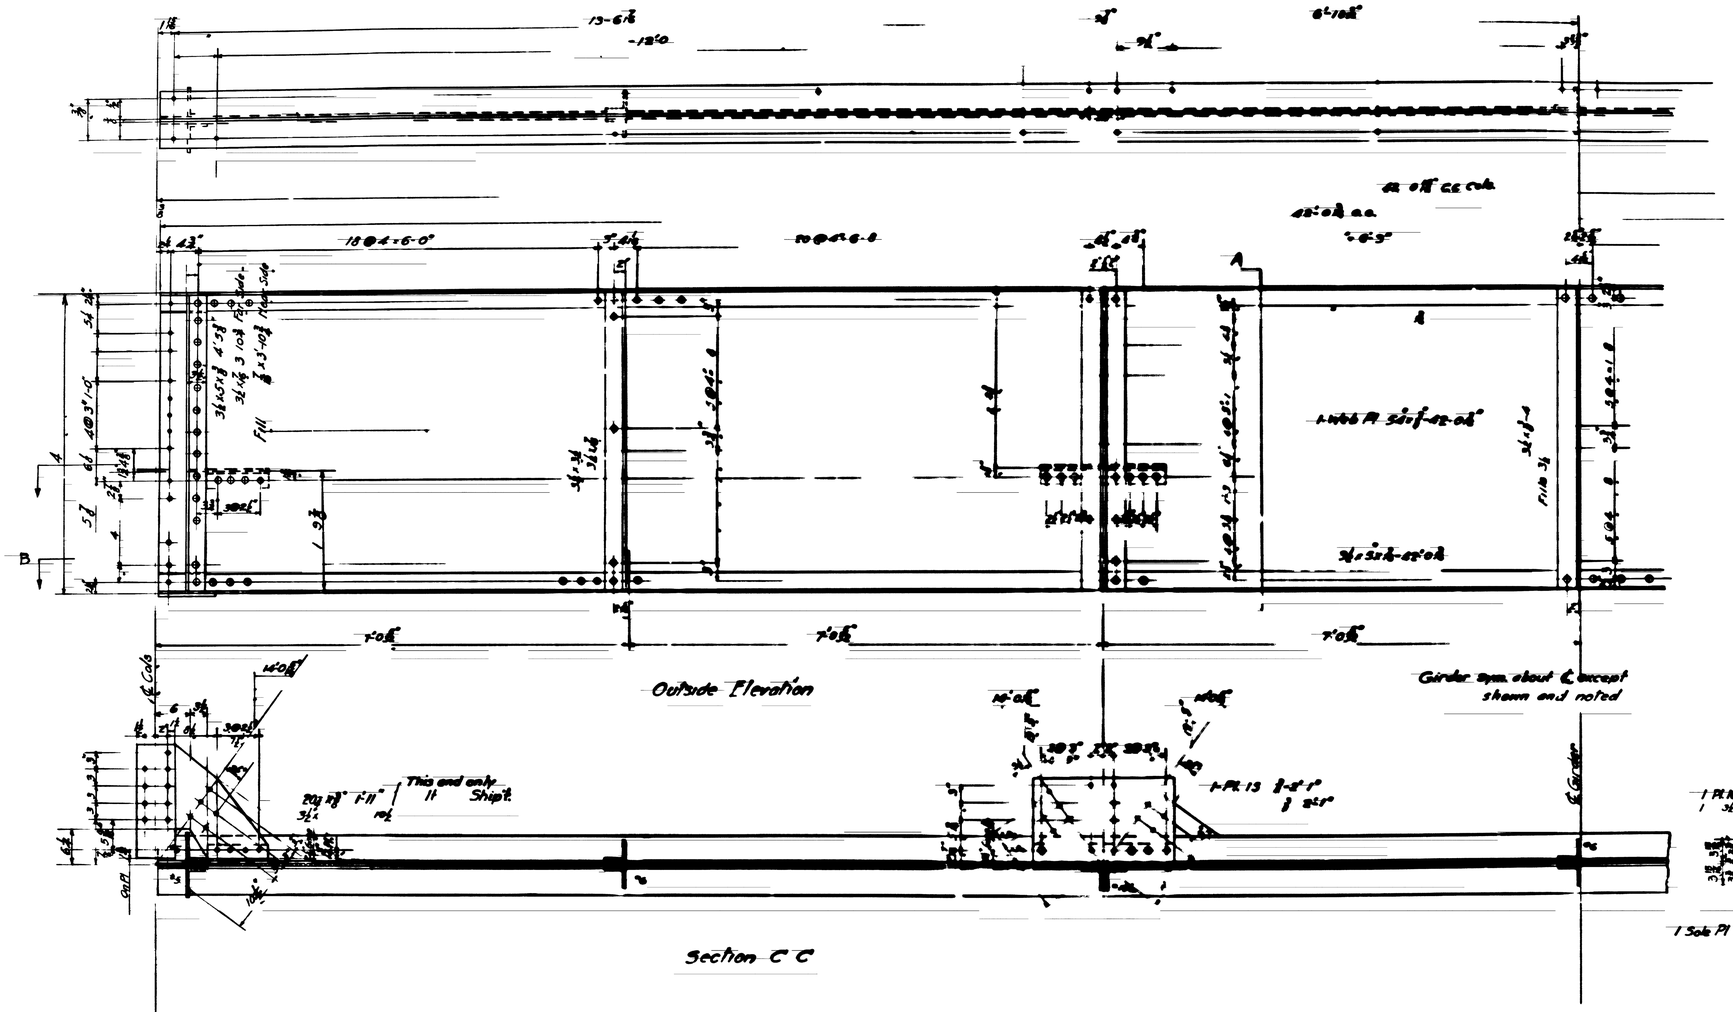

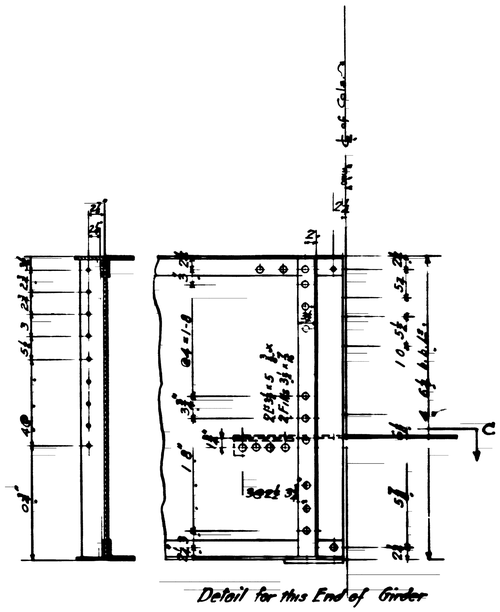

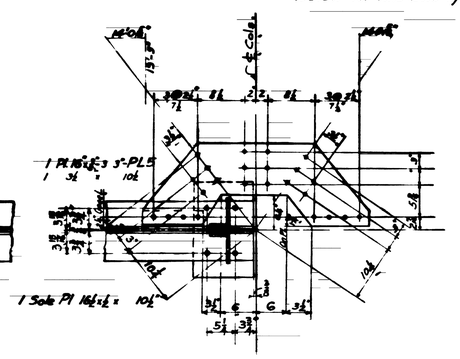

Rivets 7/8" dia.
13/16" dia.
General Notes, Sheet No. 1

Make 1 - Girder G4B
Make 1 Plate

Material List

No Pieces	Description	Mark	Size	Length	
	Web Plate		54		
4	Flange Pl			42	
	Stiff Pl				
9	Fill Plates				
2					
2	Pl Floor beams				
2	Pl				
1	Plate			1	
2	Plates				
1	Plate			3'-3"	
2	Sole Plates				
1	Plates				

N N 741

FOR RECONSTRUCTING PORTION OF
MT VERNON VENUE HIGHWAY BRIDGE
T 5 FRY 84
IN THE
CITY BERNARDINO IFORNIA

Girder B

C E Jo
City Engineer

December