DIST.	COUNTY	ROUTE	SECTION	SHEET NO.	TOTAL SHEETS
VIII	SBd	43	SBd	5	7

PRA DIV. NO.	STATE	FEDERAL PROJECT NO.	FISCAL YEAR	SHEET NO.	TOTAL SHEETS
	CALIF.				

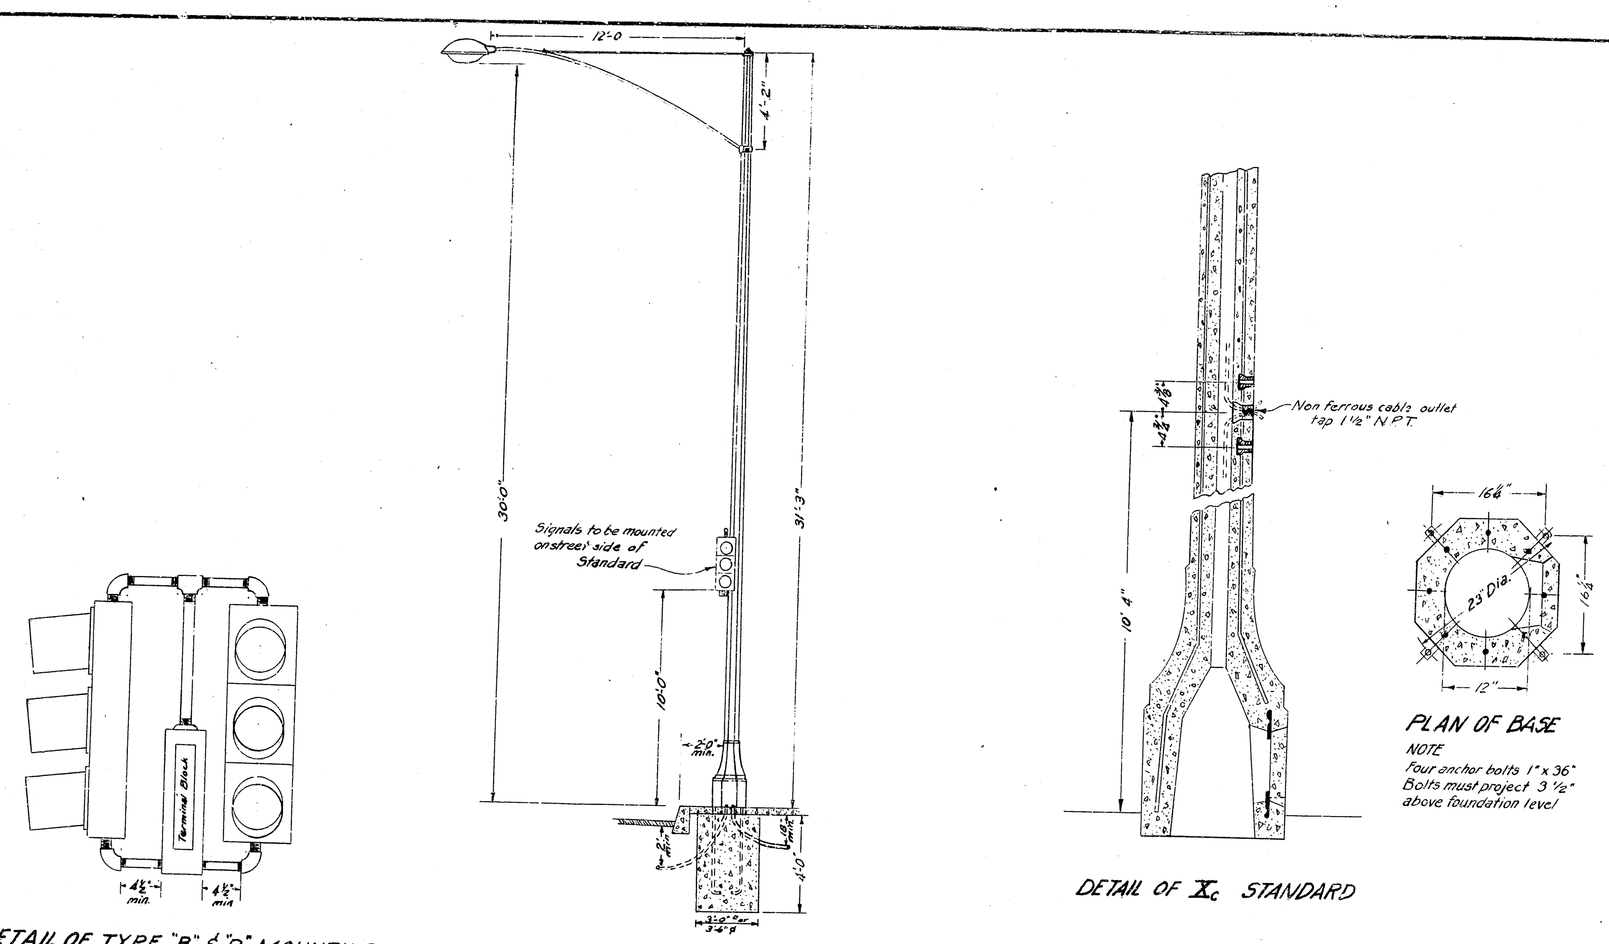

DETAIL OF TYPE "B" & "D" MOUNTING

TYPE X_c STANDARD

DETAIL OF X_c STANDARD

PLAN OF BASE

NOTE
Four anchor bolts 1" x 36"
Bolts must project 3½" above foundation level

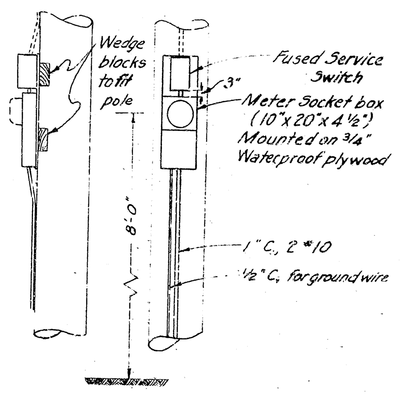

SERVICE DETAILS

Dashed lines indicate installation by Utility Co.,

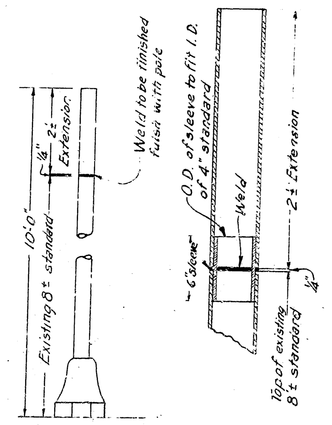

RECONSTRUCTION DETAIL

For Type I Standard at Base Line Street

SPECIAL DETAILS

NO SCALE

FR 8-52