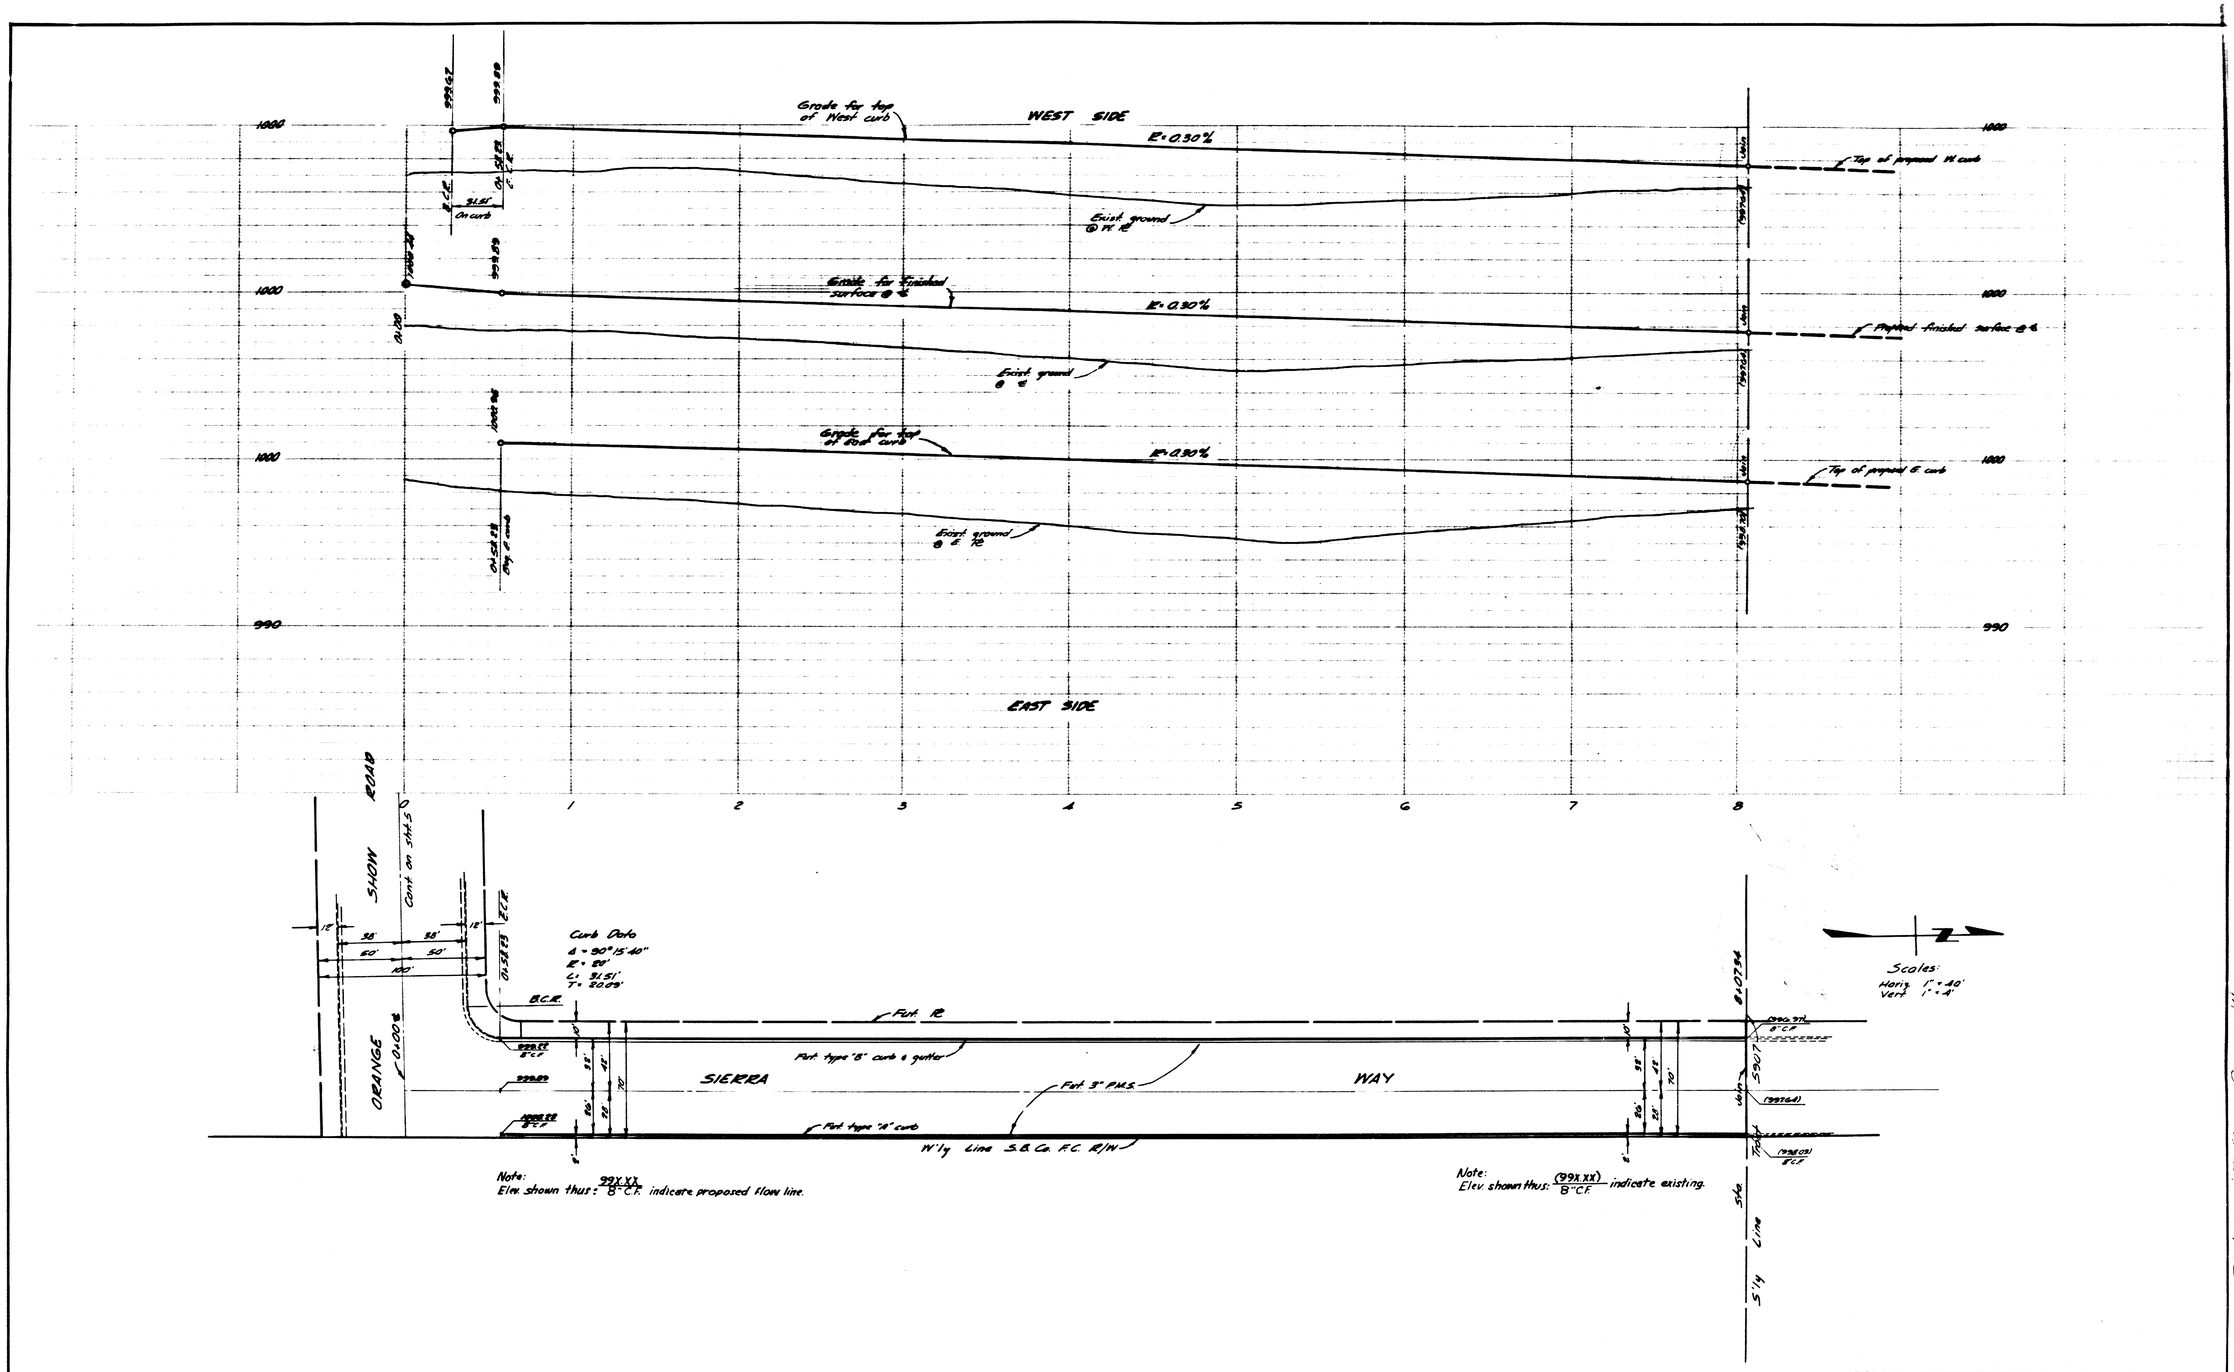

DEPARTMENT OF ENGINEERING
CITY OF SAN BERNARDINO

SIERRA WAY
ORANGE SHOW ROAD to Sta. 8+07.31

SUBMITTED BY	C. Sherman & Assoc.	REFERENCE	DRAWING NO.
APPROVED April 7, 1960		DRAWN BY	2767
Lowell E. Wolford, CITY ENGINEER		CHECKED BY	SHEET 6
REGISTERED CIVIL ENGINEER NO. 9879			

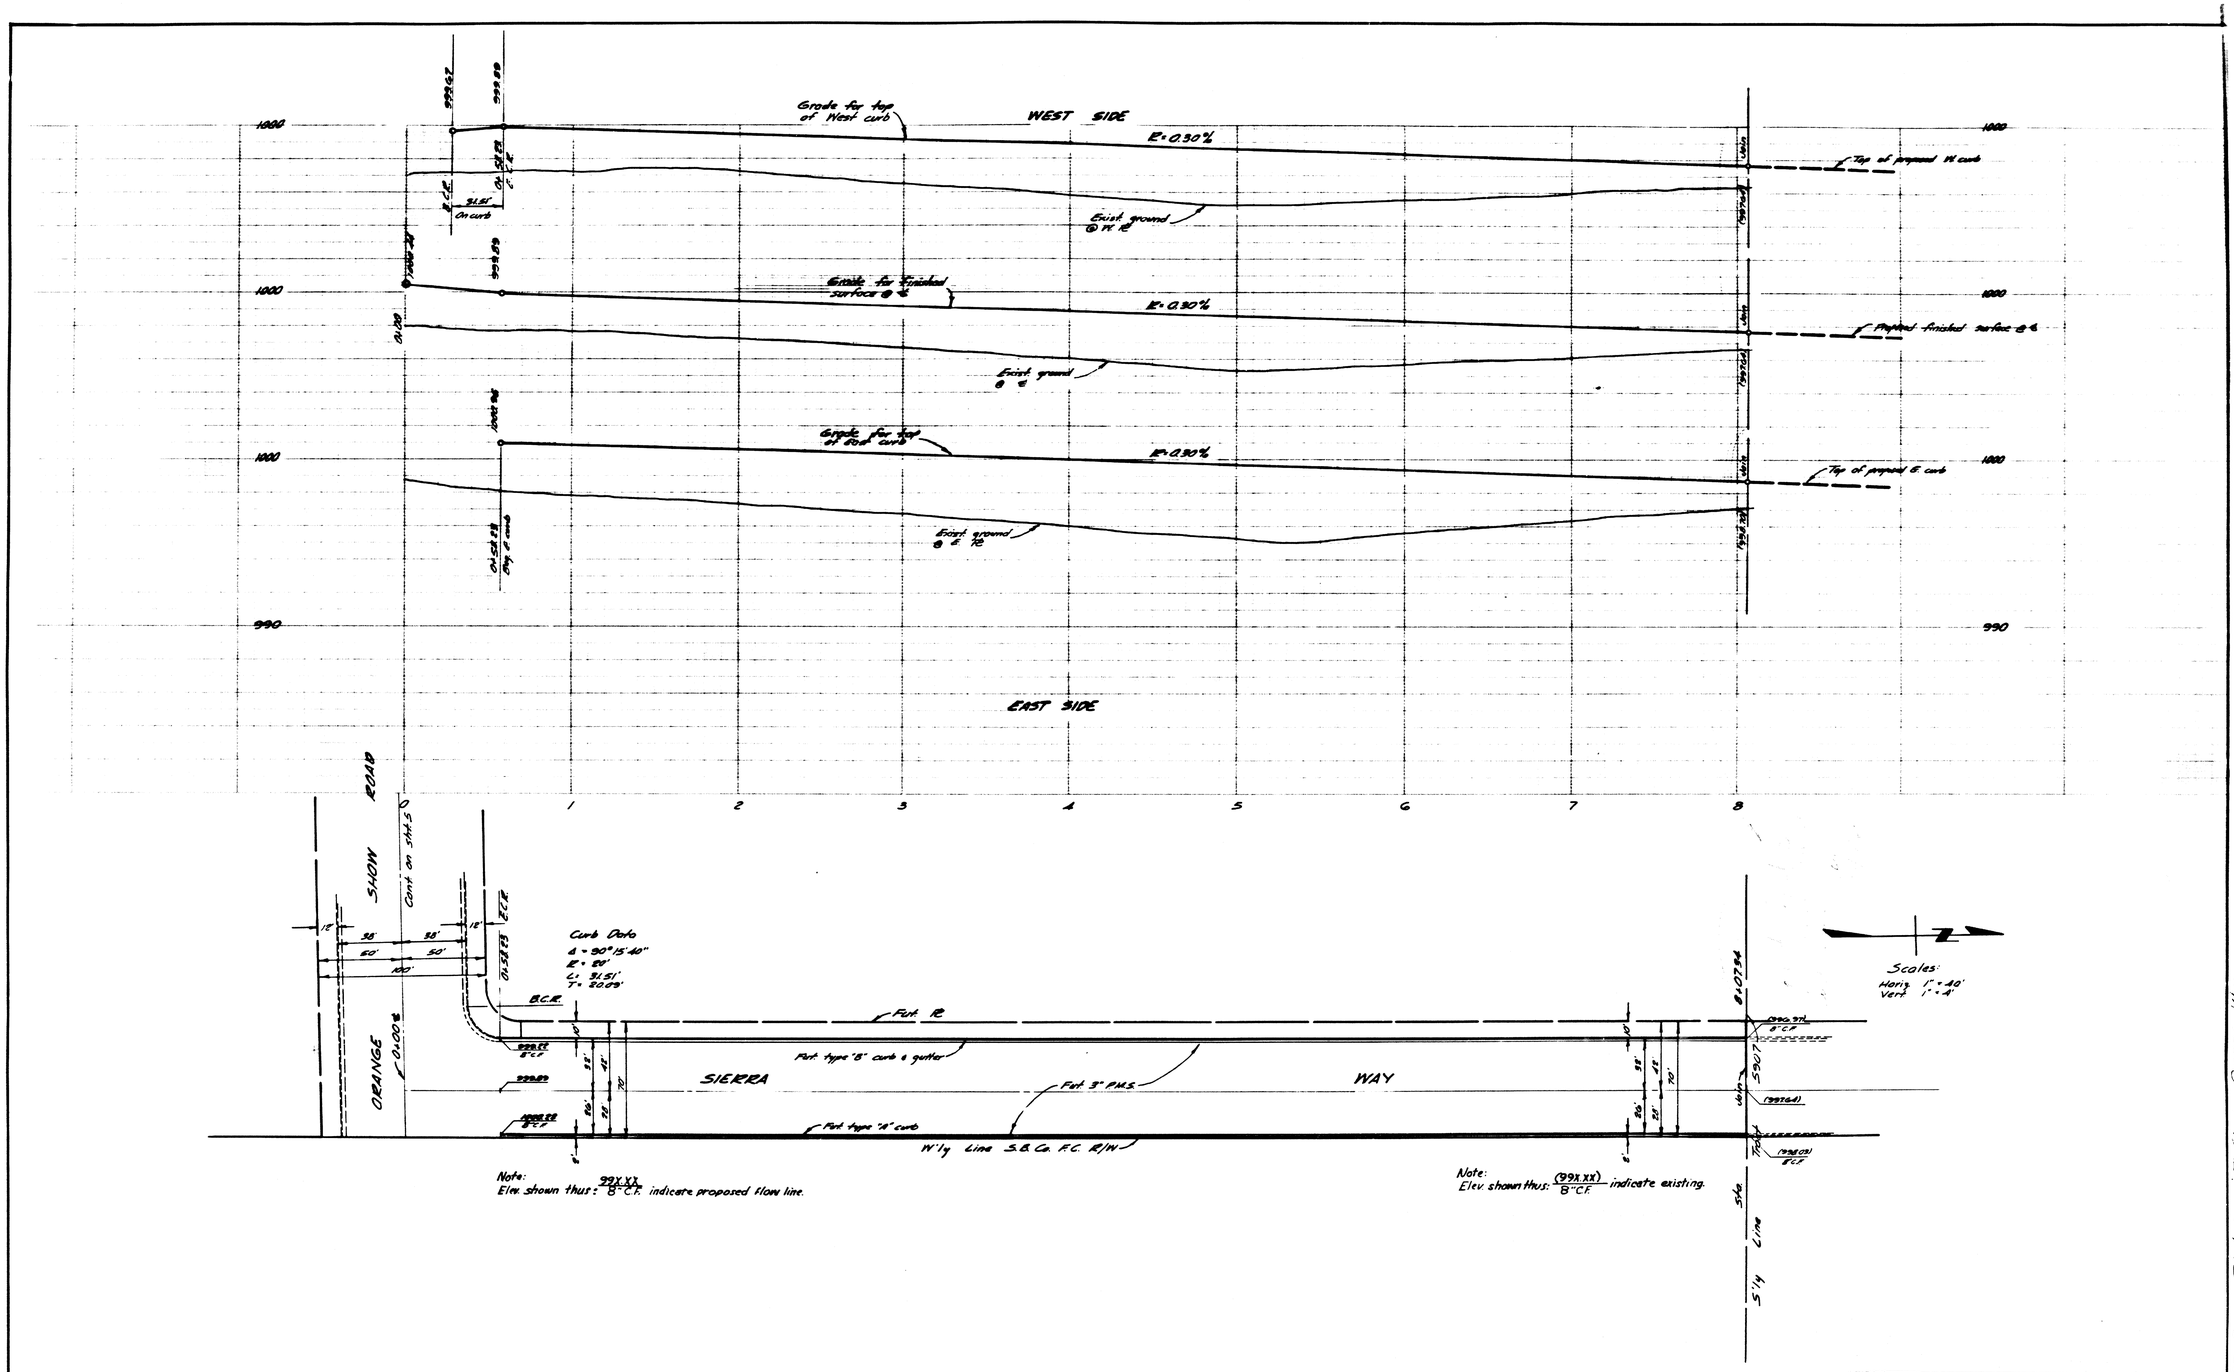

DEPARTMENT OF ENGINEERING
CITY OF SAN BERNARDINO

SIERRA WAY
ORANGE SHOW ROAD to Sta. 8+07.31

SUBMITTED BY	C. Sherman & Assoc.	REFERENCE	DRAWING NO.
APPROVED April 7, 1960		DRAWN BY	2767
Lowell E. Wolford, CITY ENGINEER		CHECKED BY	SHEET 6
REGISTERED CIVIL ENGINEER NO. 9879			