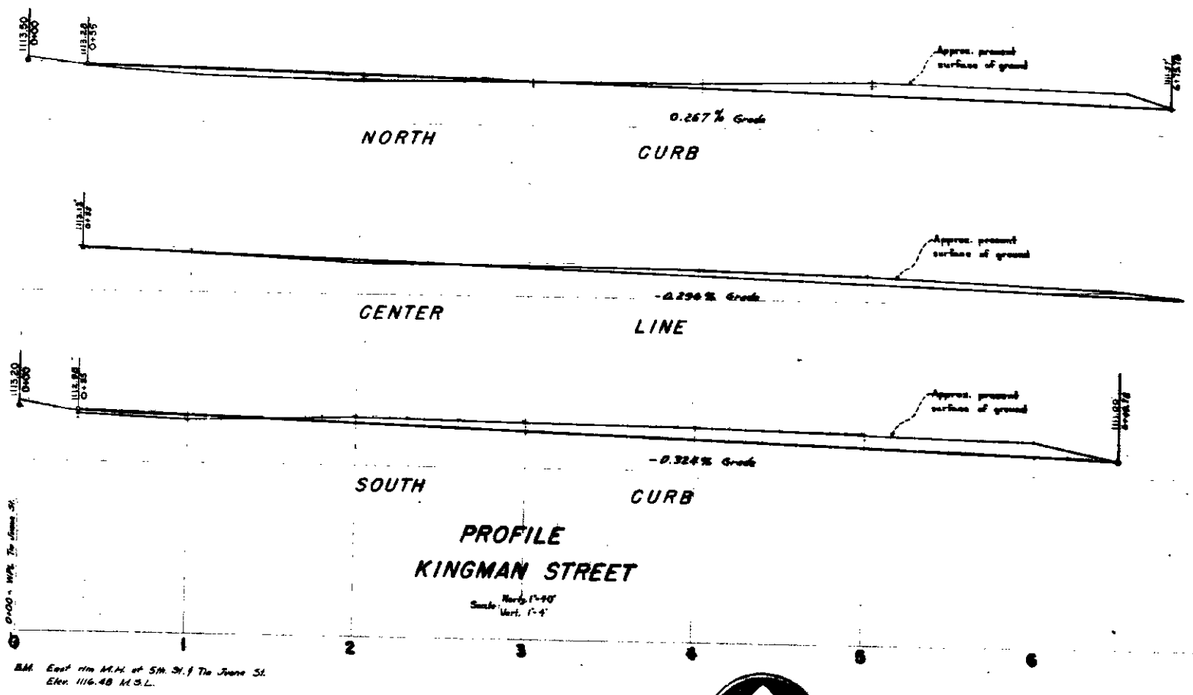

PROFILE
KINGMAN STREET

Scale: Horiz. 1"=40' Vert. 1"=4'

B.M. East rim M.H. at 5th St. & Tia Juana St. Elev. 1116.48 M.S.L.

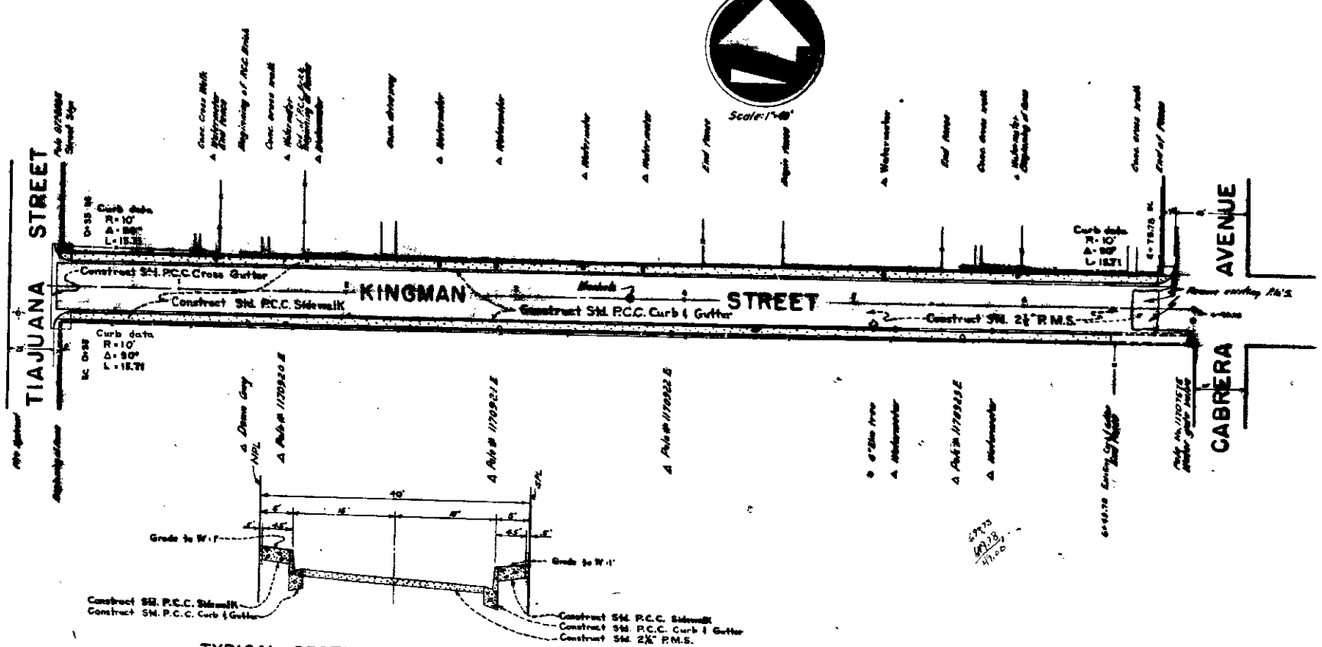

TYPICAL SECTION KINGMAN STREET

SCALE: Horiz. 1"=10' Vert. 1"=2'

GENERAL NOTES

1. All work embodied in these plans shall be done in conformity with applicable provisions of the City of San Bernardino, Department of Engineering Specifications No. 2271.

2. Recess curb and sidewalk for driveways where necessary. Exact locations and width to be determined in the field.

3. Street name signs and standards shall be removed and relocated as directed by the Engineer. Footings shall be class "B" concrete, same size as on original installation.

4. All obstructions marked * shall be removed under this contract.

5. All obstructions marked ▲ shall be removed by others.

6. All obstructions marked ⊛ shall be removed and relocated under this contract as directed by the City Engineer.

7. Raise all Manholes to Grade.

	Revised Nov. 19, 1958
▲	Changed grade on Gardena Street from Fifth Street to Seventh Street
▲	Changed grade on Flores Street from Sixth Street to Seventh Street
▲	Resurface Flores Street from Fifth Street to Seventh Street
▲	Removed Cross-gutter at Seventh Street and Flores Street
▲	Construct 30 Barricade at Sixth Street and Garcia Street

Approved December 8, 1958
Ronald E. Wolfhard
City Engineer

ENGINEERING DEPARTMENT
SAN BERNARDINO

CURB, GUTTER, PAVING, and SIDEWALKS
KINGMAN STREET - Cabrera Ave. to Tia Juana St.
FLORES STREET - 5th St. to 7th St.
GARDENA STREET - 5th St. to 7th St.
5th STREET - Flores St. to a point East of Gardena St.
6th STREET - Garcia St. to Gardena St.
7th STREET, SOUTH HALF - point West of Flores St. to a point East of Gardena St.

DATE APRIL 2, 1958 | REFERENCE 58 | DRAWN BY | 250
Ronald E. Wolfhard
CITY ENGINEER

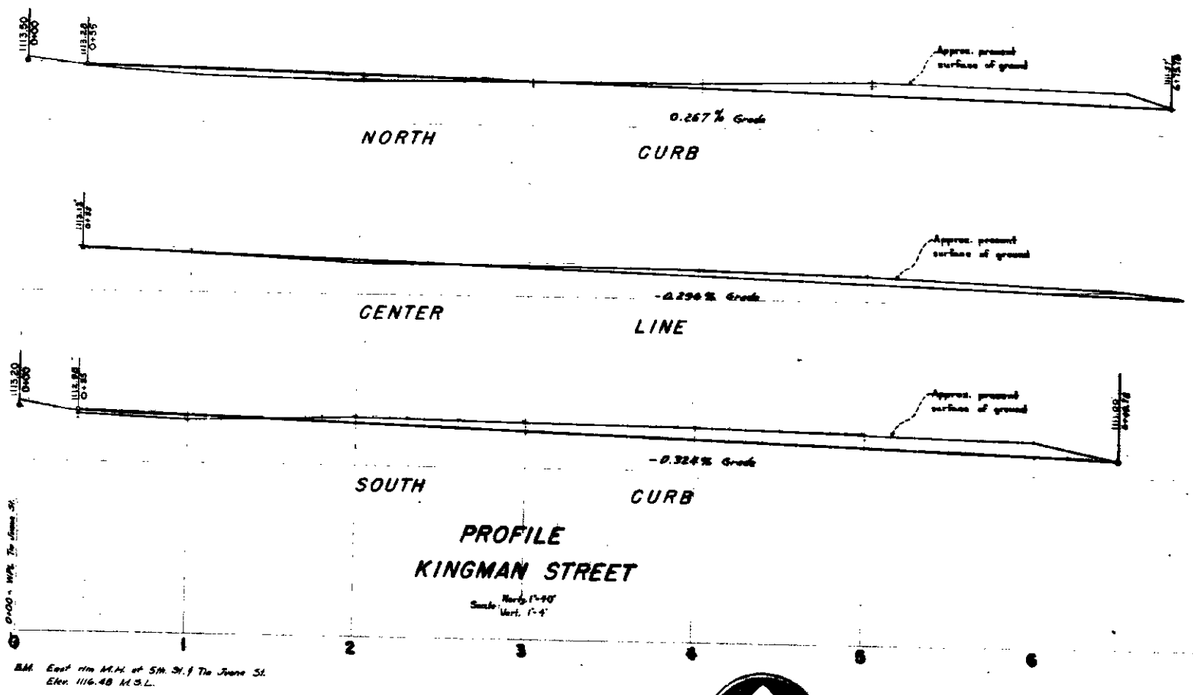

PROFILE
KINGMAN STREET

Scale: Horiz. 1"=40' Vert. 1"=4'

B.M. East rim M.H. at 5th St. & Tia Juana St. Elev. 1116.48 M.S.L.

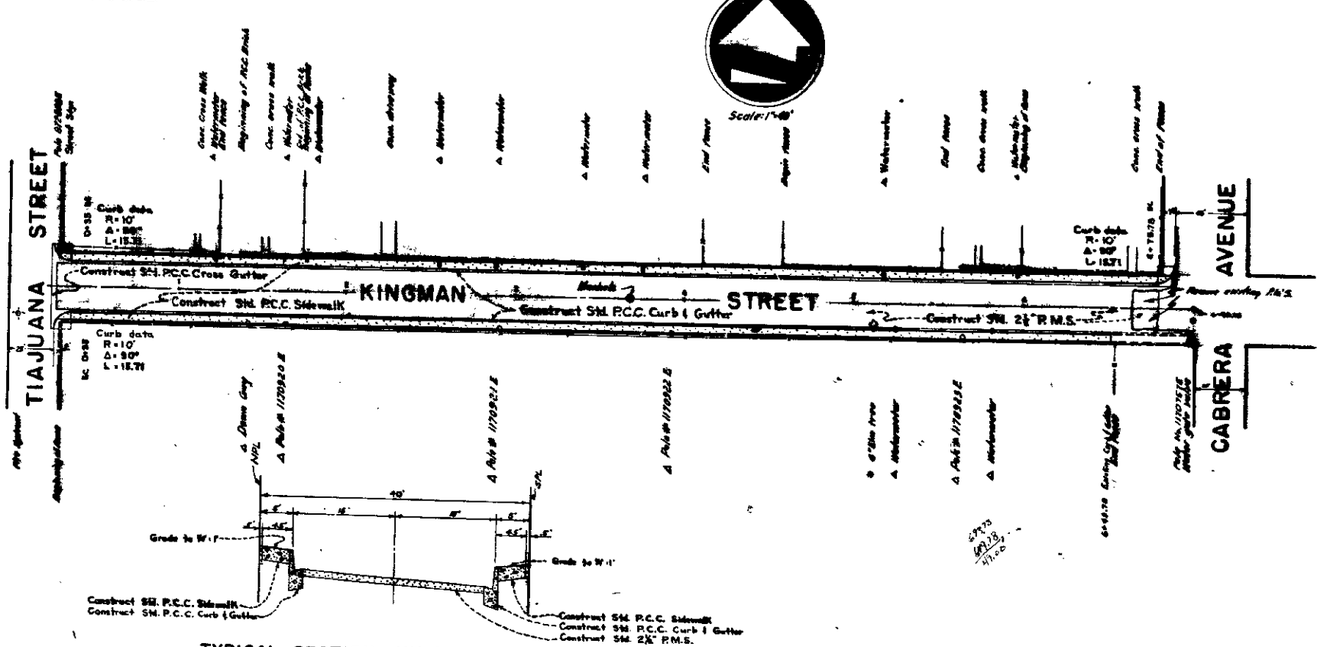

TYPICAL SECTION KINGMAN STREET

SCALE: Horiz. 1"=10' Vert. 1"=2'

GENERAL NOTES

1. All work embodied in these plans shall be done in conformity with applicable provisions of the City of San Bernardino, Department of Engineering Specifications No. 2271.

2. Recess curb and sidewalk for driveways where necessary. Exact locations and width to be determined in the field.

3. Street name signs and standards shall be removed and relocated as directed by the Engineer. Footings shall be class "B" concrete, same size as on original installation.

4. All obstructions marked * shall be removed under this contract.

5. All obstructions marked ▲ shall be removed by others.

6. All obstructions marked ⊛ shall be removed and relocated under this contract as directed by the City Engineer.

7. Raise all Manholes to Grade.

	Revised Nov. 19, 1958
▲	Changed grade on Gardena Street from Fifth Street to Seventh Street
▲	Changed grade on Flores Street from Sixth Street to Seventh Street
▲	Resurface Flores Street from Fifth Street to Seventh Street
▲	Removed Cross-gutter at Seventh Street and Flores Street
▲	Construct 30 Barricade at Sixth Street and Garcia Street

Approved December 8, 1958
Ronald E. Wolfhard
City Engineer

ENGINEERING DEPARTMENT
SAN BERNARDINO

CURB, GUTTER, PAVING, and SIDEWALKS
KINGMAN STREET - Cabrera Ave. to Tia Juana St.
FLORES STREET - 5th St. to 7th St.
GARDENA STREET - 5th St. to 7th St.
5th STREET - Flores St. to a point East of Gardena St.
6th STREET - Garcia St. to Gardena St.
7th STREET, SOUTH HALF - point West of Flores St. to a point East of Gardena St.

DATE APRIL 2, 1958 | REFERENCE 58 | DRAWN BY | 250
Ronald E. Wolfhard
CITY ENGINEER