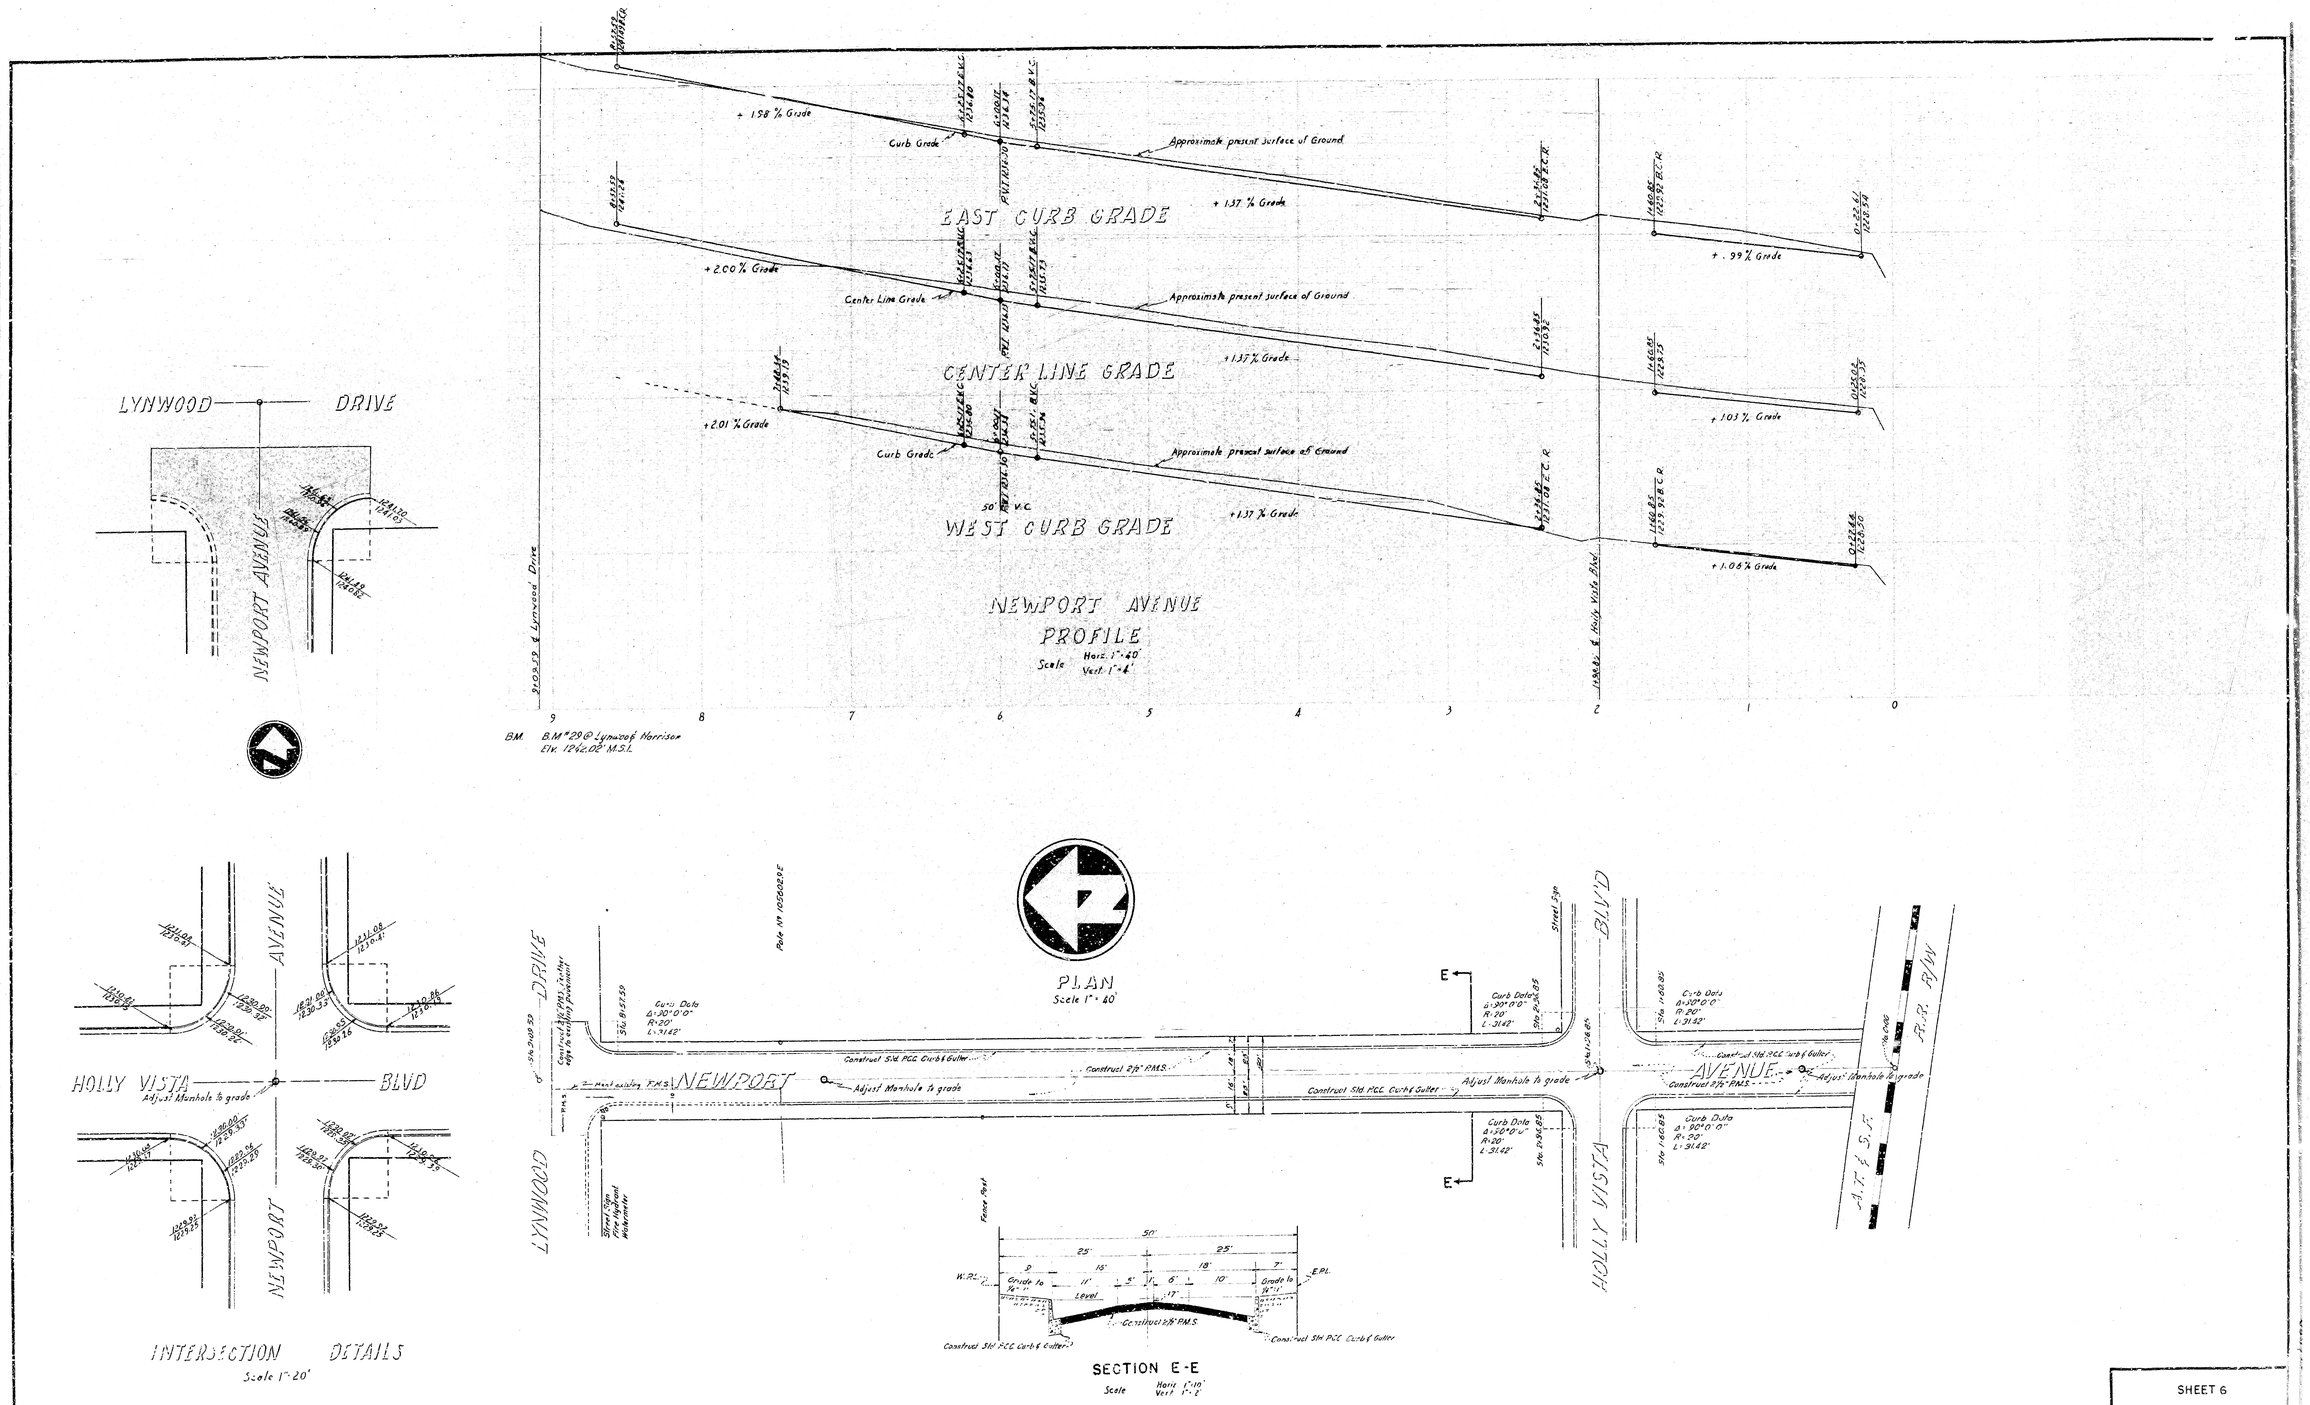
EAST CURB GRADE
CENTER LINE GRADE
WEST CURB GRADE
NEWPORT AVENUE
PROFILE
Scale Horz. 1"=40' Vert. 1"=4'
+1.98 % Grade
+2.00 % Grade
+2.01 % Grade
+1.37 % Grade
+.99 % Grade
+1.03 % Grade
+1.06 % Grade
Curb Grade
Center Line Grade
Approximate present surface of Ground
50' V.C.
B.M. B.M. #29 @ Lynwood & Harrison
Elev. 1242.02' M.S.L.
LYNWOOD DRIVE
NEWPORT AVENUE
HOLLY VISTA BLVD
Adjust Manhole to grade
INTERSECTION DETAILS
Scale 1"=20'
PLAN
Scale 1"=40'
Curb Data
Δ=90°0'0"
R=20'
L=31.42'
Construct Std. PCC Curb & Gutter
Construct 2½" P.M.S.
Adjust Manhole to grade
Pole No. 1050.25 E
Fence Post
Street Sign
A.T. & S.F. R.R. R/W
SECTION E-E
Scale Horiz. 1"=10' Vert. 1"=2'
Grade to ½"/1'
Level
W.P.L.
E.P.L.
Construct Std. PCC Curb & Gutter

SHEET 6

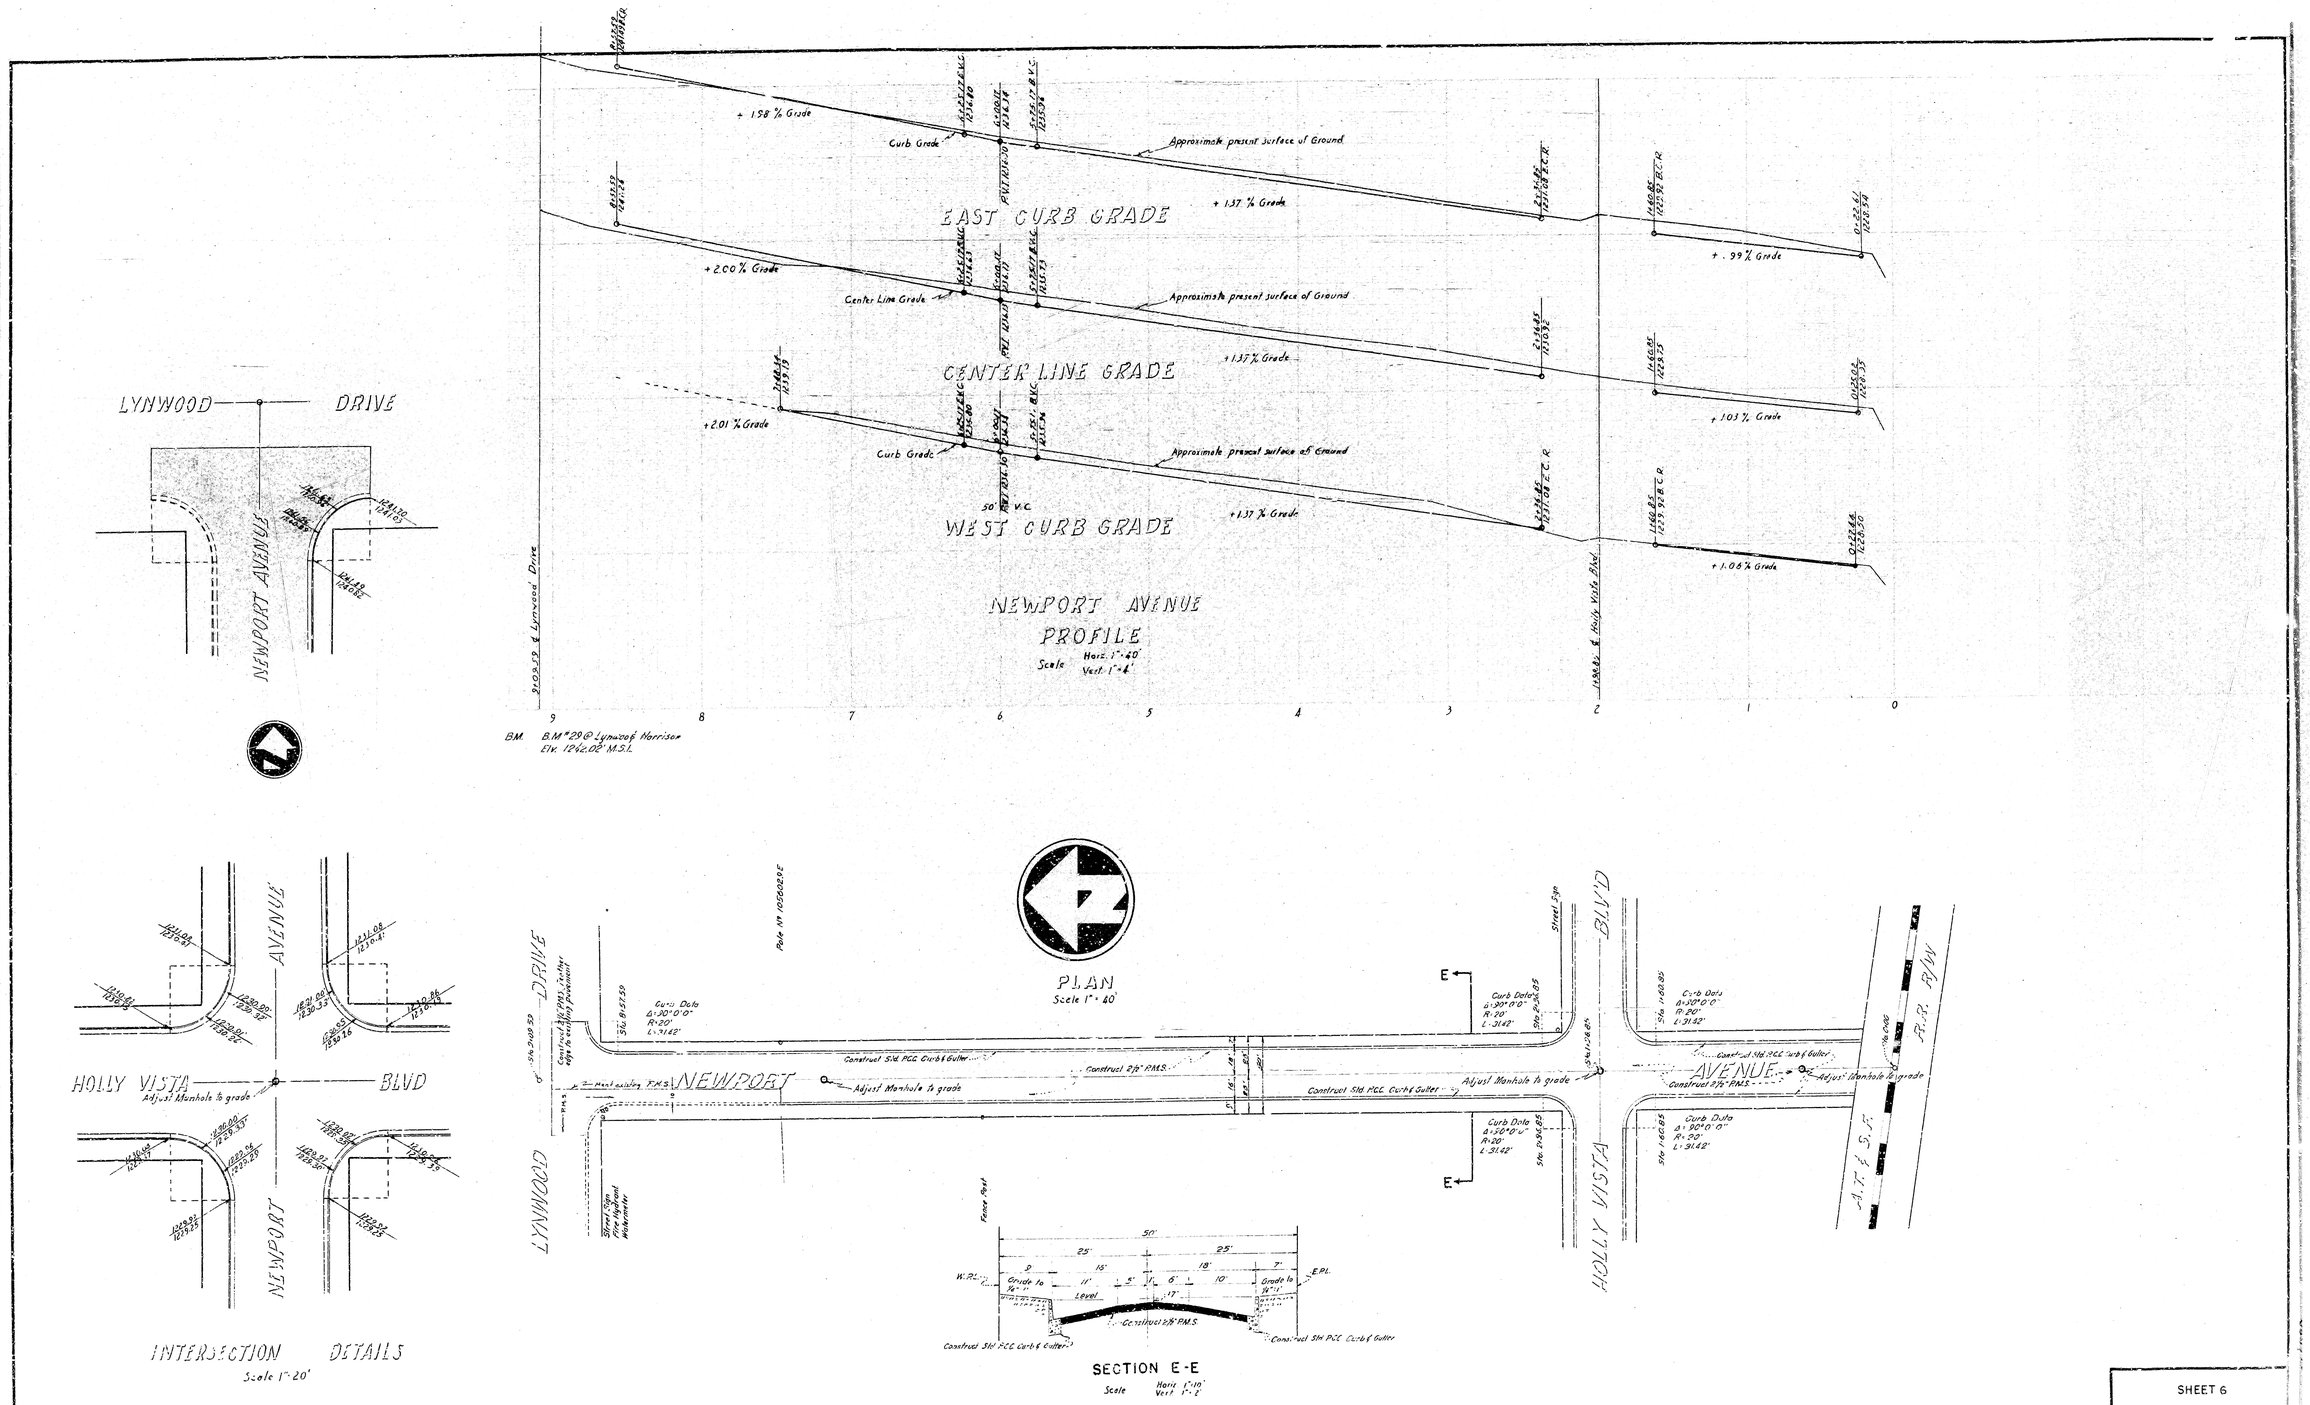
EAST CURB GRADE
CENTER LINE GRADE
WEST CURB GRADE
NEWPORT AVENUE
PROFILE
Scale Horz. 1"=40' Vert. 1"=4'
+1.98 % Grade
+2.00 % Grade
+2.01 % Grade
+1.37 % Grade
+.99 % Grade
+1.03 % Grade
+1.06 % Grade
Curb Grade
Center Line Grade
Approximate present surface of Ground
50' V.C.
B.M. B.M. #29 @ Lynwood & Harrison
Elev. 1242.02' M.S.L.
LYNWOOD DRIVE
NEWPORT AVENUE
HOLLY VISTA BLVD
Adjust Manhole to grade
INTERSECTION DETAILS
Scale 1"=20'
PLAN
Scale 1"=40'
Curb Data
Δ=90°0'0"
R=20'
L=31.42'
Construct Std. PCC Curb & Gutter
Construct 2½" P.M.S.
Adjust Manhole to grade
Pole No. 1050.25 E
Fence Post
Street Sign
A.T. & S.F. R.R. R/W
SECTION E-E
Scale Horiz. 1"=10' Vert. 1"=2'
Grade to ½"/1'
Level
W.P.L.
E.P.L.
Construct Std. PCC Curb & Gutter

SHEET 6