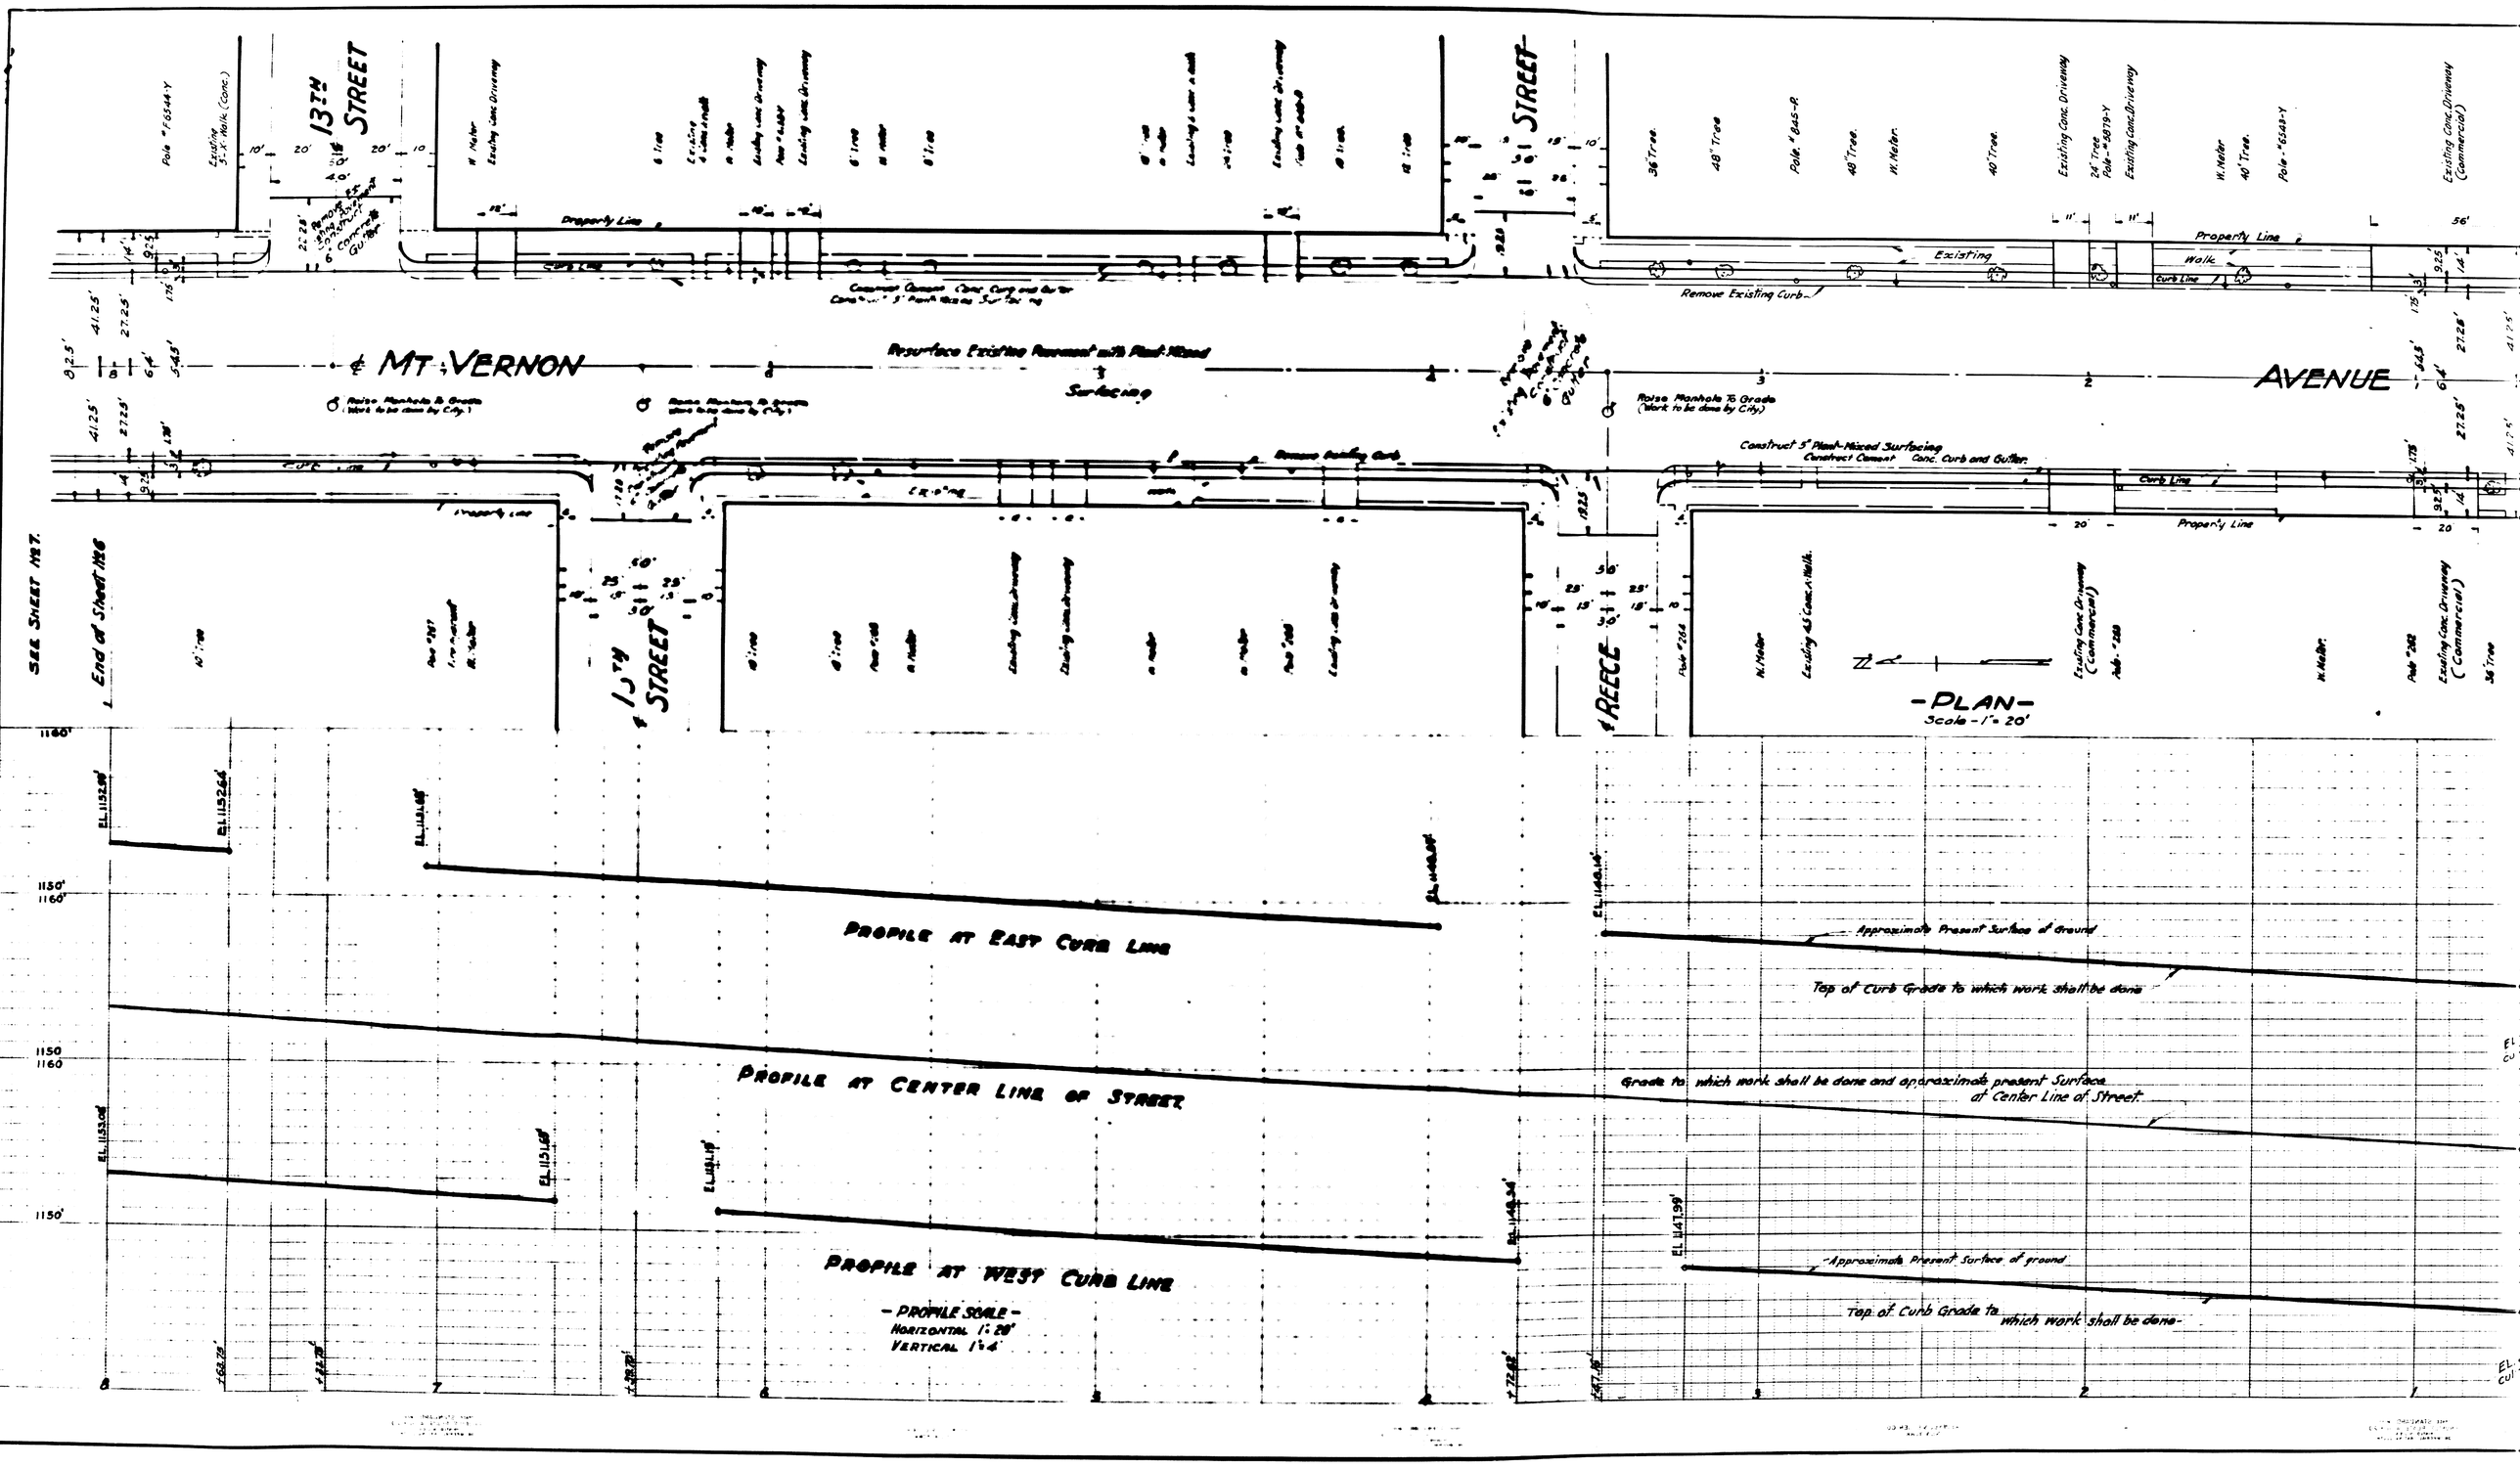
SEE SHEET NO 7.
End of Sheet No 6
13TH STREET
MT. VERNON
AVENUE
REECE
Resurface Existing Pavement with Plant-Mixed Surfacing
Remove Existing Curb
Construct 5" Plant-Mixed Surfacing
Construct Cement Conc. Curb and Gutter
Raise Manhole To Grade (Work to be done by City)
Property Line
Curb Line
Walk
Existing
Remove Existing Curb
Existing Conc. Driveway
Existing Conc. Driveway (Commercial)
Existing Conc. Walk
PLAN
Scale - 1" = 20'
PROFILE AT EAST CURB LINE
PROFILE AT CENTER LINE OF STREET
PROFILE AT WEST CURB LINE
Approximate Present Surface of Ground
Top of Curb Grade to which work shall be done
Grade to which work shall be done and approximate present Surface at Center Line of Street
PROFILE SCALE
HORIZONTAL 1" = 20'
VERTICAL 1" = 4'

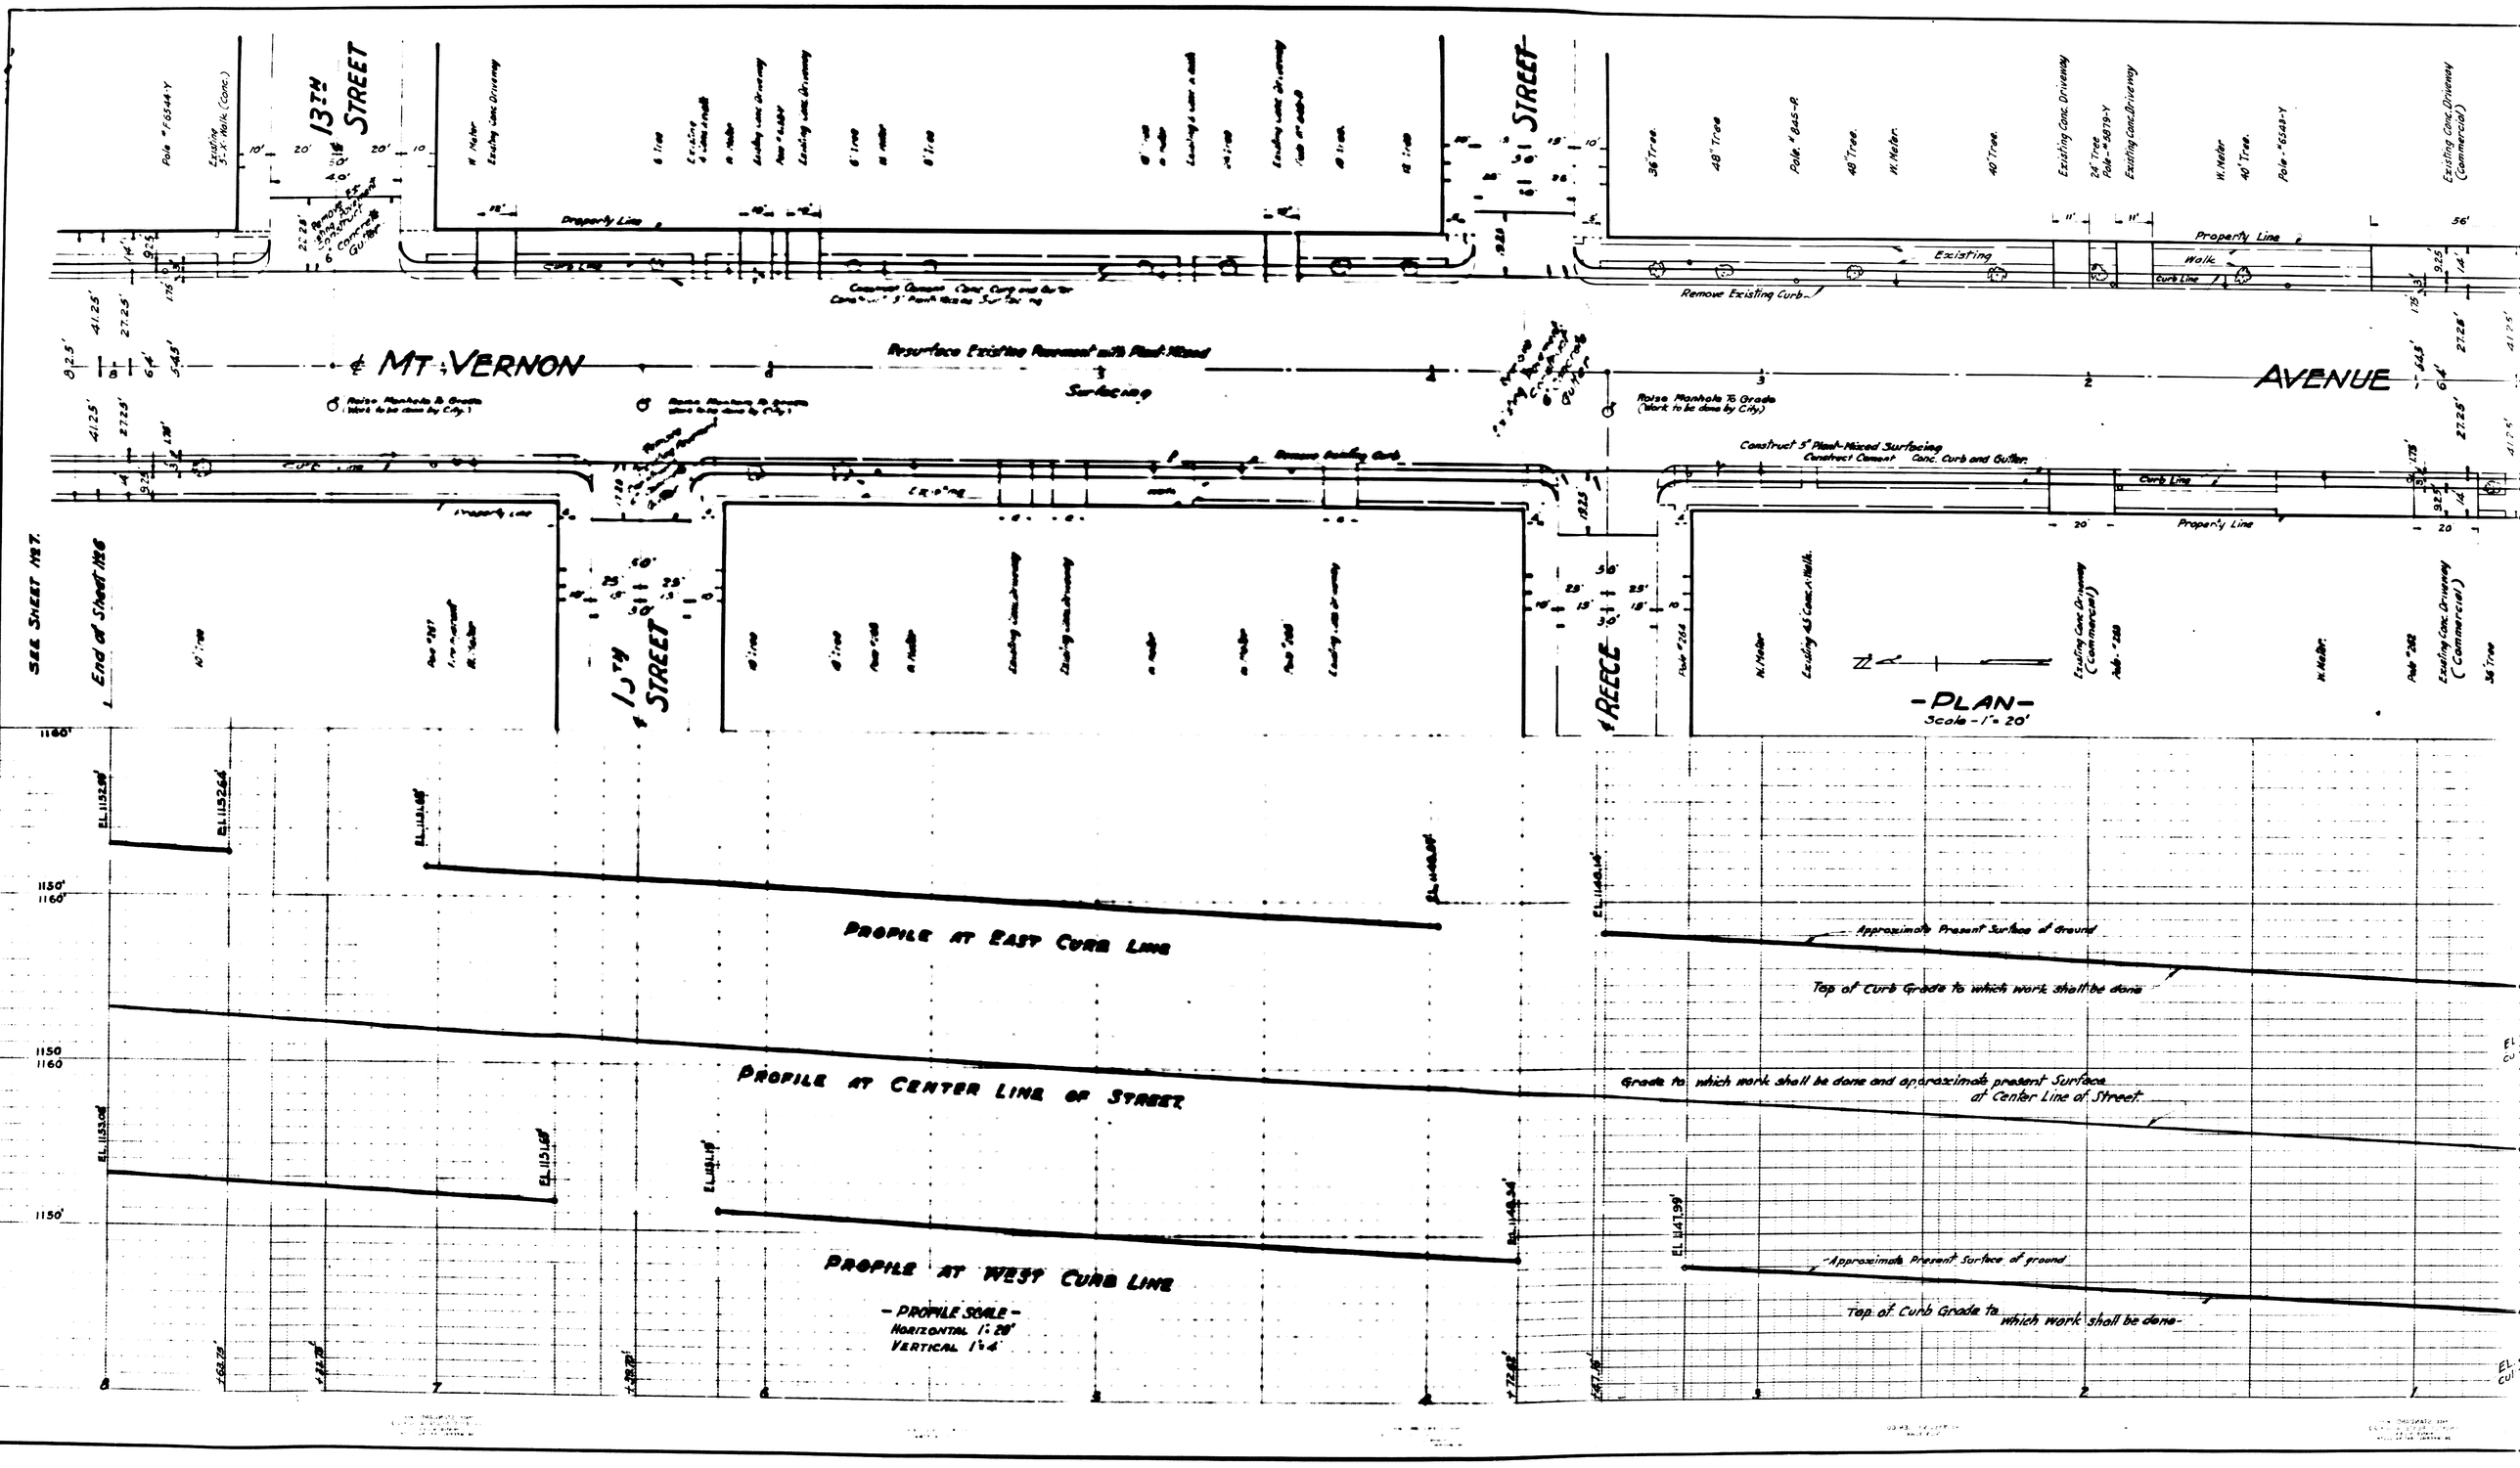
SEE SHEET NO 7.
End of Sheet No 6
13TH STREET
MT. VERNON
AVENUE
REECE
Resurface Existing Pavement with Plant-Mixed Surfacing
Remove Existing Curb
Construct 5" Plant-Mixed Surfacing
Construct Cement Conc. Curb and Gutter
Raise Manhole To Grade (Work to be done by City)
Property Line
Curb Line
Walk
Existing
Remove Existing Curb
Existing Conc. Driveway
Existing Conc. Driveway (Commercial)
Existing Conc. Walk
PLAN
Scale - 1" = 20'
PROFILE AT EAST CURB LINE
PROFILE AT CENTER LINE OF STREET
PROFILE AT WEST CURB LINE
Approximate Present Surface of Ground
Top of Curb Grade to which work shall be done
Grade to which work shall be done and approximate present Surface at Center Line of Street
PROFILE SCALE
HORIZONTAL 1" = 20'
VERTICAL 1" = 4'