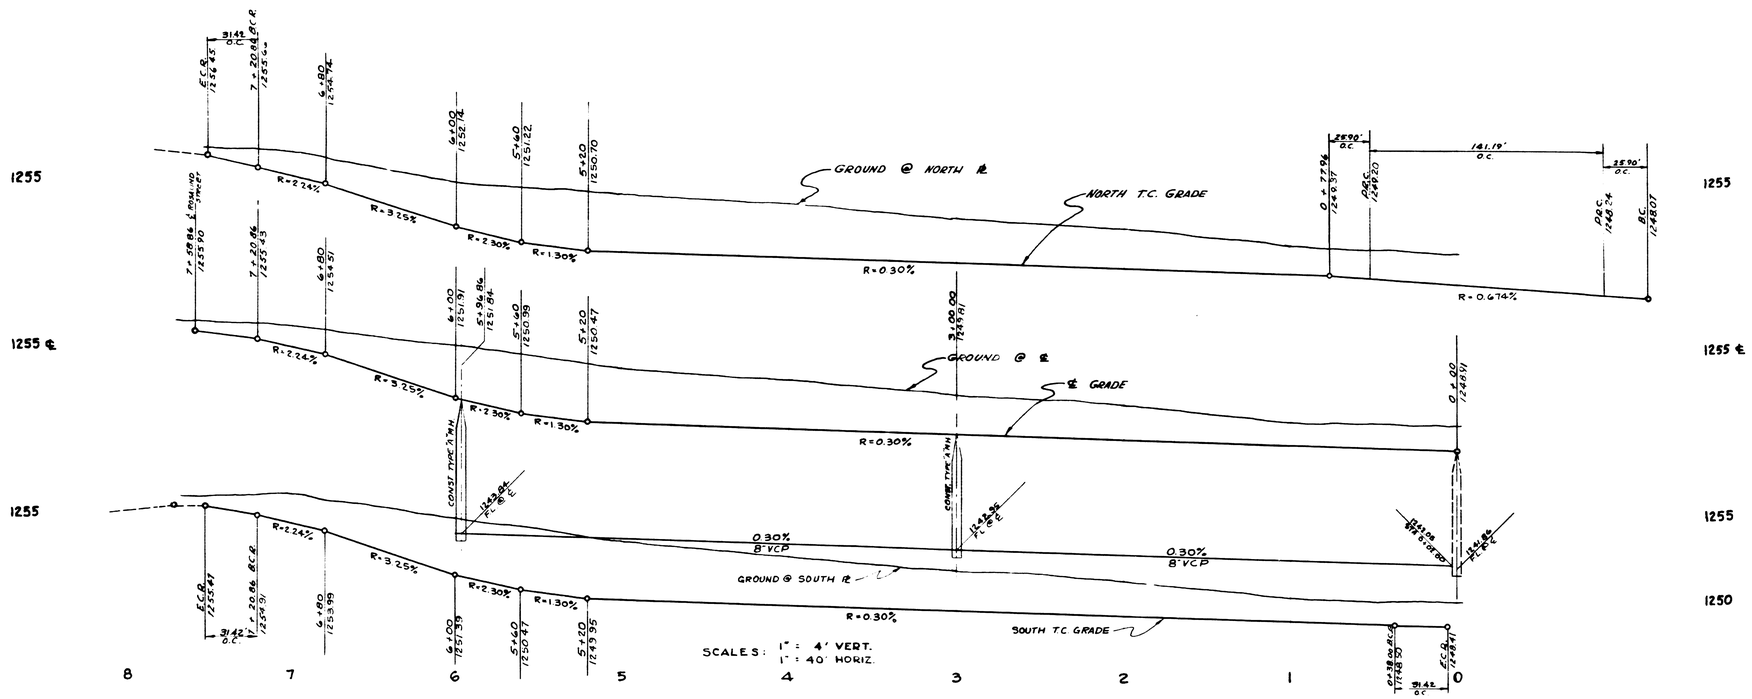

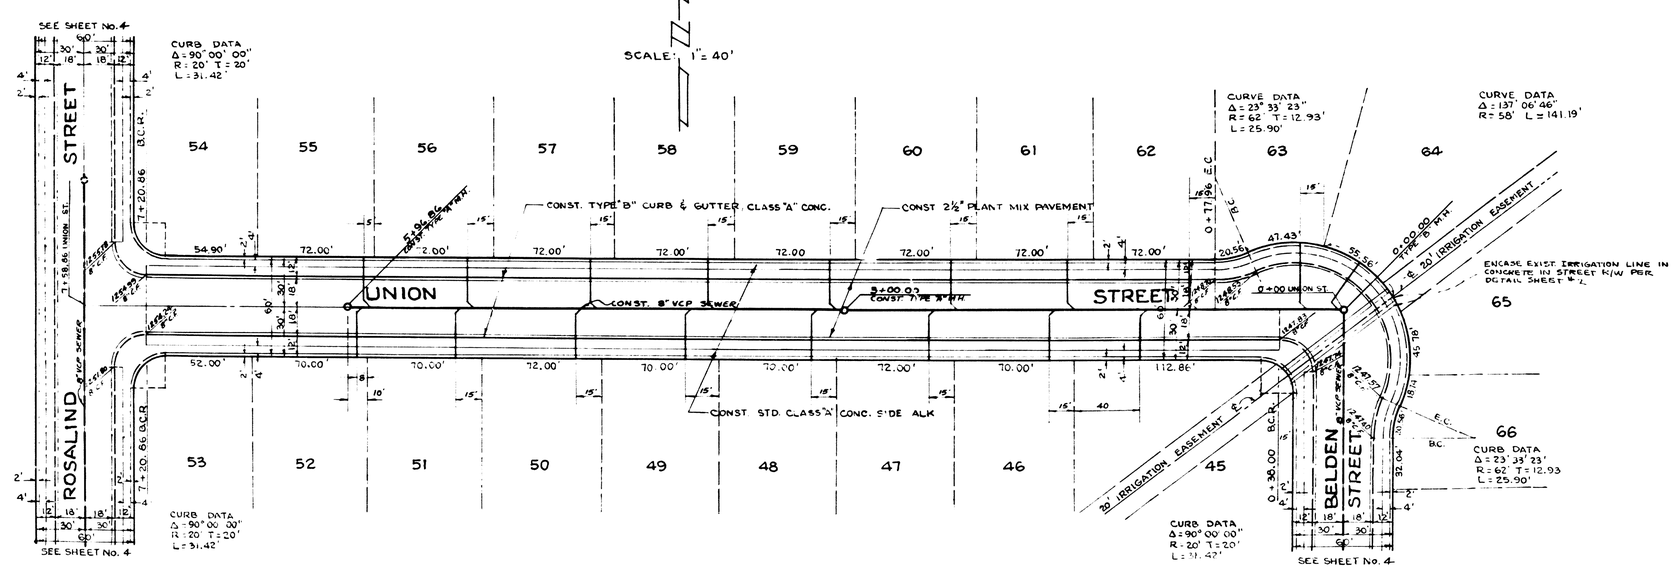

NOTE:
FOR TYPICAL SECTION SEE SHEET NO. 5

TRAC. NO. 5013
SHEET 6 OF 6 SHEETS
DWRG Nº 2557