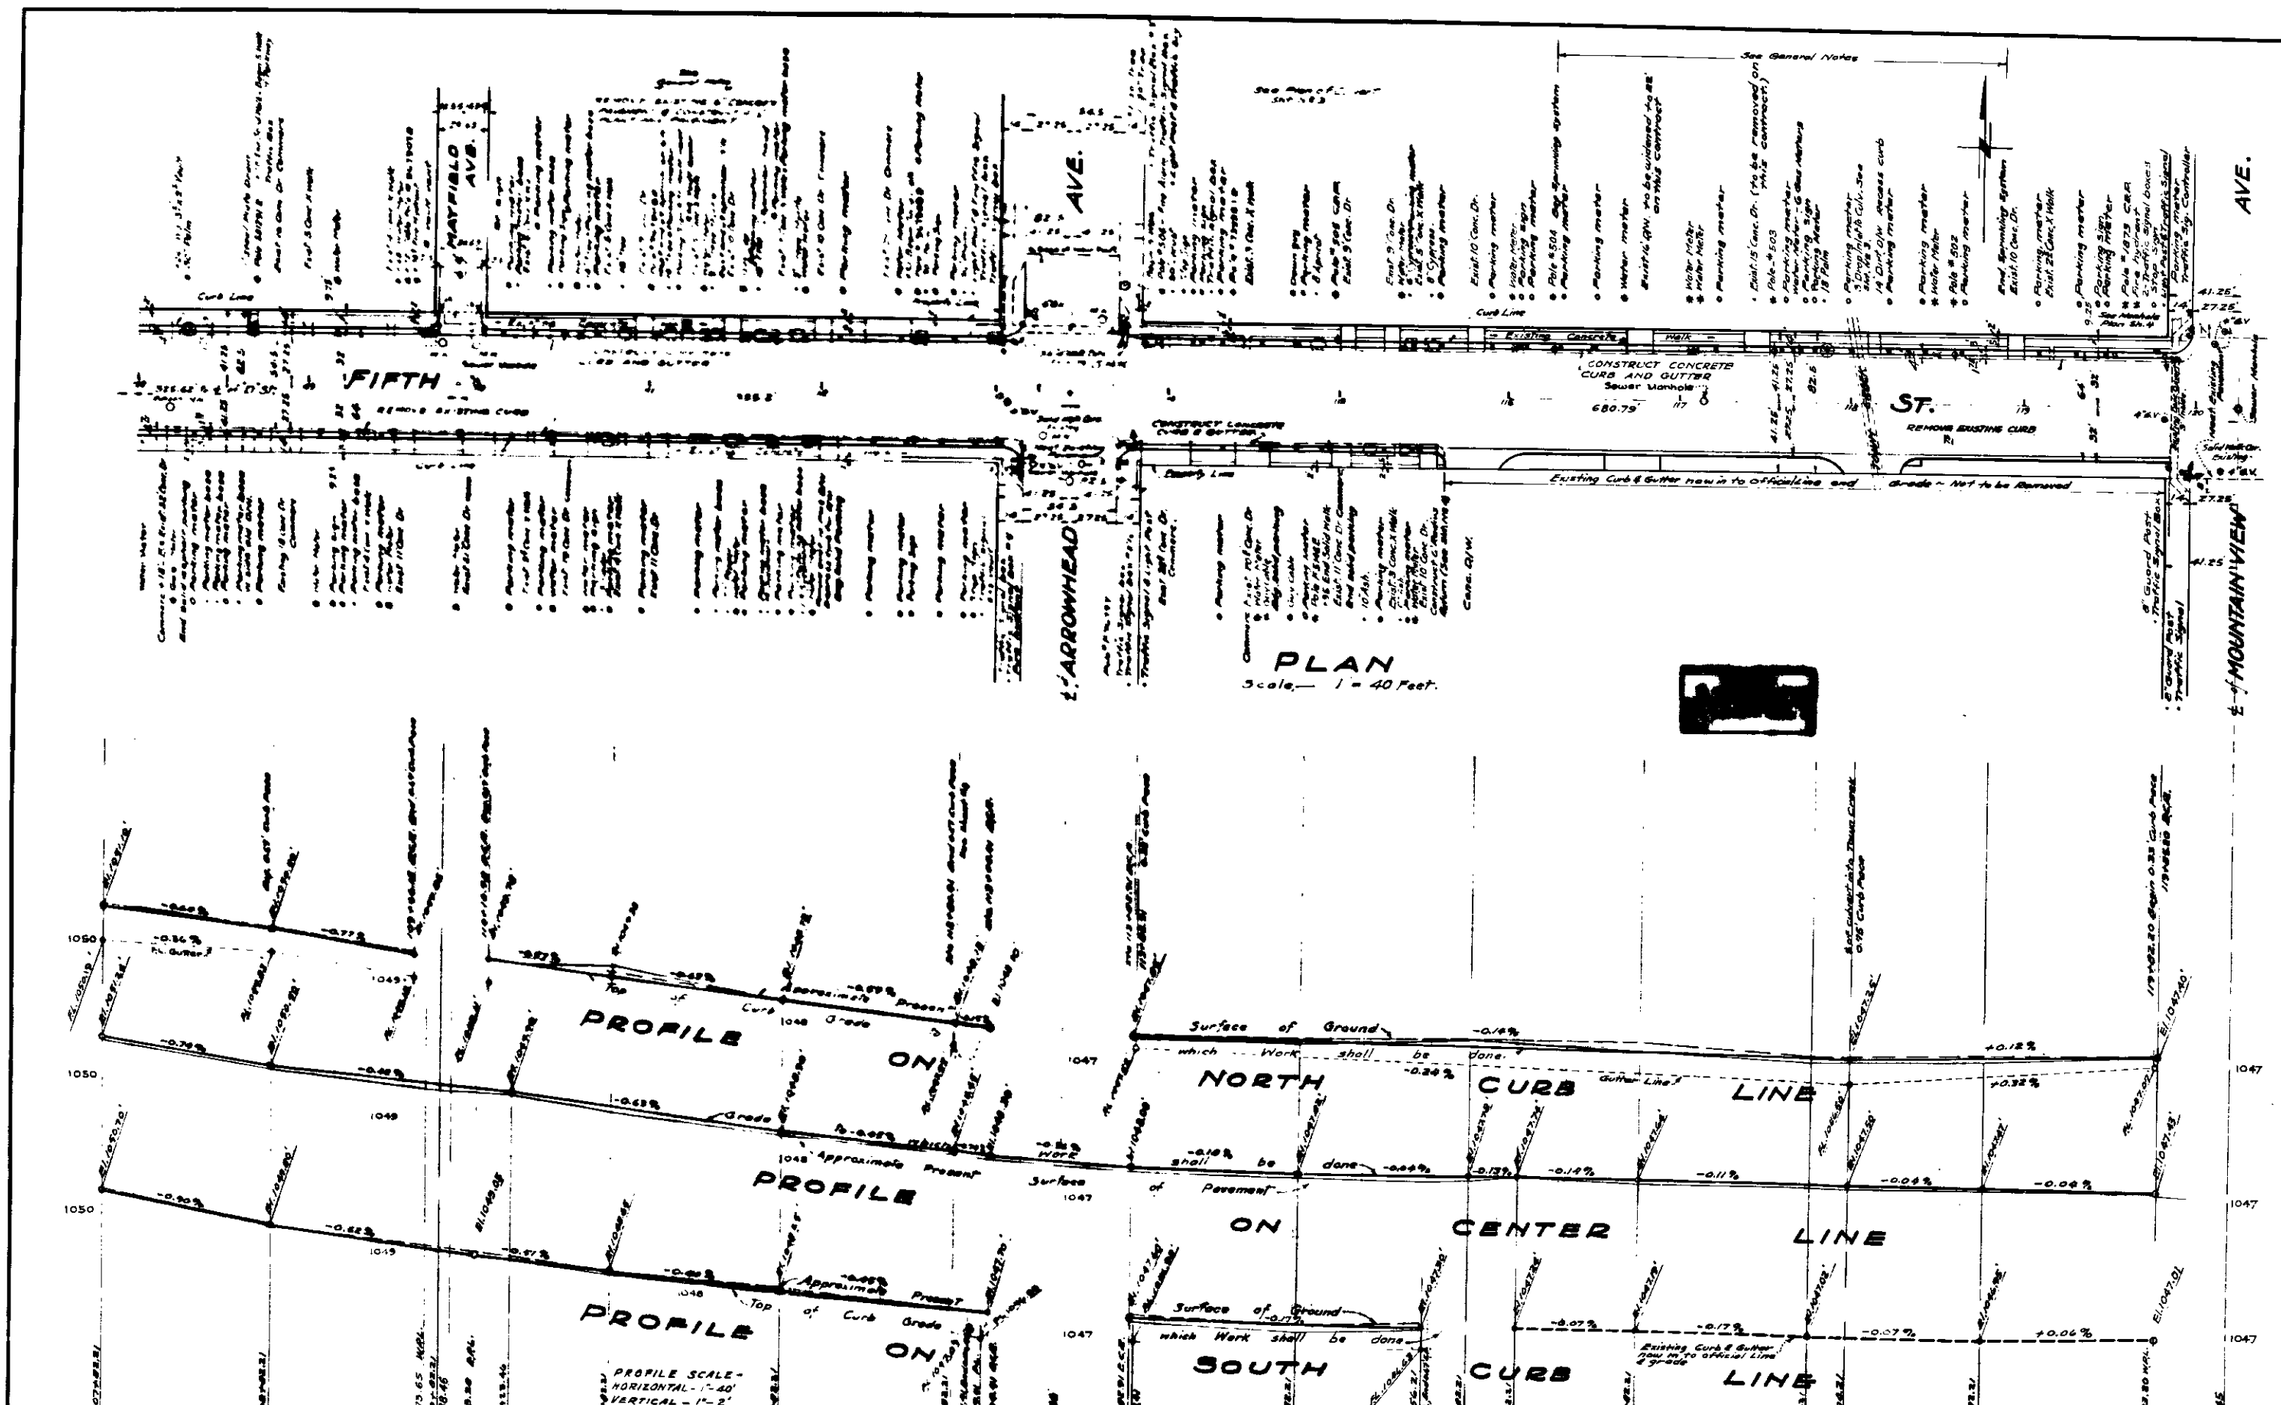
FIFTH
MAYFIELD AVE.
ARROWHEAD AVE.
MOUNTAIN VIEW AVE.
ST.
CONSTRUCT CONCRETE CURB AND GUTTER
REMOVE EXISTING CURB
Existing Concrete Walk
Existing Curb & Gutter now in to official line and grade - Not to be Removed
See General Notes
PLAN
Scale — 1 = 40 Feet.
PROFILE ON NORTH CURB LINE
PROFILE ON CENTER LINE
PROFILE ON SOUTH CURB LINE
Surface of Ground which Work shall be done.
Gutter Line
Top of Curb Grade
Approximate Present Surface of Pavement
PROFILE SCALE - HORIZONTAL - 1" = 40'
VERTICAL - 1" = 2'