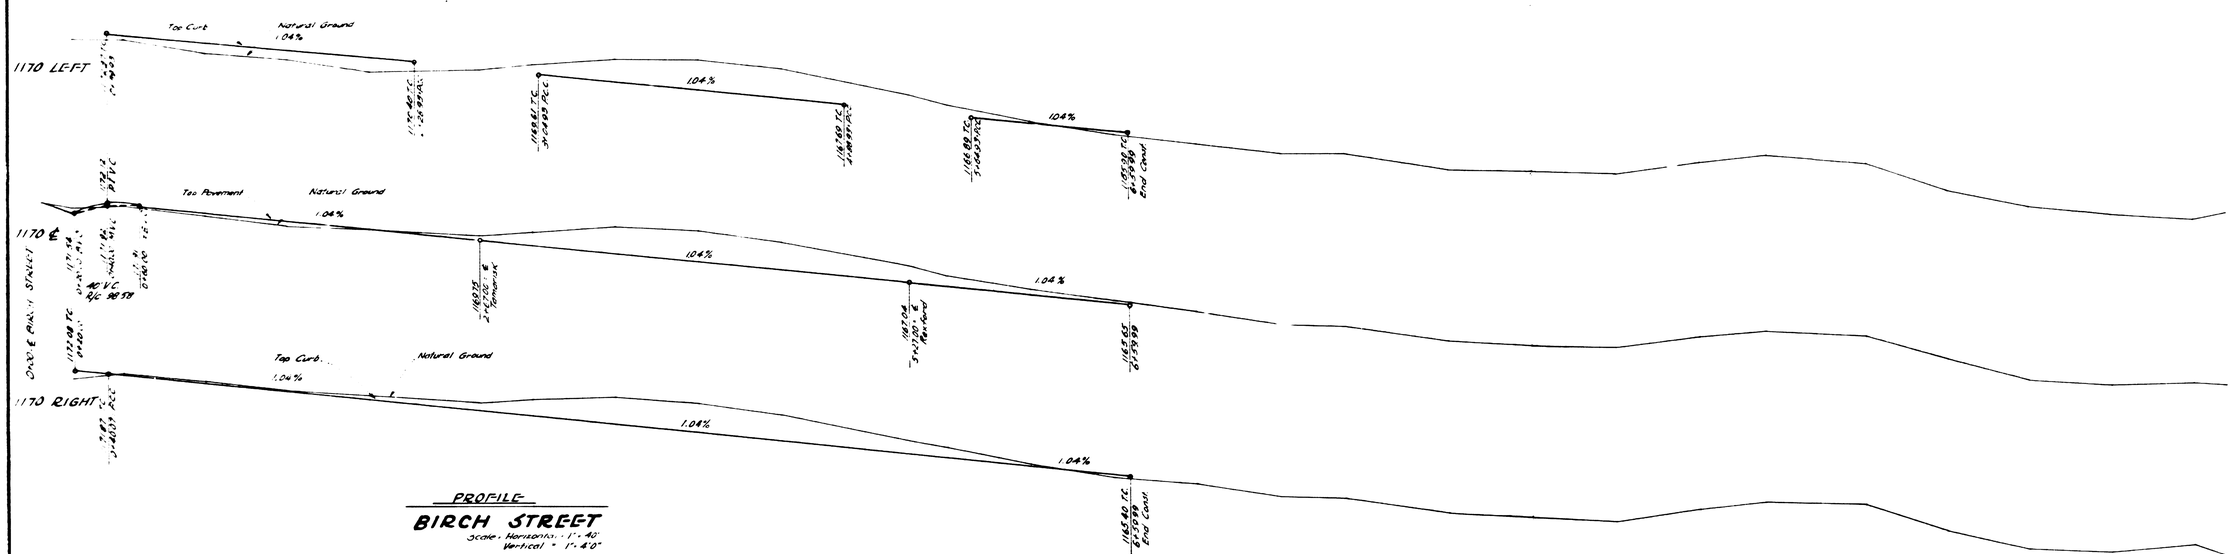

PROFILE
BIRCH STREET
Scale - Horizontal = 1" = 40'
Vertical = 1" = 4'0"

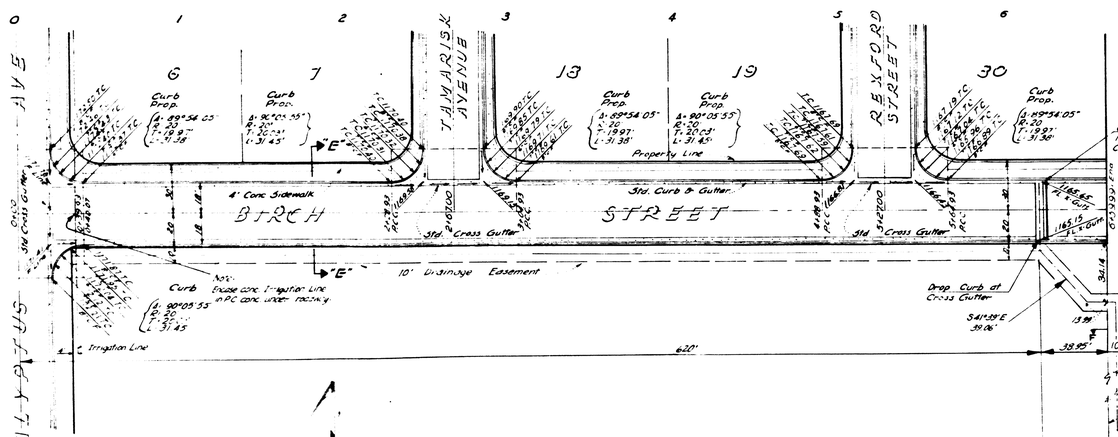

PLAN
BIRCH STREET
Scale: 1"=40'

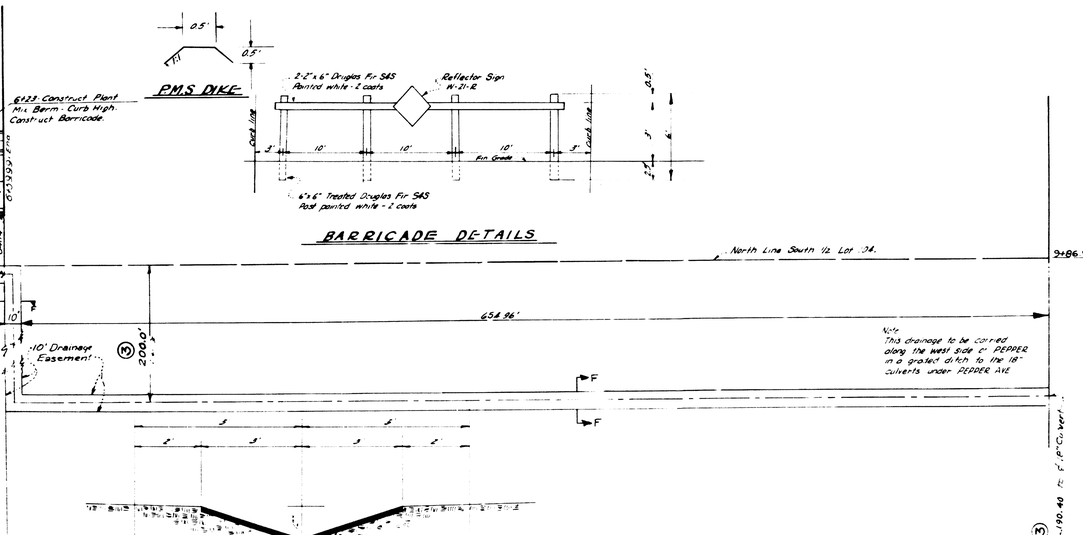

P.M.S. DIKE

BARRICADE DETAILS

SECTION "F"-"F"
Scale = 1"=20'

TRACT NO. 4829

DRAWING NO. 2540

SHEET NO. 6 OF 9 SHEETS

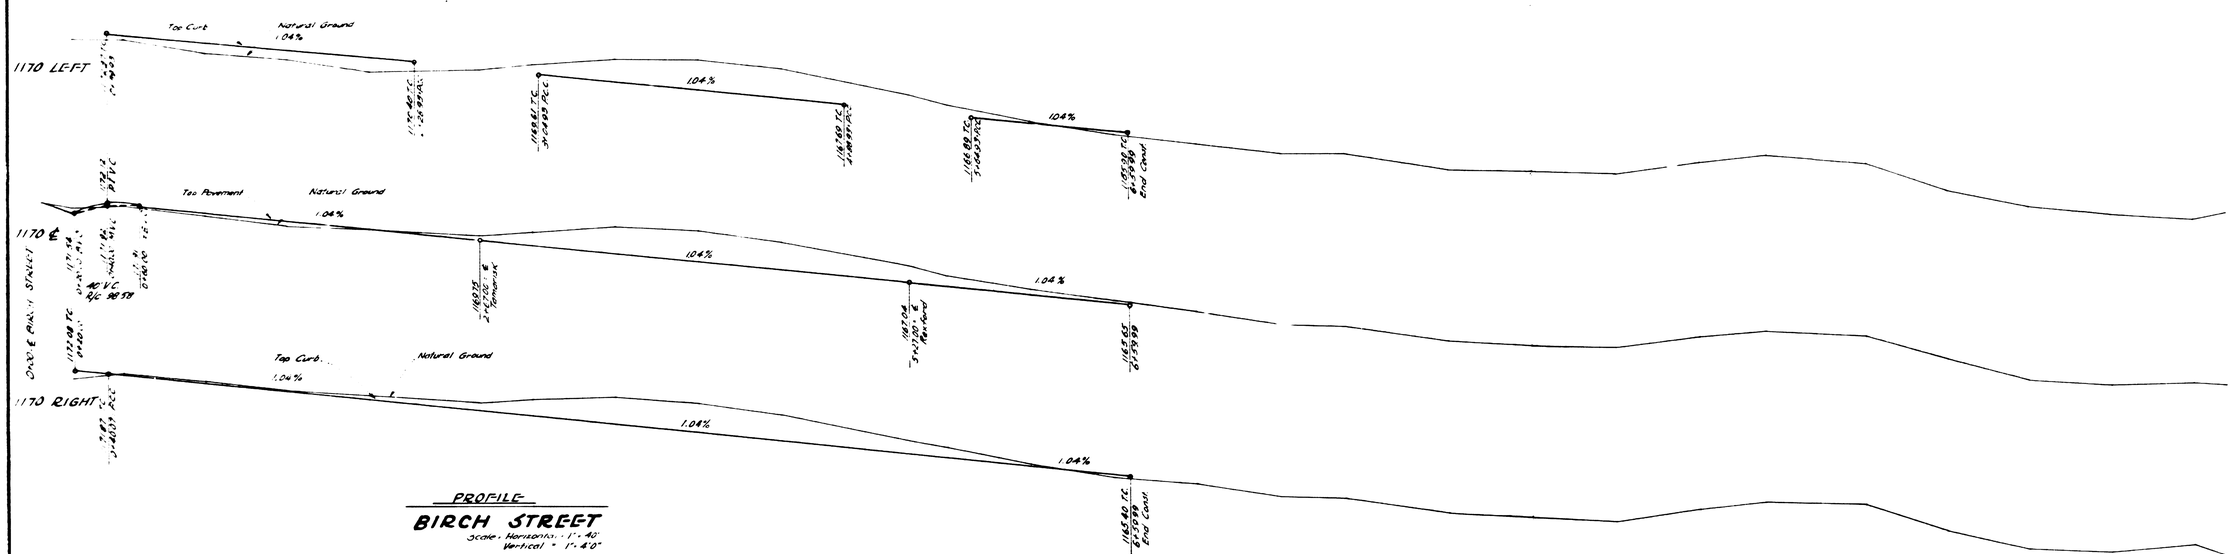

PROFILE
BIRCH STREET
Scale - Horizontal = 1" = 40'
Vertical = 1" = 4'0"

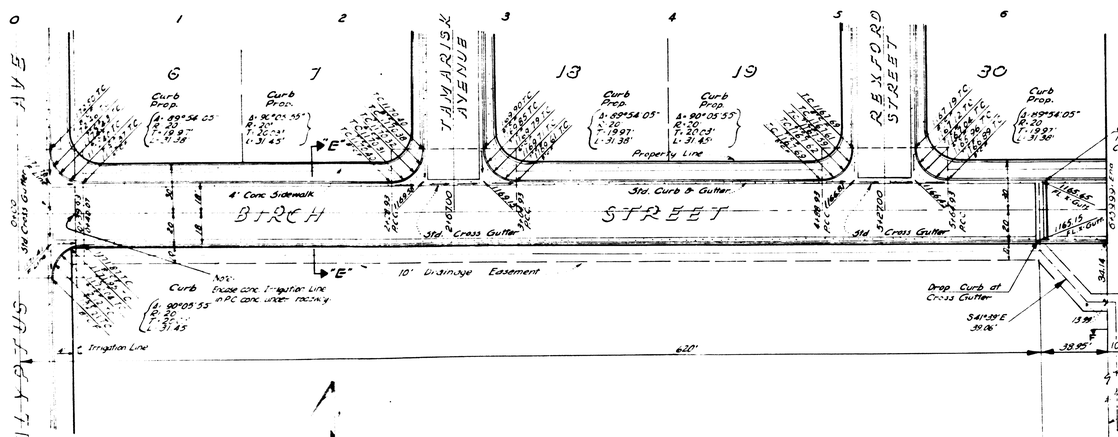

PLAN
BIRCH STREET
Scale: 1"=40'

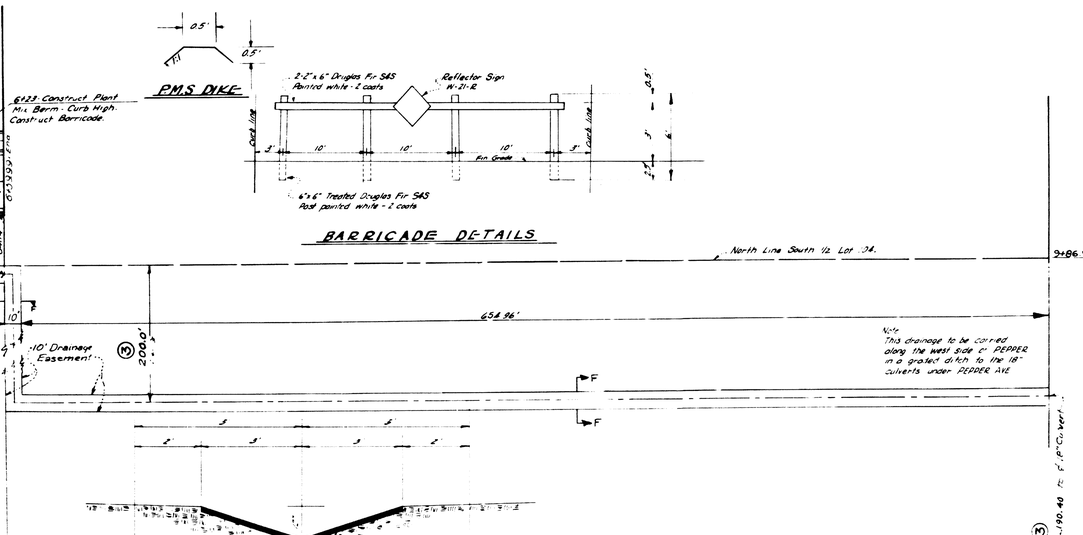

P.M.S. DIKE

BARRICADE DETAILS

SECTION "F"-"F"
Scale = 1"=20'

TRACT NO. 4829

DRAWING NO. 2540

SHEET NO. 6 OF 9 SHEETS