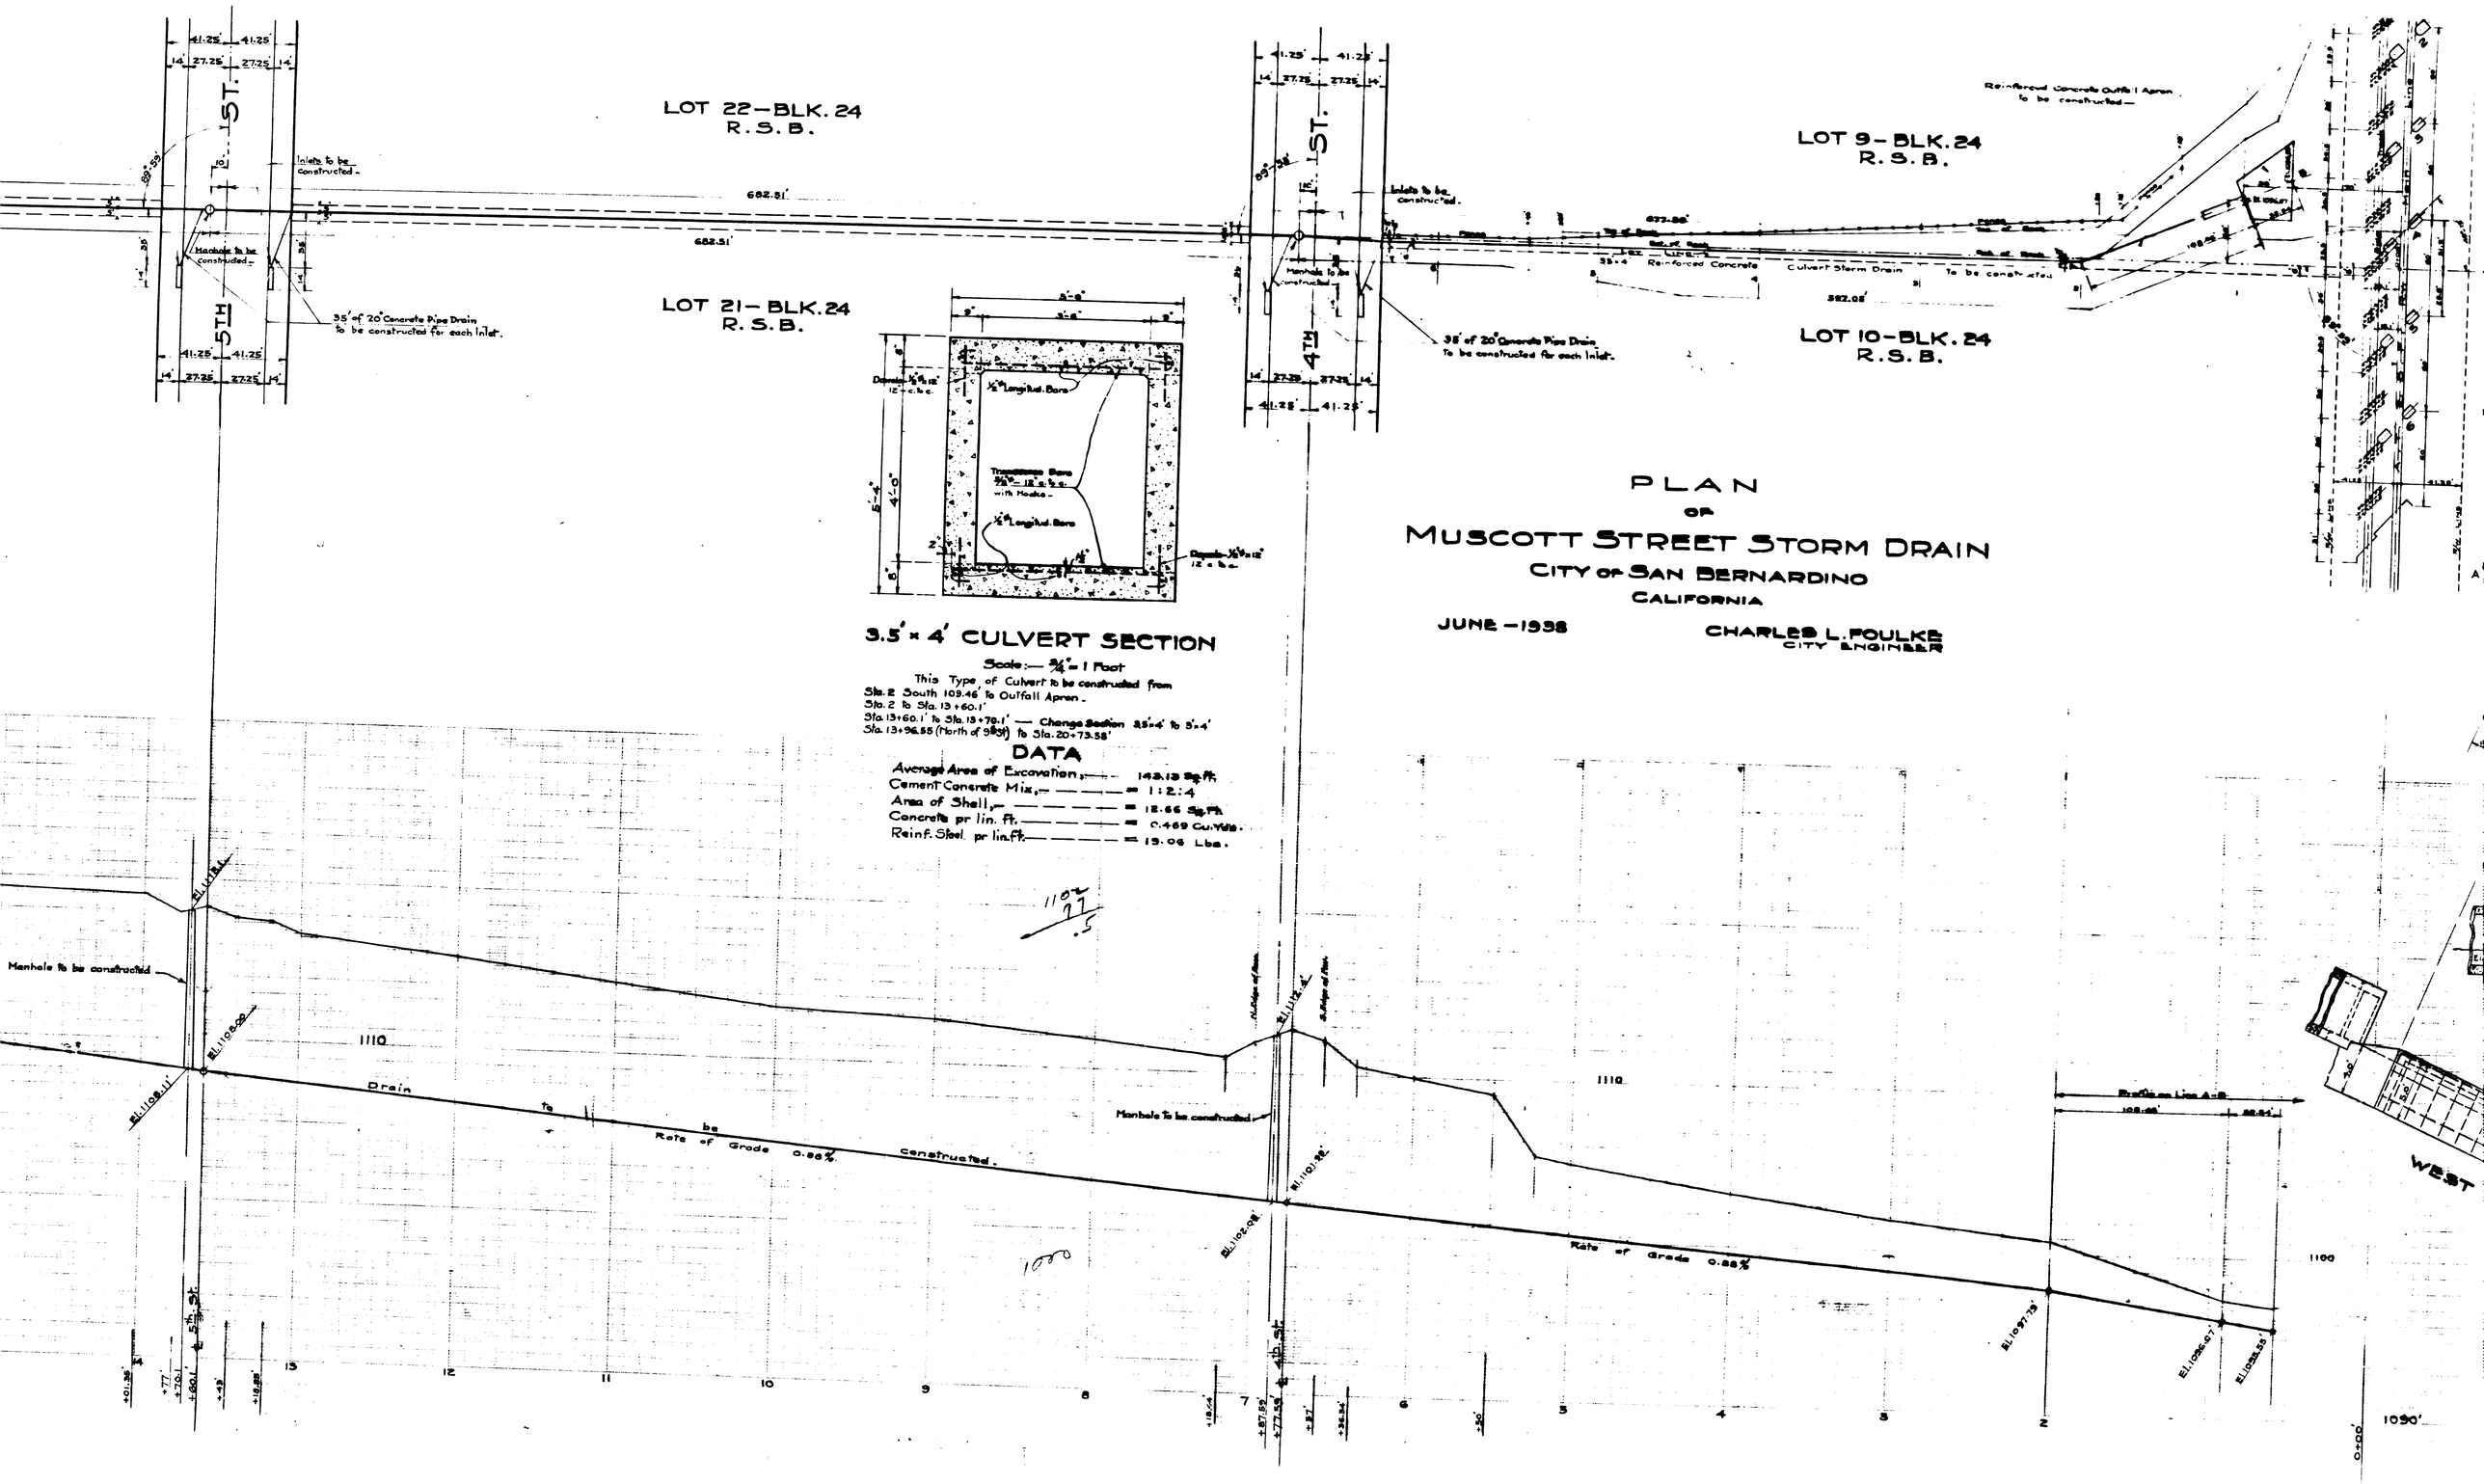

PLAN
OF
MUSCOTT STREET STORM DRAIN
CITY OF SAN BERNARDINO
CALIFORNIA

JUNE — 1938

CHARLES L. FOULKE
CITY ENGINEER