FED. ROAD DIST. No.	STATE	FED. A.D. PROJ. No.	FISCAL YEAR	SHEET No.	TOTAL SHEETS
2	CAL.	710(2)	53	7	47

DIST.	COUNTY	ROUTE	SEC.	SHEET No.	TOTAL SHEETS
VIII	SBd	F.A.S. 710	(2)	7	47

M. A. Nicholas
COUNTY ROAD COMMISSIONER
C.E. LICENSE NO. 8495

Dist. Eng. Dist. VIII.

Approved .....

Engineer, Surveys and Plans.

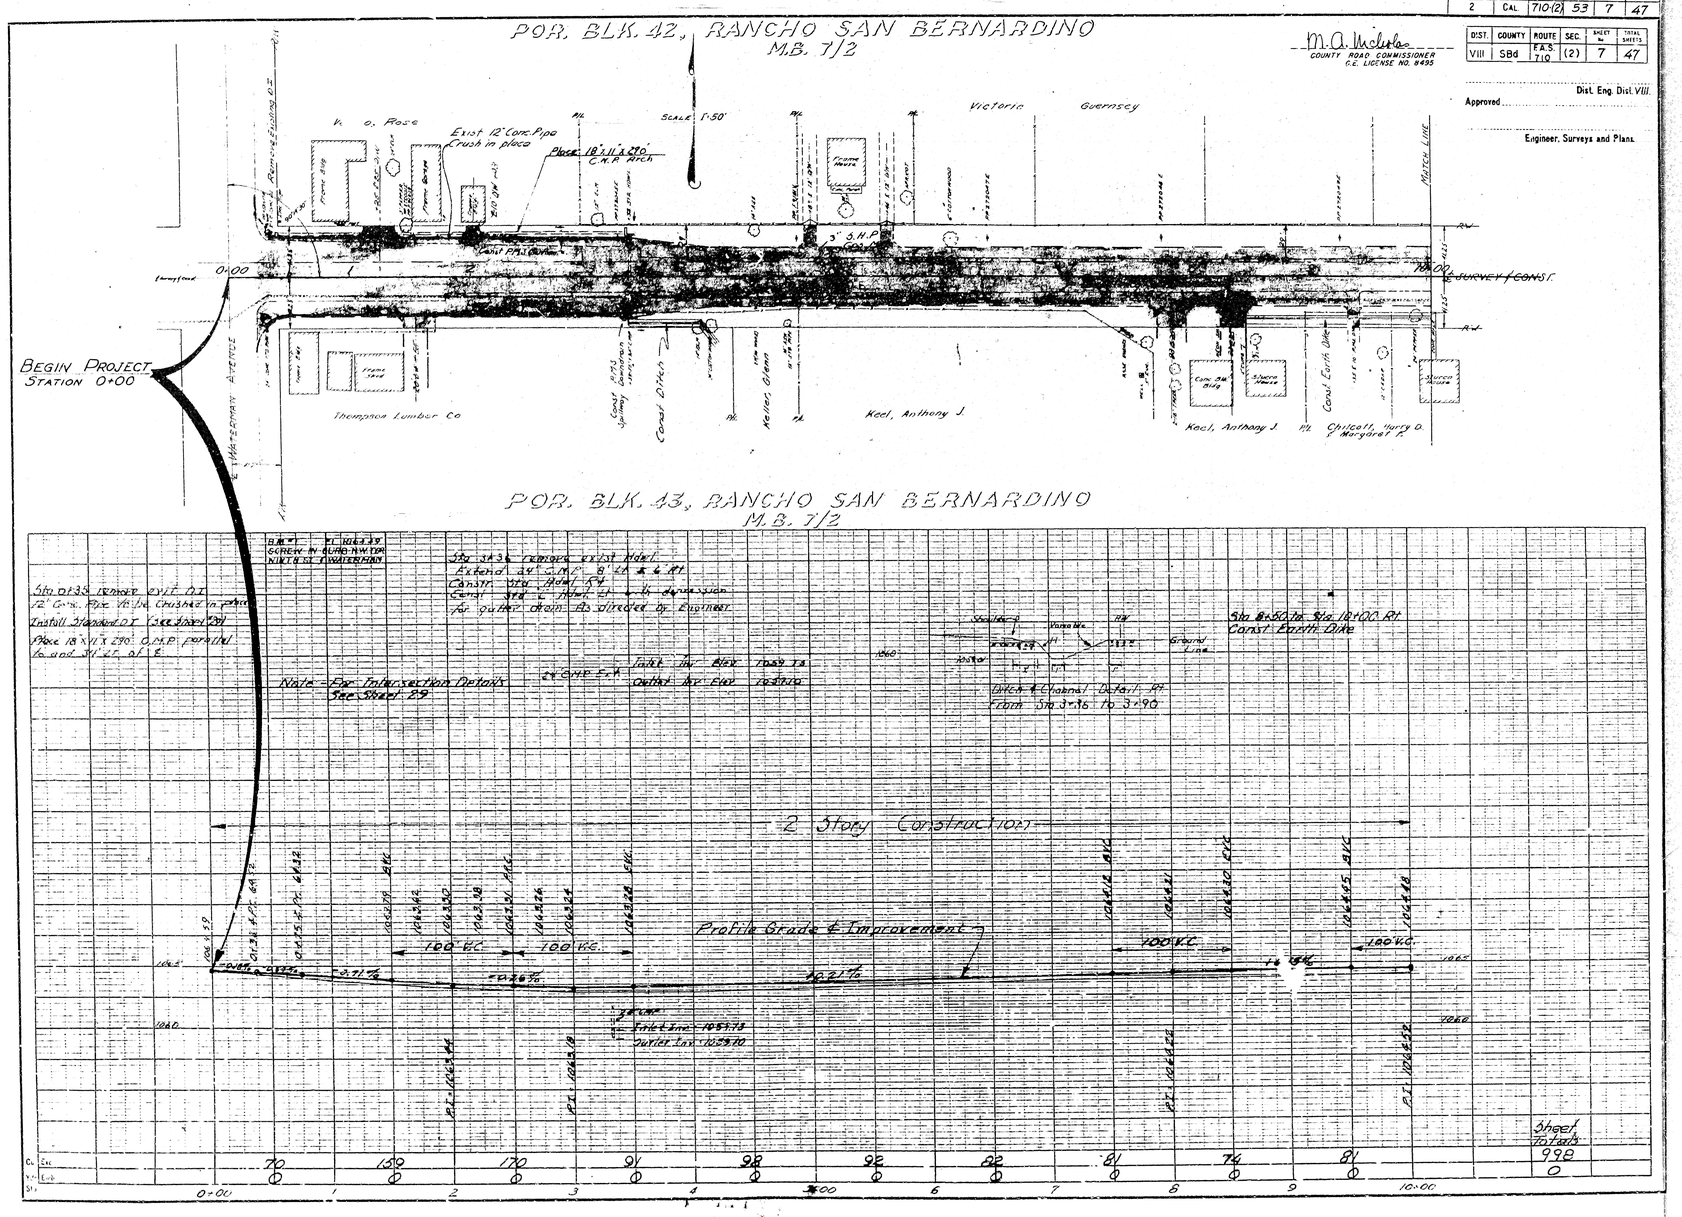

FED. ROAD DIST. No.	STATE	FED. A.D. PROJ. No.	FISCAL YEAR	SHEET No.	TOTAL SHEETS
2	CAL.	710(2)	53	7	47

DIST.	COUNTY	ROUTE	SEC.	SHEET No.	TOTAL SHEETS
VIII	SBd	F.A.S. 710	(2)	7	47

M. A. Nicholas
COUNTY ROAD COMMISSIONER
C.E. LICENSE NO. 8495

Dist. Eng. Dist. VIII.

Approved .....
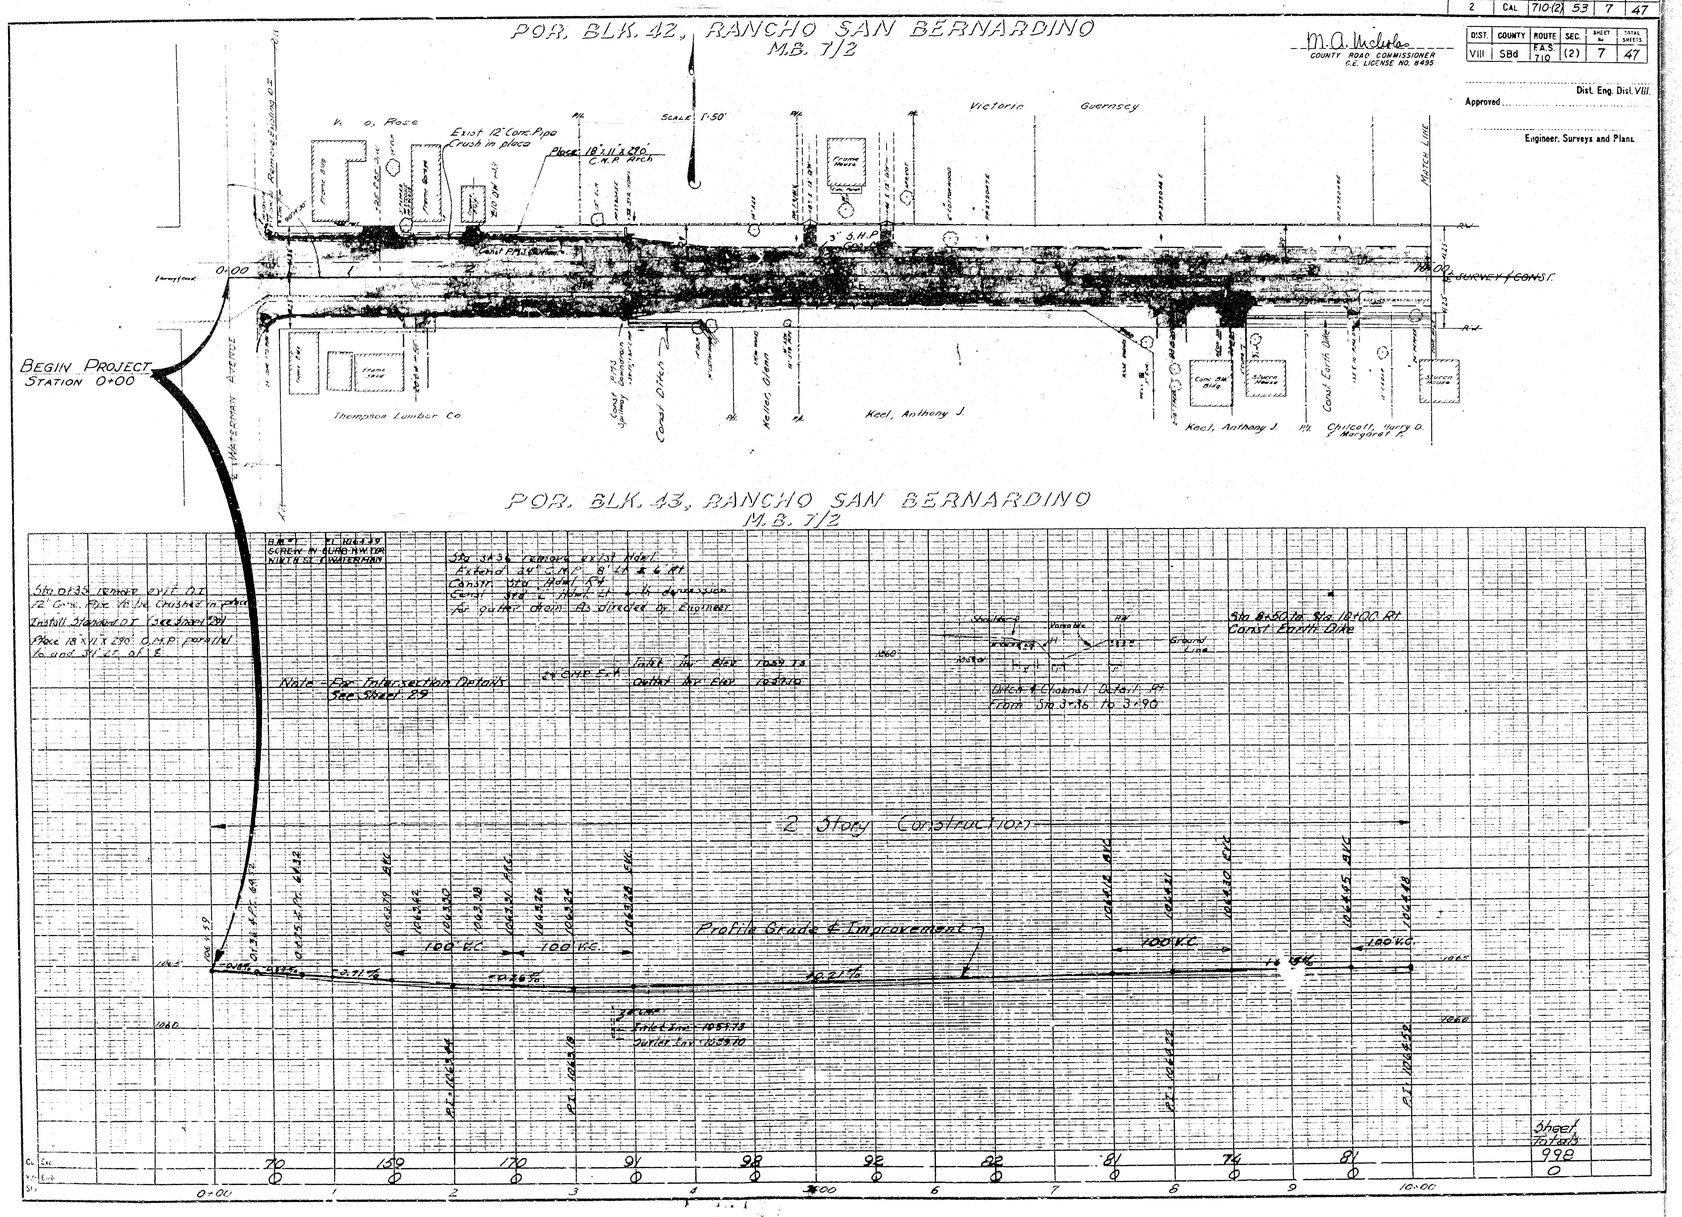
Engineer, Surveys and Plans.