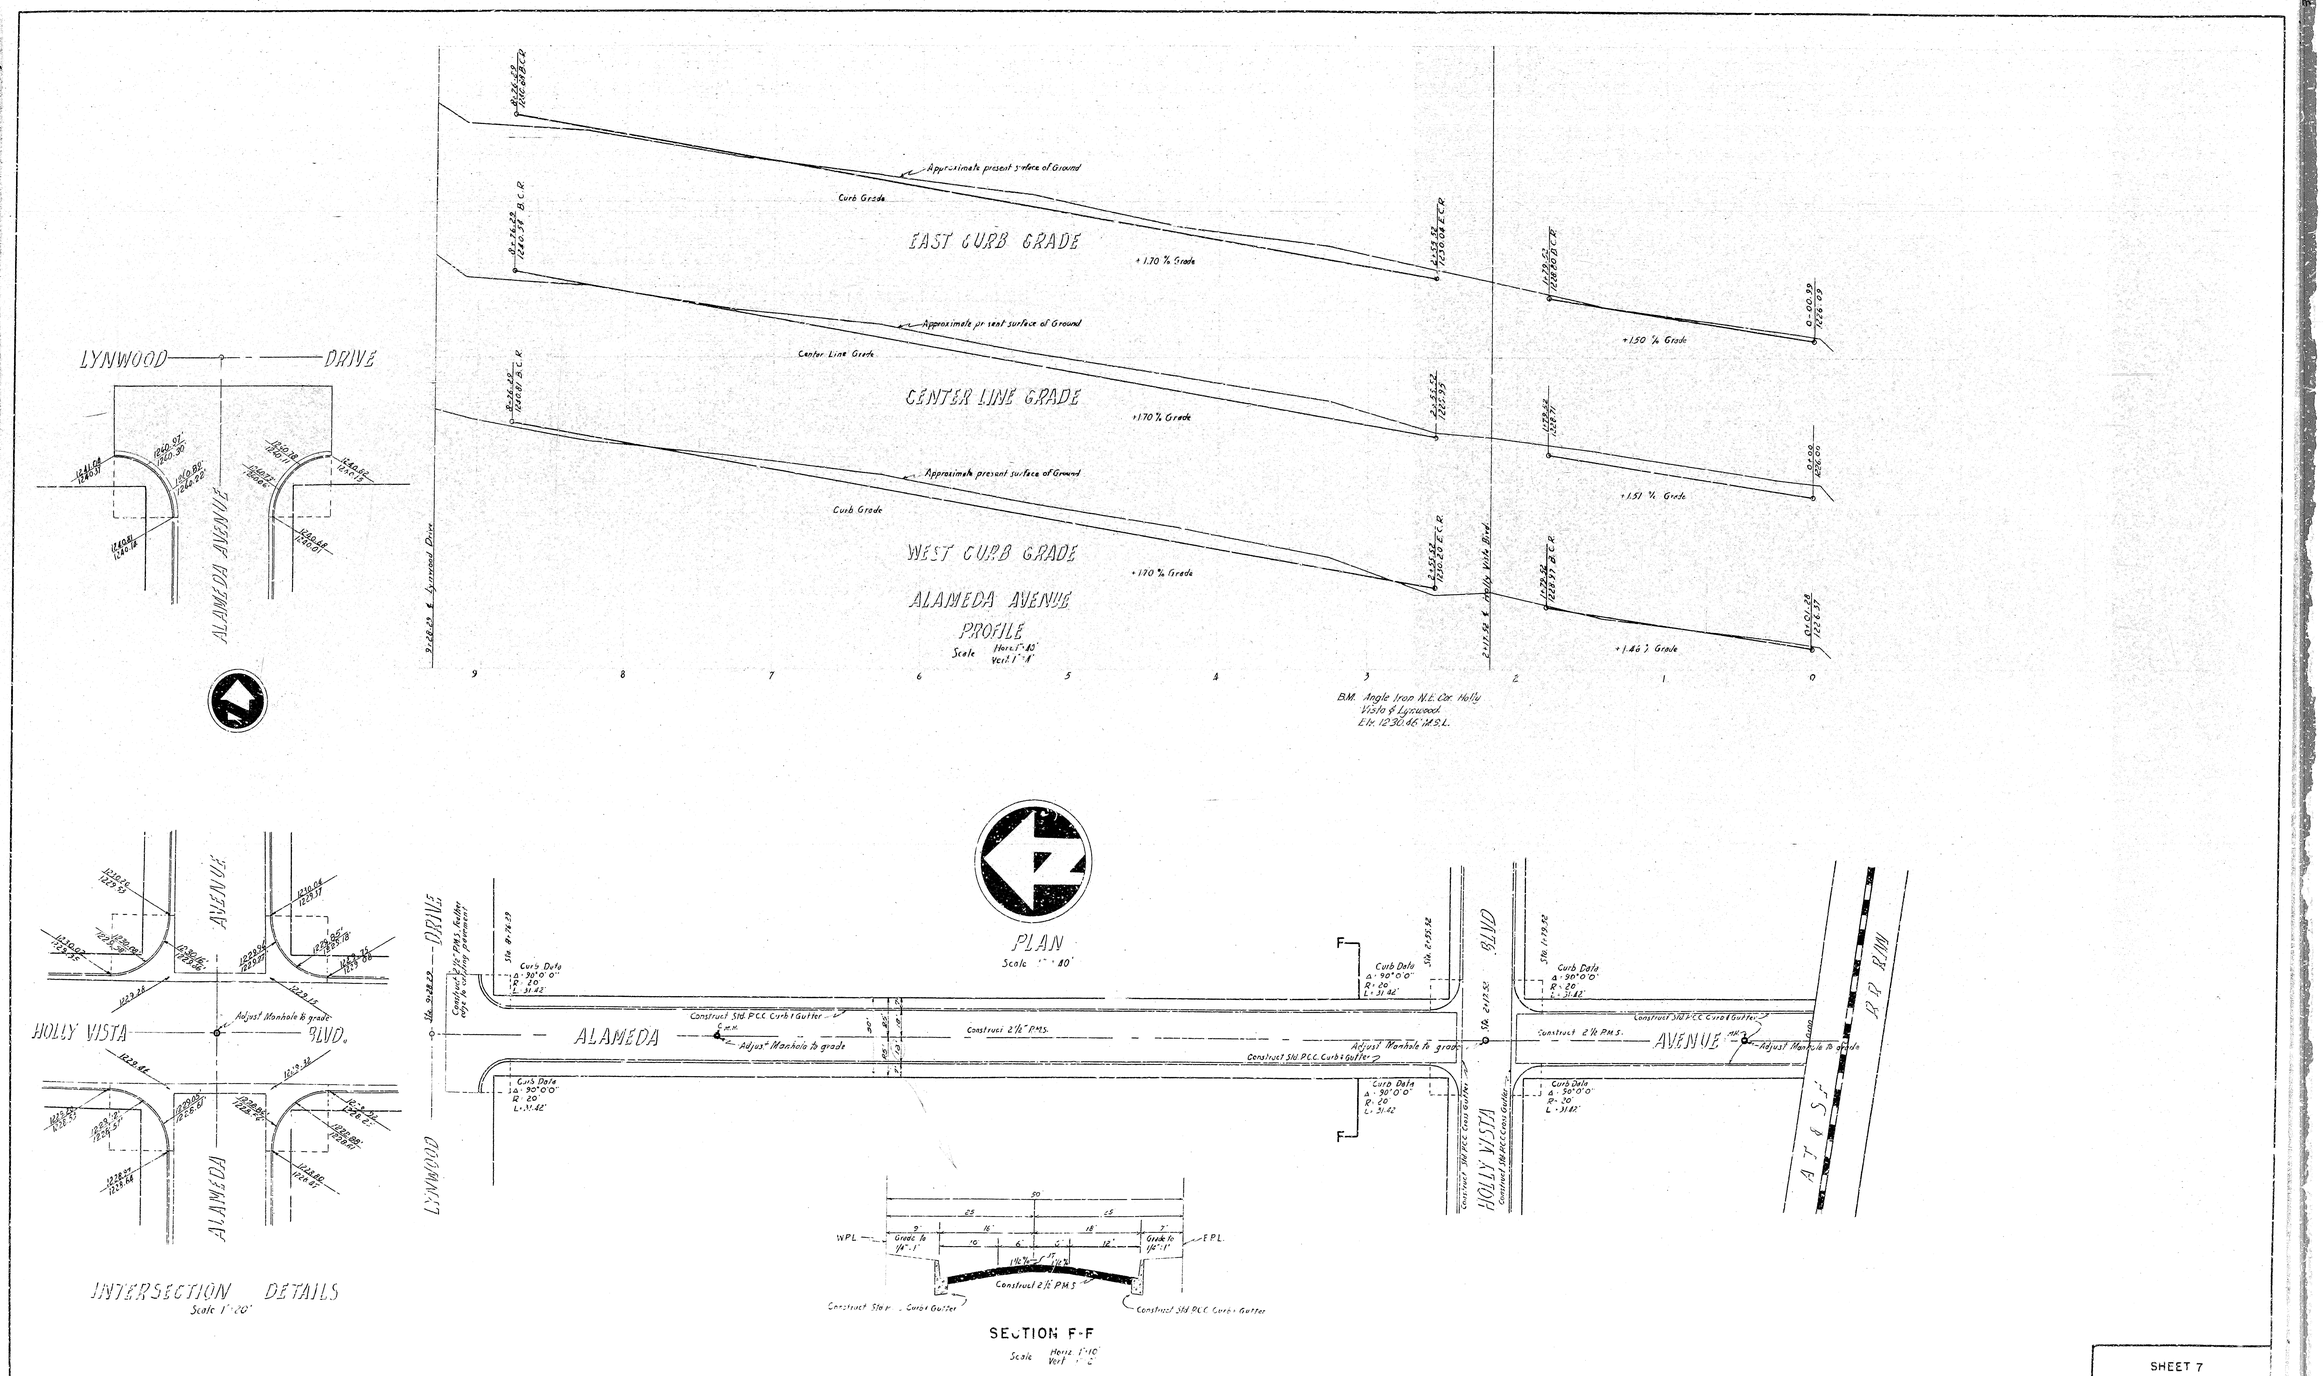
LYNWOOD DRIVE
ALAMEDA AVENUE
EAST CURB GRADE
CENTER LINE GRADE
WEST CURB GRADE
ALAMEDA AVENUE
PROFILE
Scale Horiz. 1" = 40' Vert. 1" = 4'
Approximate present surface of Ground
Curb Grade
Center Line Grade
+1.70 % Grade
+1.50 % Grade
+1.51 % Grade
+1.46 % Grade
B.M. Angle Iron N.E. Cor. Holly Vista & Lynwood Elev. 1230.46' M.S.L.
PLAN
Scale 1" = 40'
HOLLY VISTA BLVD.
ALAMEDA AVENUE
LYNWOOD DRIVE
Construct Std. P.C.C. Curb & Gutter
Construct 2½" P.M.S.
Adjust Manhole to grade
Curb Data
Δ = 90° 0' 0"
R = 20
L = 31.42'
INTERSECTION DETAILS
Scale 1" = 20'
SECTION F-F
Scale Horiz. 1" = 10' Vert. 1" = 2'
Construct 2½" P.M.S.
Construct Std. P.C.C. Curb & Gutter
SHEET 7

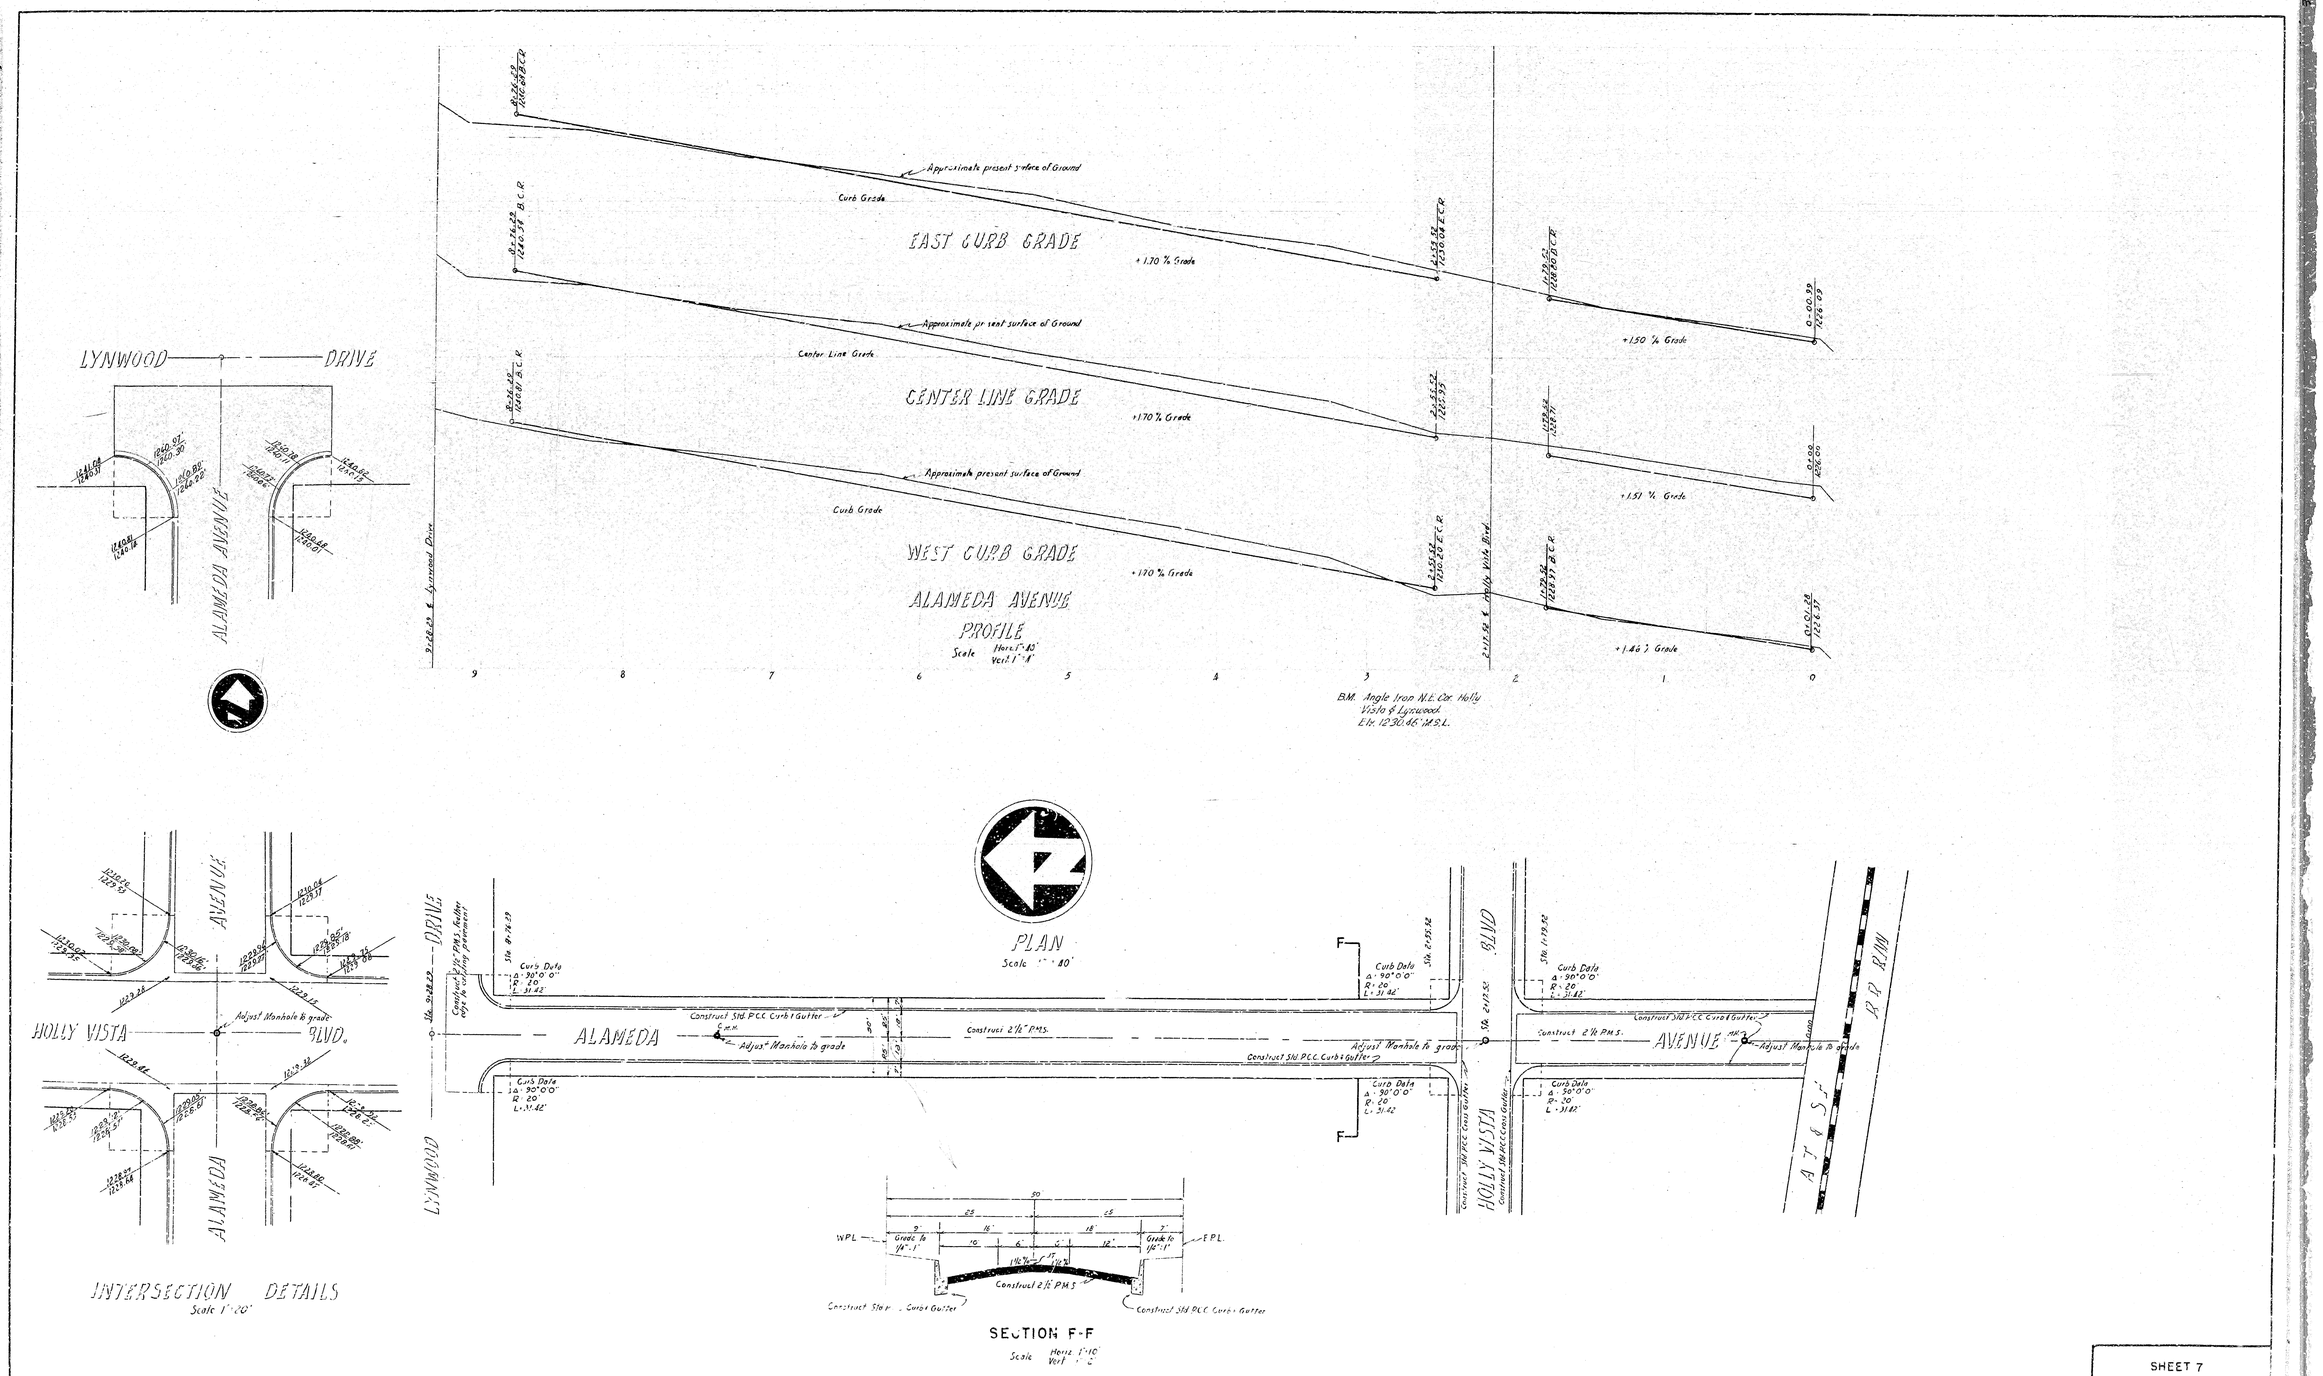
LYNWOOD DRIVE
ALAMEDA AVENUE
EAST CURB GRADE
CENTER LINE GRADE
WEST CURB GRADE
ALAMEDA AVENUE
PROFILE
Scale Horiz. 1" = 40' Vert. 1" = 4'
Approximate present surface of Ground
Curb Grade
Center Line Grade
+1.70 % Grade
+1.50 % Grade
+1.51 % Grade
+1.46 % Grade
B.M. Angle Iron N.E. Cor. Holly Vista & Lynwood Elev. 1230.46' M.S.L.
PLAN
Scale 1" = 40'
HOLLY VISTA BLVD.
ALAMEDA AVENUE
LYNWOOD DRIVE
Construct Std. P.C.C. Curb & Gutter
Construct 2½" P.M.S.
Adjust Manhole to grade
Curb Data
Δ = 90° 0' 0"
R = 20
L = 31.42'
INTERSECTION DETAILS
Scale 1" = 20'
SECTION F-F
Scale Horiz. 1" = 10' Vert. 1" = 2'
Construct 2½" P.M.S.
Construct Std. P.C.C. Curb & Gutter
SHEET 7