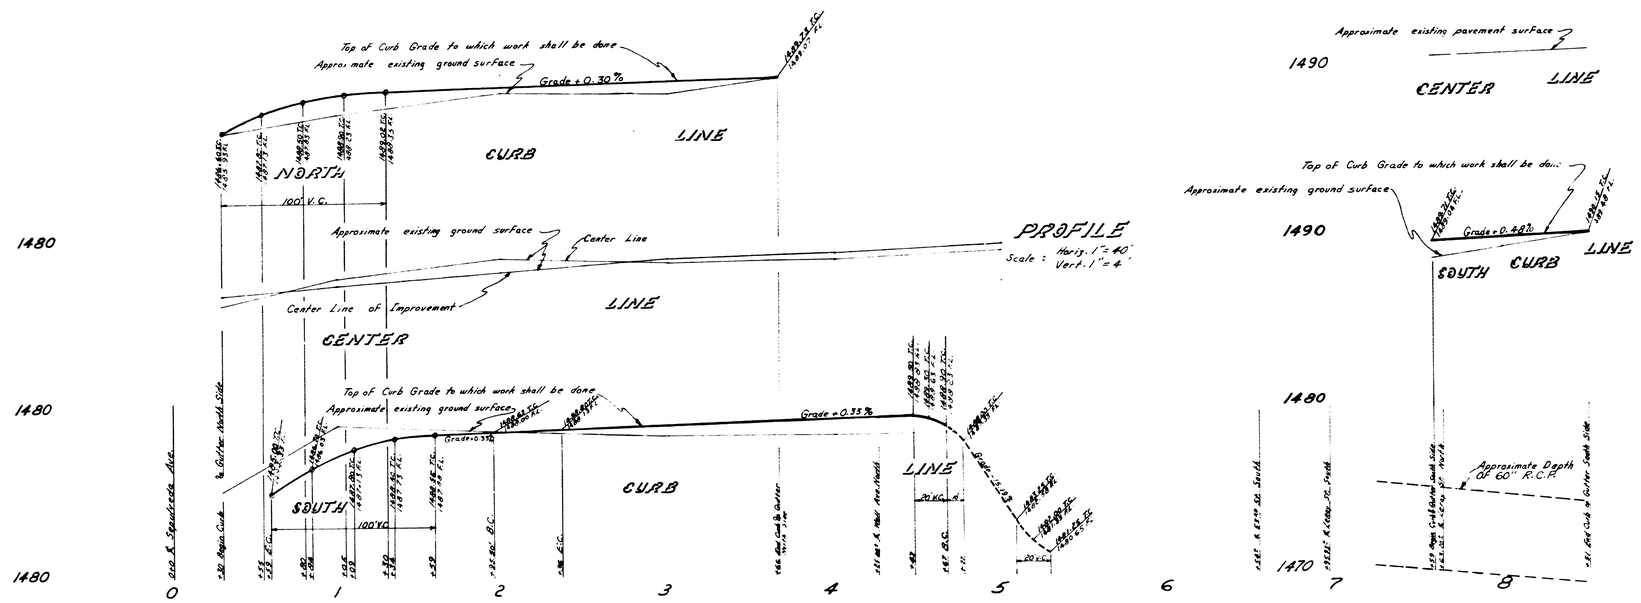

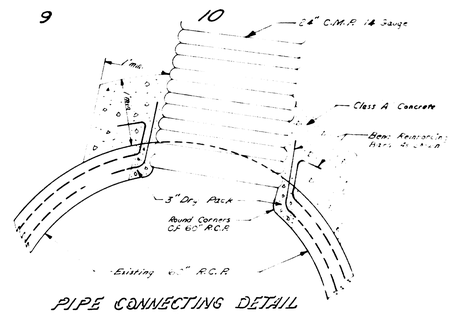

PIPE CONNECTING DETAIL
Scale: 1" = 5'

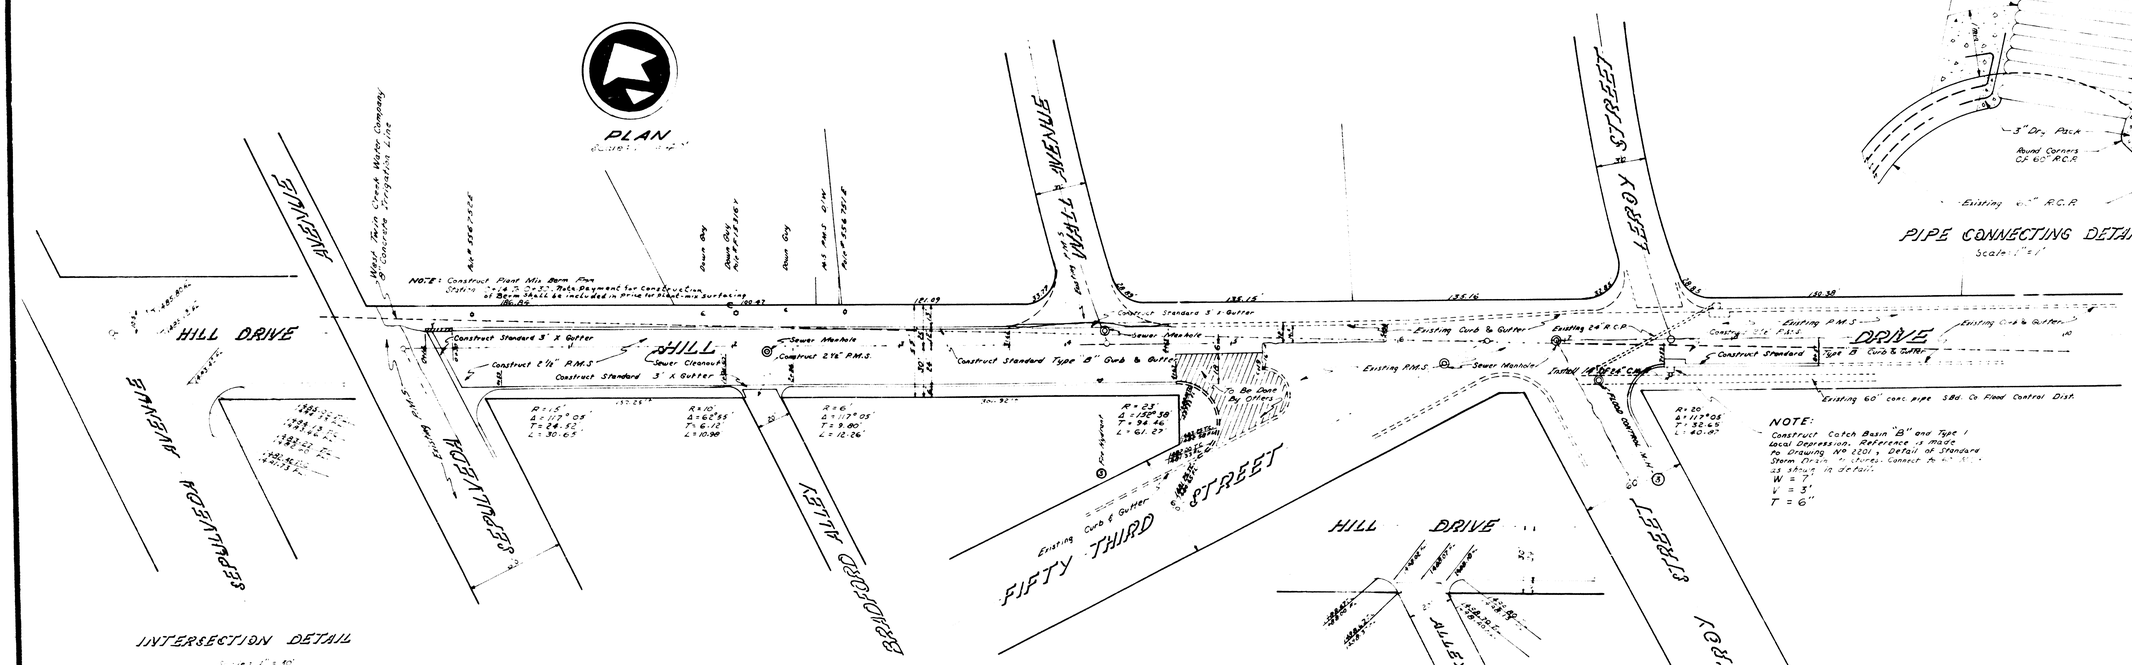

INTERSECTION DETAIL
Scale: 1" = 50'

INTERSECTION DETAIL
Scale: 1" = 50'

PLAN NO. 2704
SHEET 7 OF 9 SHEETS

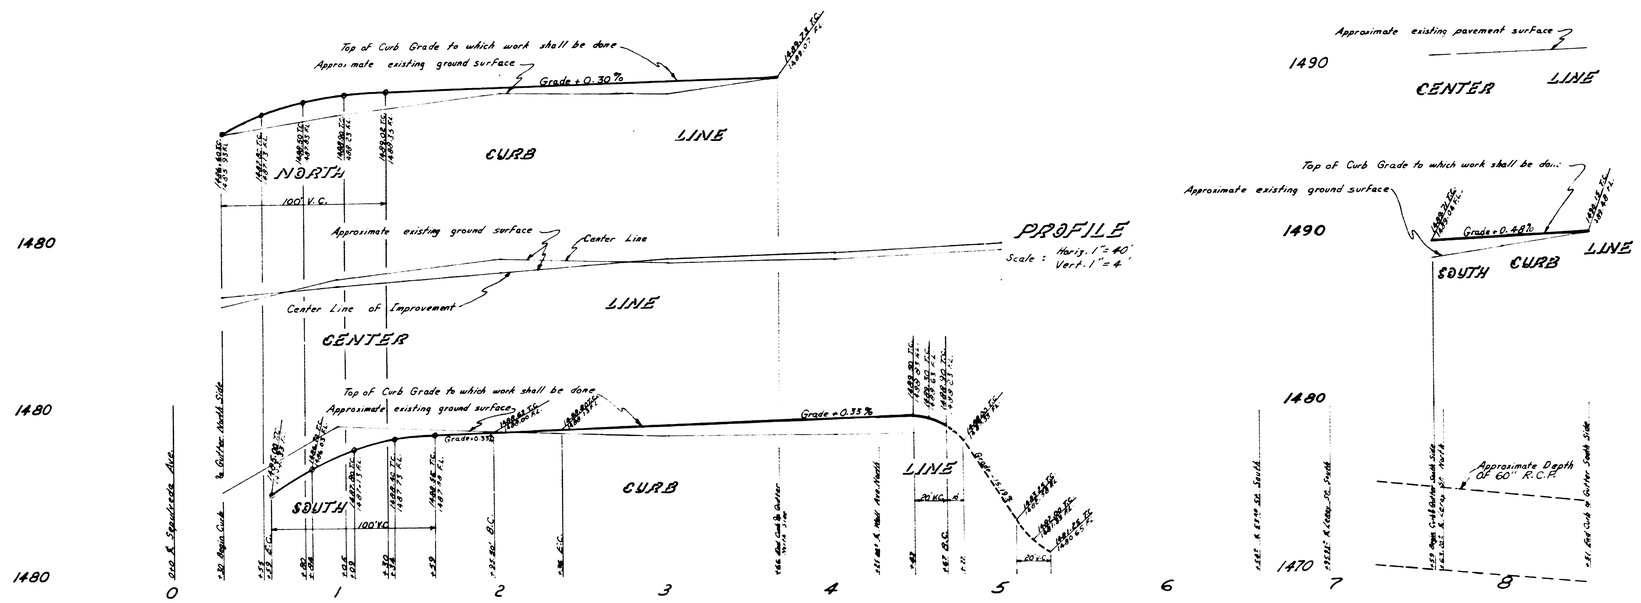

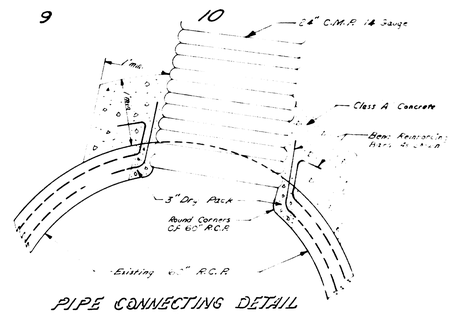

PIPE CONNECTING DETAIL
Scale: 1" = 5'

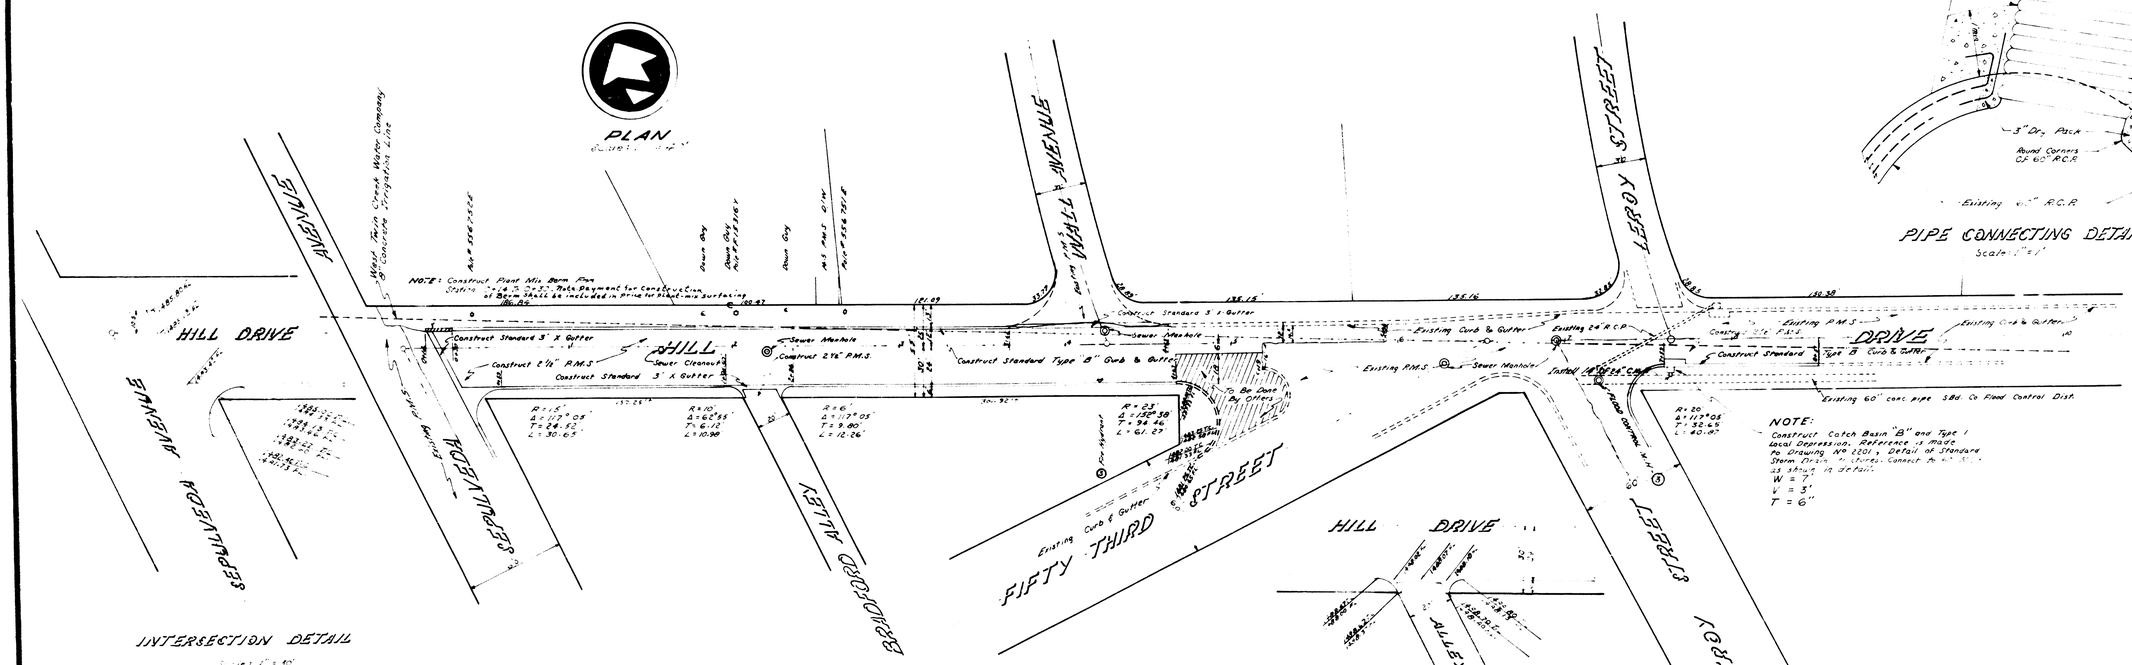

INTERSECTION DETAIL
Scale: 1" = 50'

INTERSECTION DETAIL
Scale: 1" = 50'

PLAN NO. 2704
SHEET 7 OF 9 SHEETS