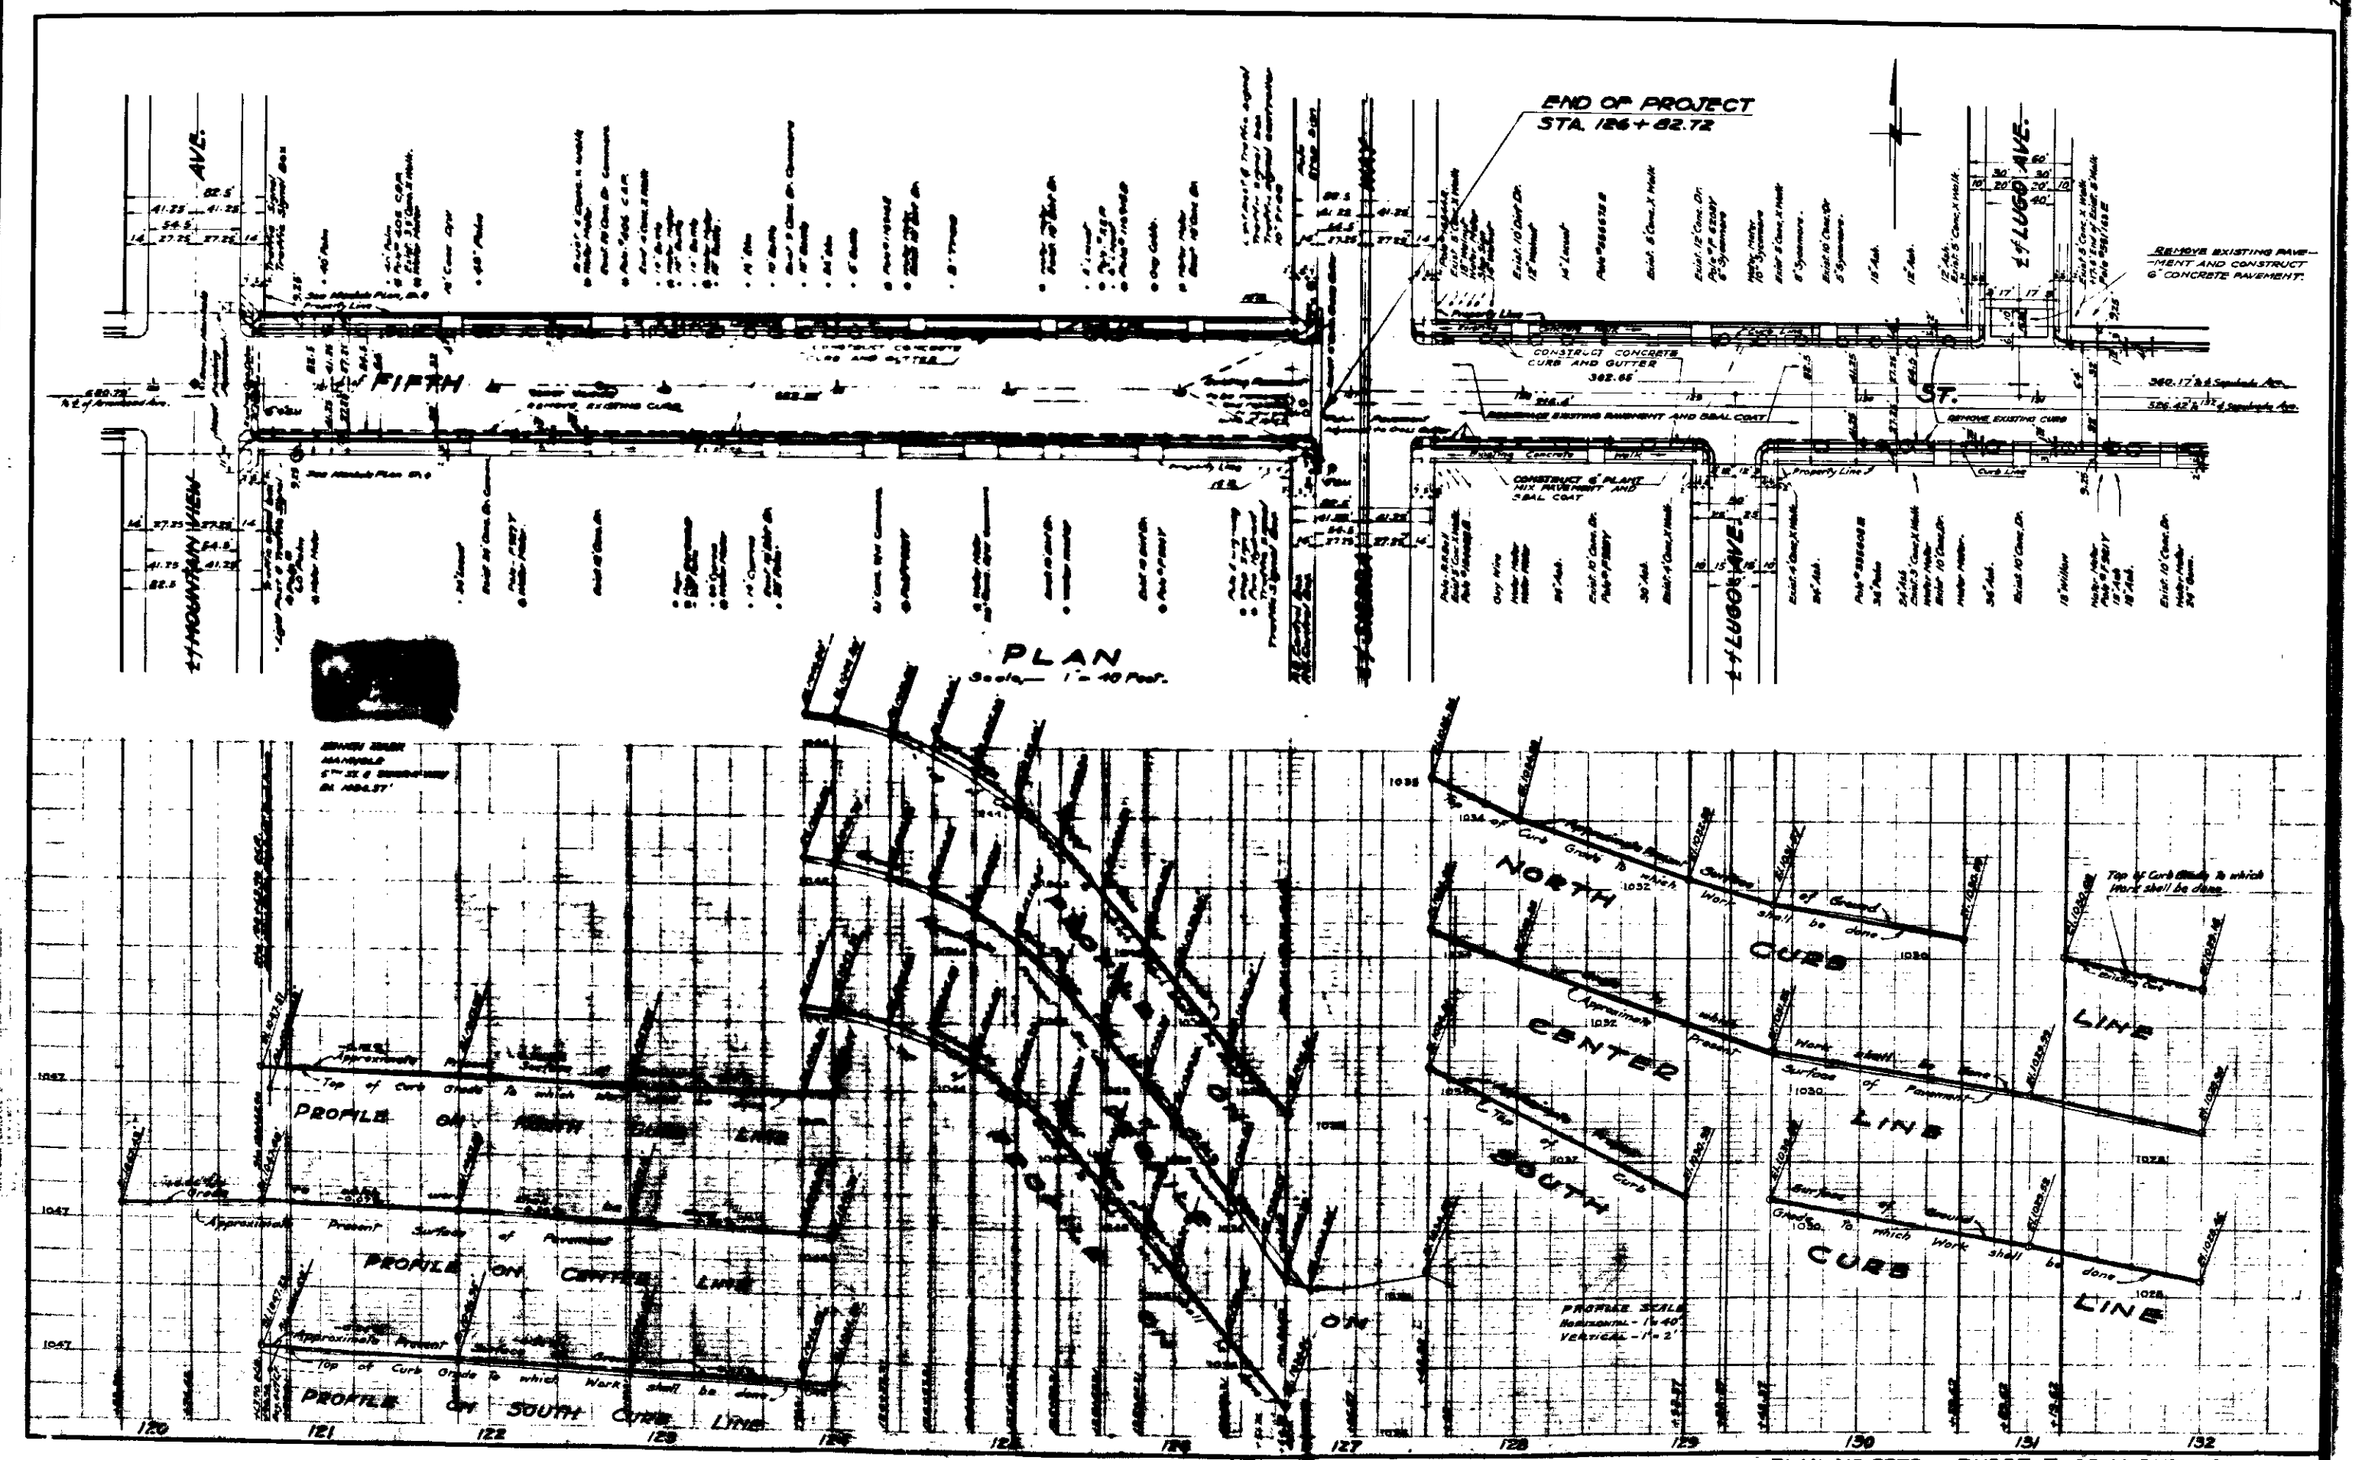

END OF PROJECT
STA. 126+82.72
FIFTH
ST.
MOUNTAIN VIEW
AVE.
LUGO AVE.
REMOVE EXISTING PAVEMENT AND CONSTRUCT 6" CONCRETE PAVEMENT.
CONSTRUCT CONCRETE CURB AND GUTTER
REMOVE EXISTING CURB
CONSTRUCT 6" PLANT MIX PAVEMENT AND SEAL COAT
PLAN
Scale 1" = 40 Feet.
NORTH CURB LINE
CENTER LINE
SOUTH CURB LINE
PROFILE ON NORTH CURB LINE
PROFILE ON CENTER LINE
PROFILE ON SOUTH CURB LINE
Approximate Present Surface of Pavement
Top of Curb Grade to which Work shall be done
PROFILE SCALE
HORIZONTAL - 1" = 40'
VERTICAL - 1" = 2'
120
121
122
123
124
125
126
127
128
129
130
131
132

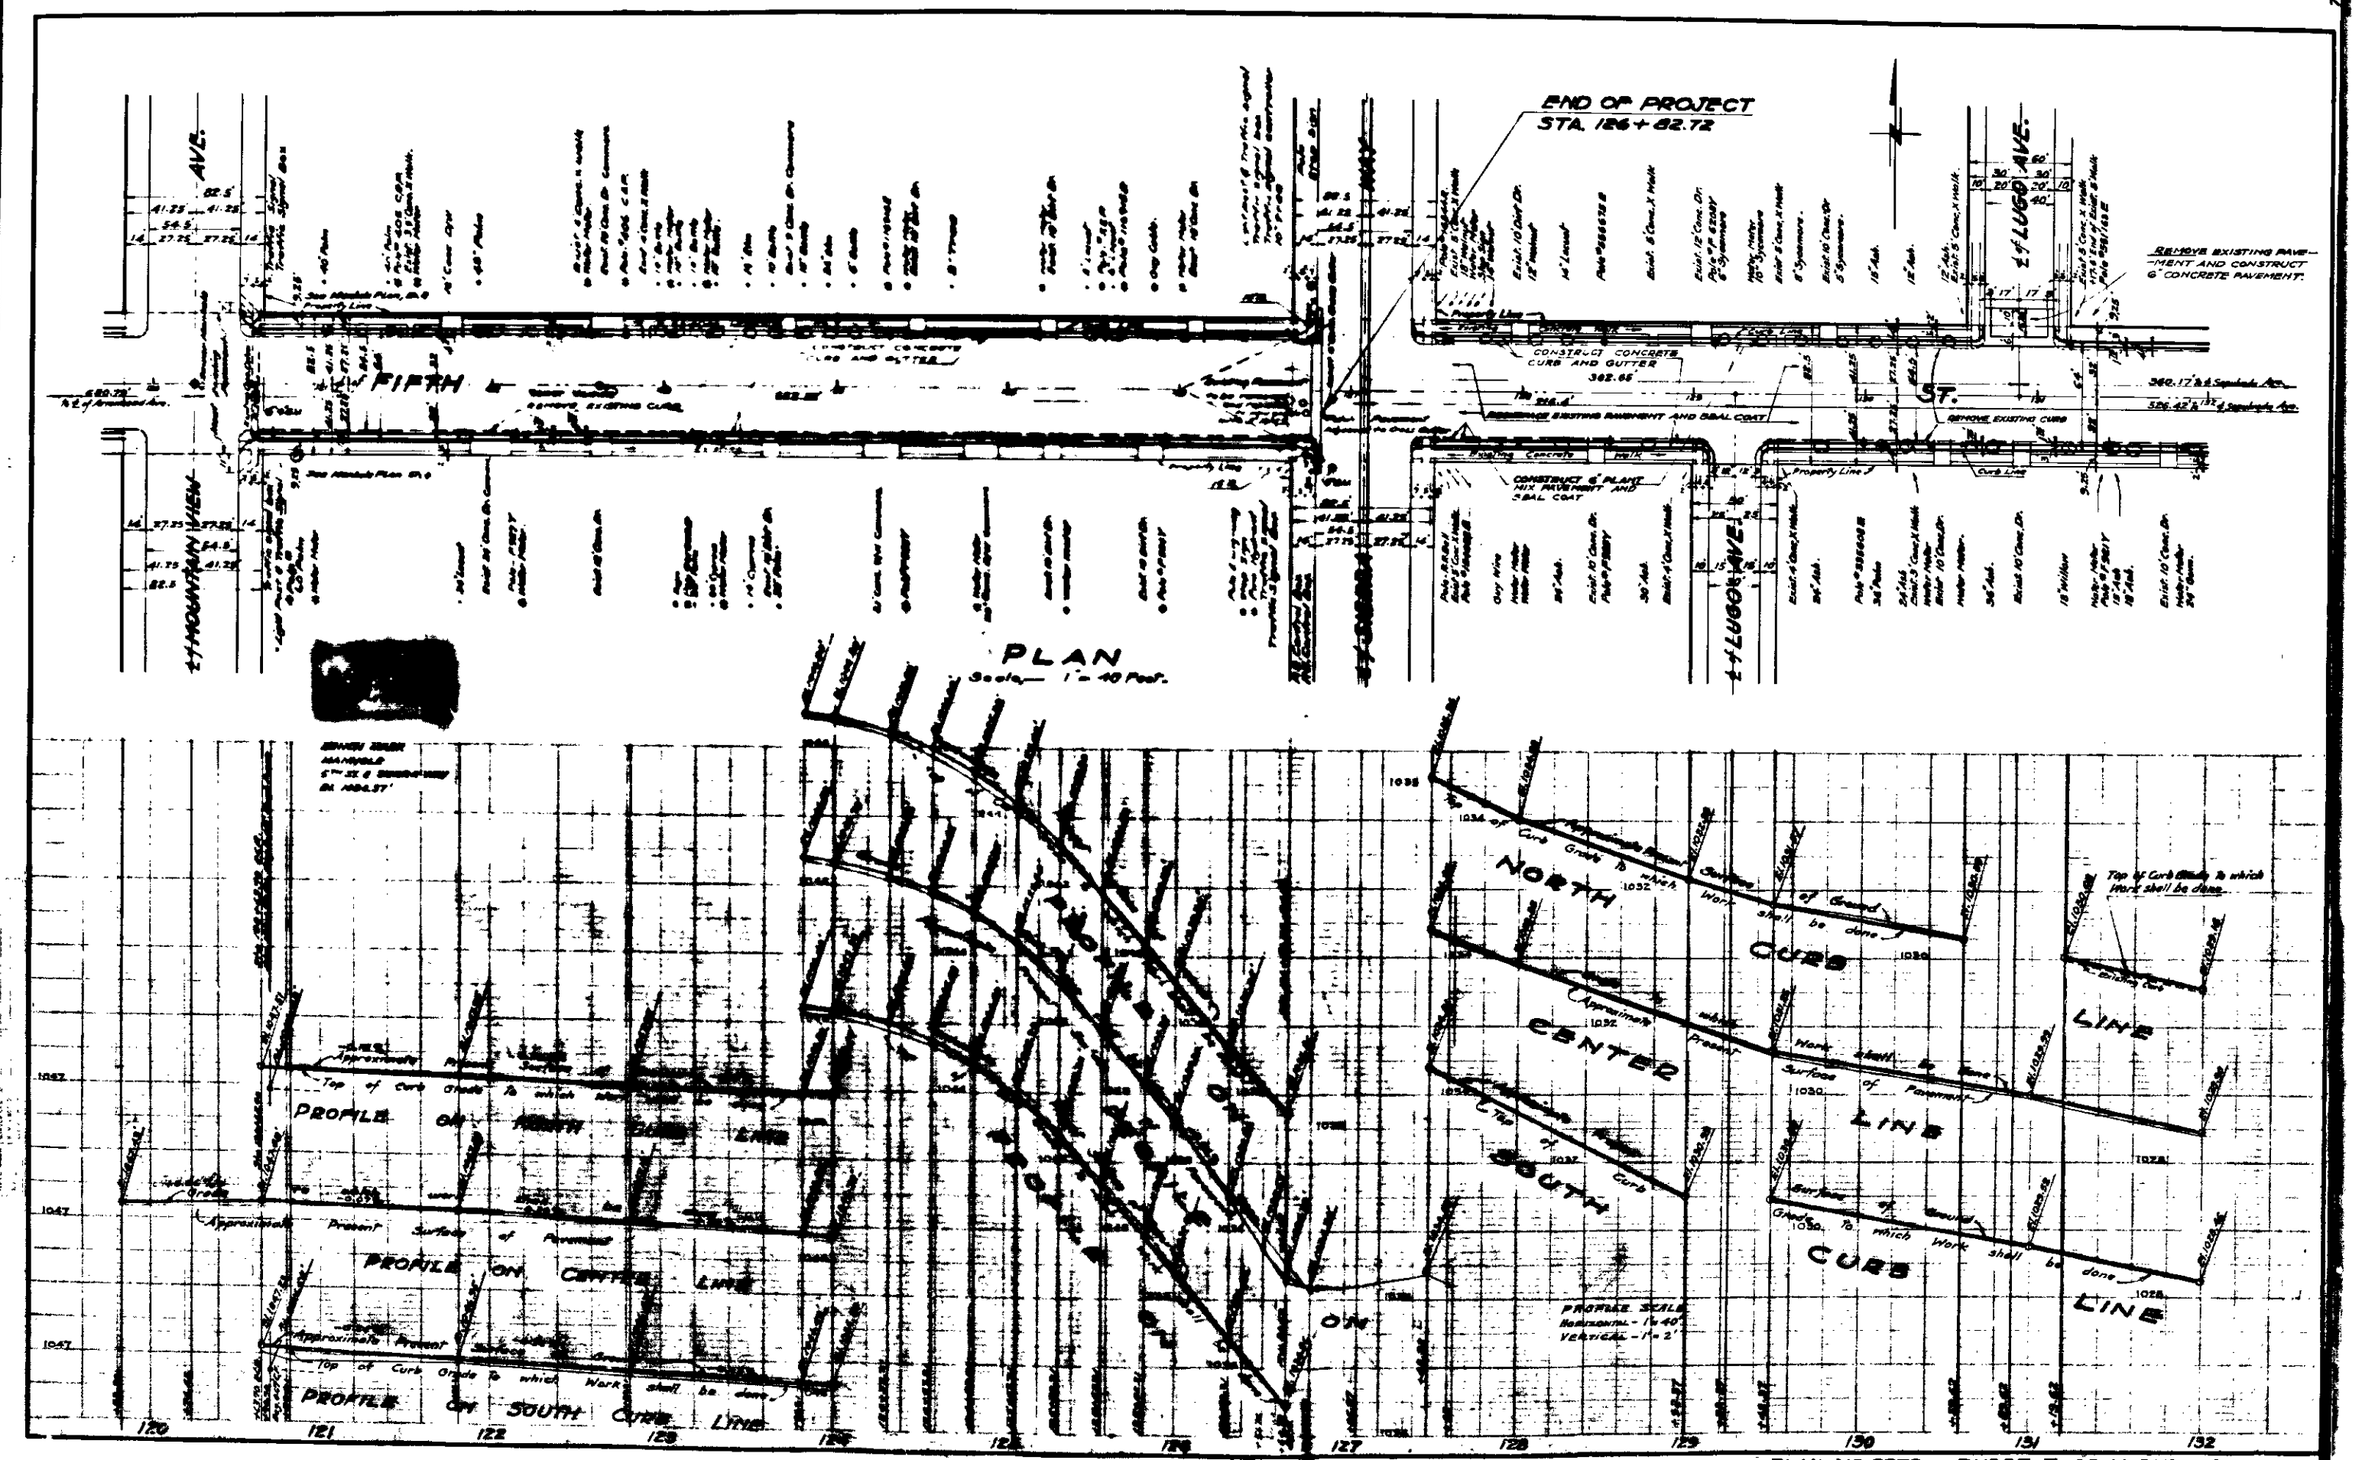

END OF PROJECT
STA. 126+82.72
FIFTH
ST.
MOUNTAIN VIEW
AVE.
LUGO AVE.
REMOVE EXISTING PAVEMENT AND CONSTRUCT 6" CONCRETE PAVEMENT.
CONSTRUCT CONCRETE CURB AND GUTTER
REMOVE EXISTING CURB
CONSTRUCT 6" PLANT MIX PAVEMENT AND SEAL COAT
PLAN
Scale 1" = 40 Feet.
NORTH CURB LINE
CENTER LINE
SOUTH CURB LINE
PROFILE ON NORTH CURB LINE
PROFILE ON CENTER LINE
PROFILE ON SOUTH CURB LINE
Approximate Present Surface of Pavement
Top of Curb Grade to which Work shall be done
PROFILE SCALE
HORIZONTAL - 1" = 40'
VERTICAL - 1" = 2'
120
121
122
123
124
125
126
127
128
129
130
131
132