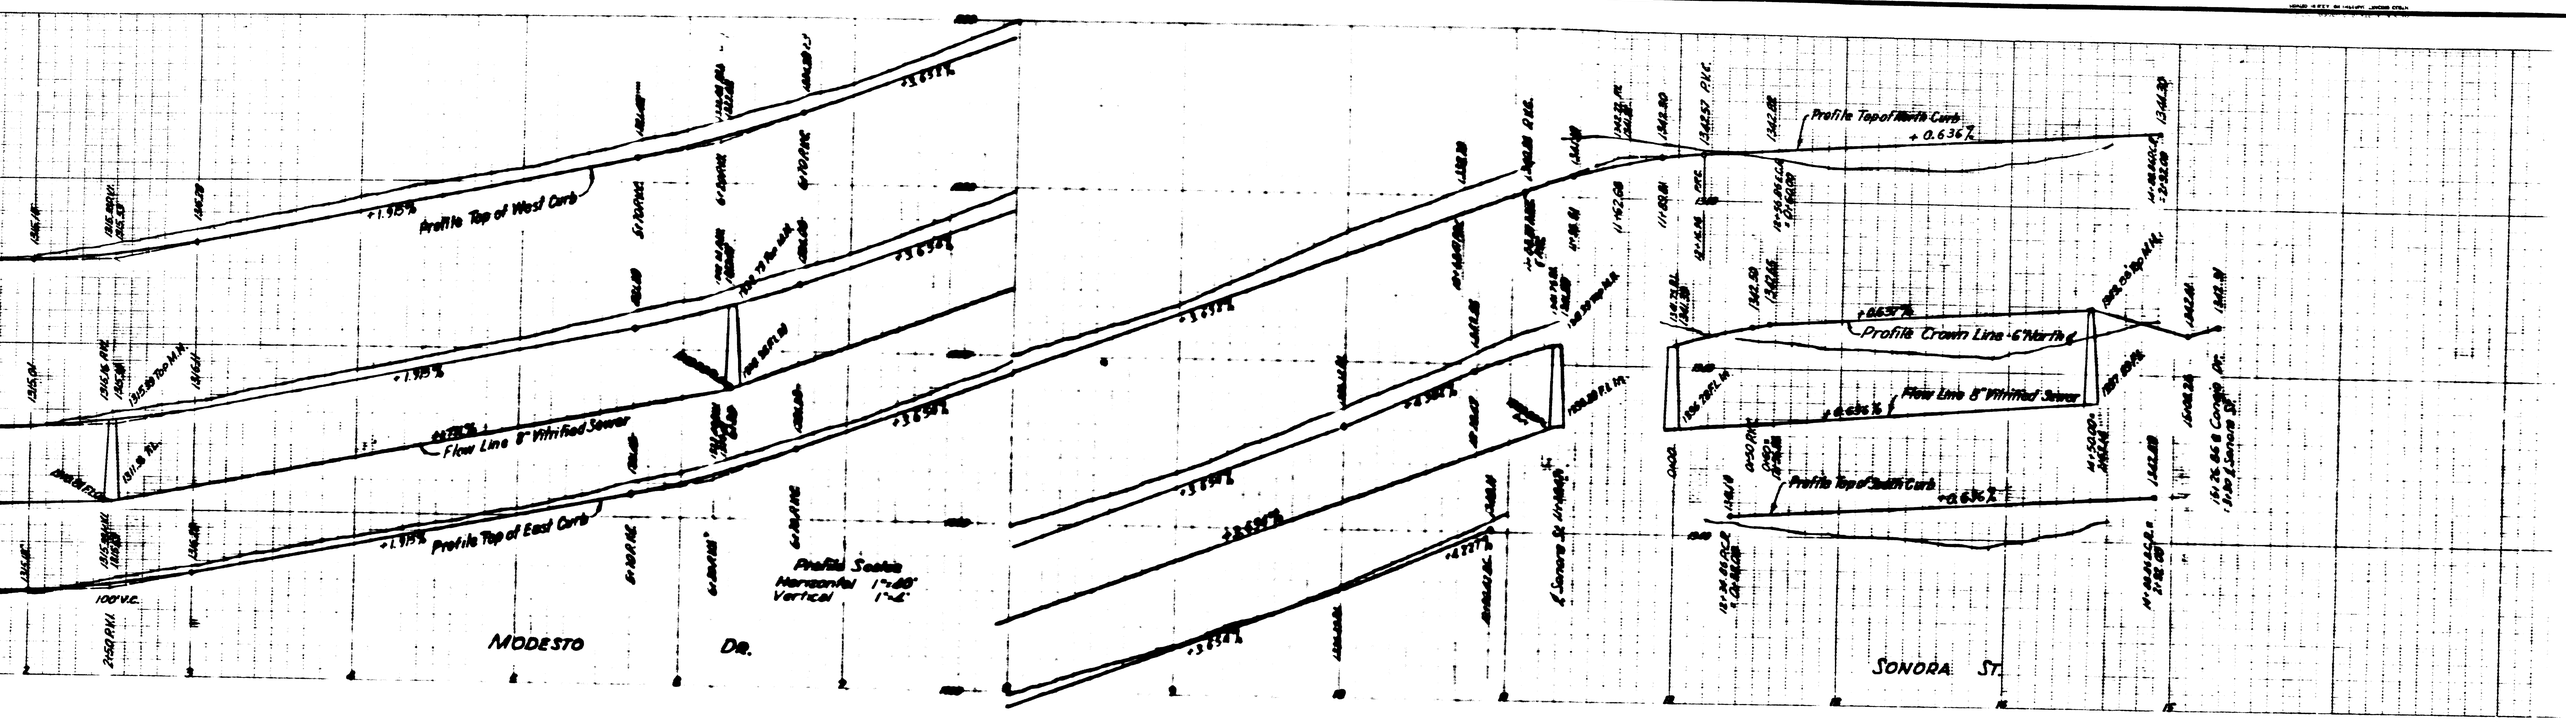
Profile Top of West Curb
Flow Line 8" Vitrified Sewer
Profile Top of East Curb
Profile Scales
Horizontal 1"=40'
Vertical 1"=4'
MODESTO DR.
Profile Top of North Curb
Profile Crown Line 6" North ℄
Flow Line 8" Vitrified Sewer
Profile Top of South Curb
SONORA ST.

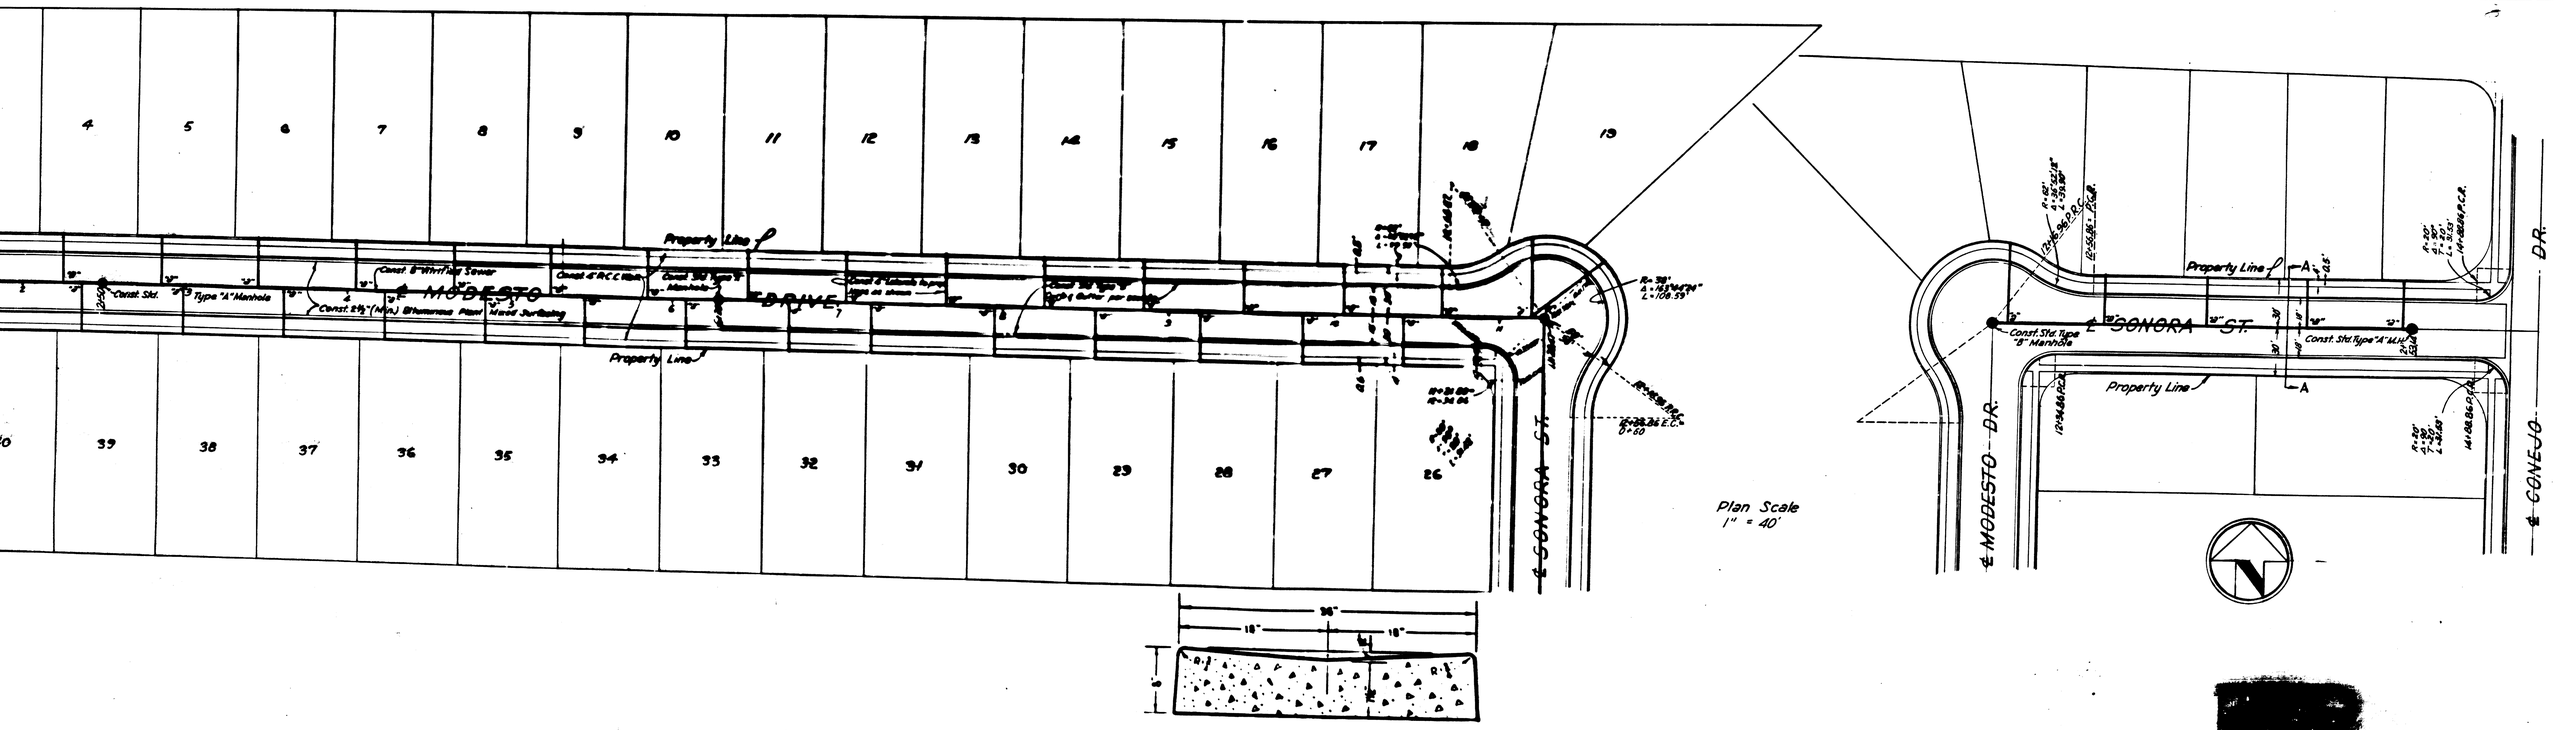
Property Line
MODESTO DRIVE
SONORA ST.
Plan Scale
1" = 40'
MODESTO DR.
CONEJO DR.
TYPICAL SECTION
TYPE "D" CROSS GUTTER
Scale 1½" = 1'

[redacted]