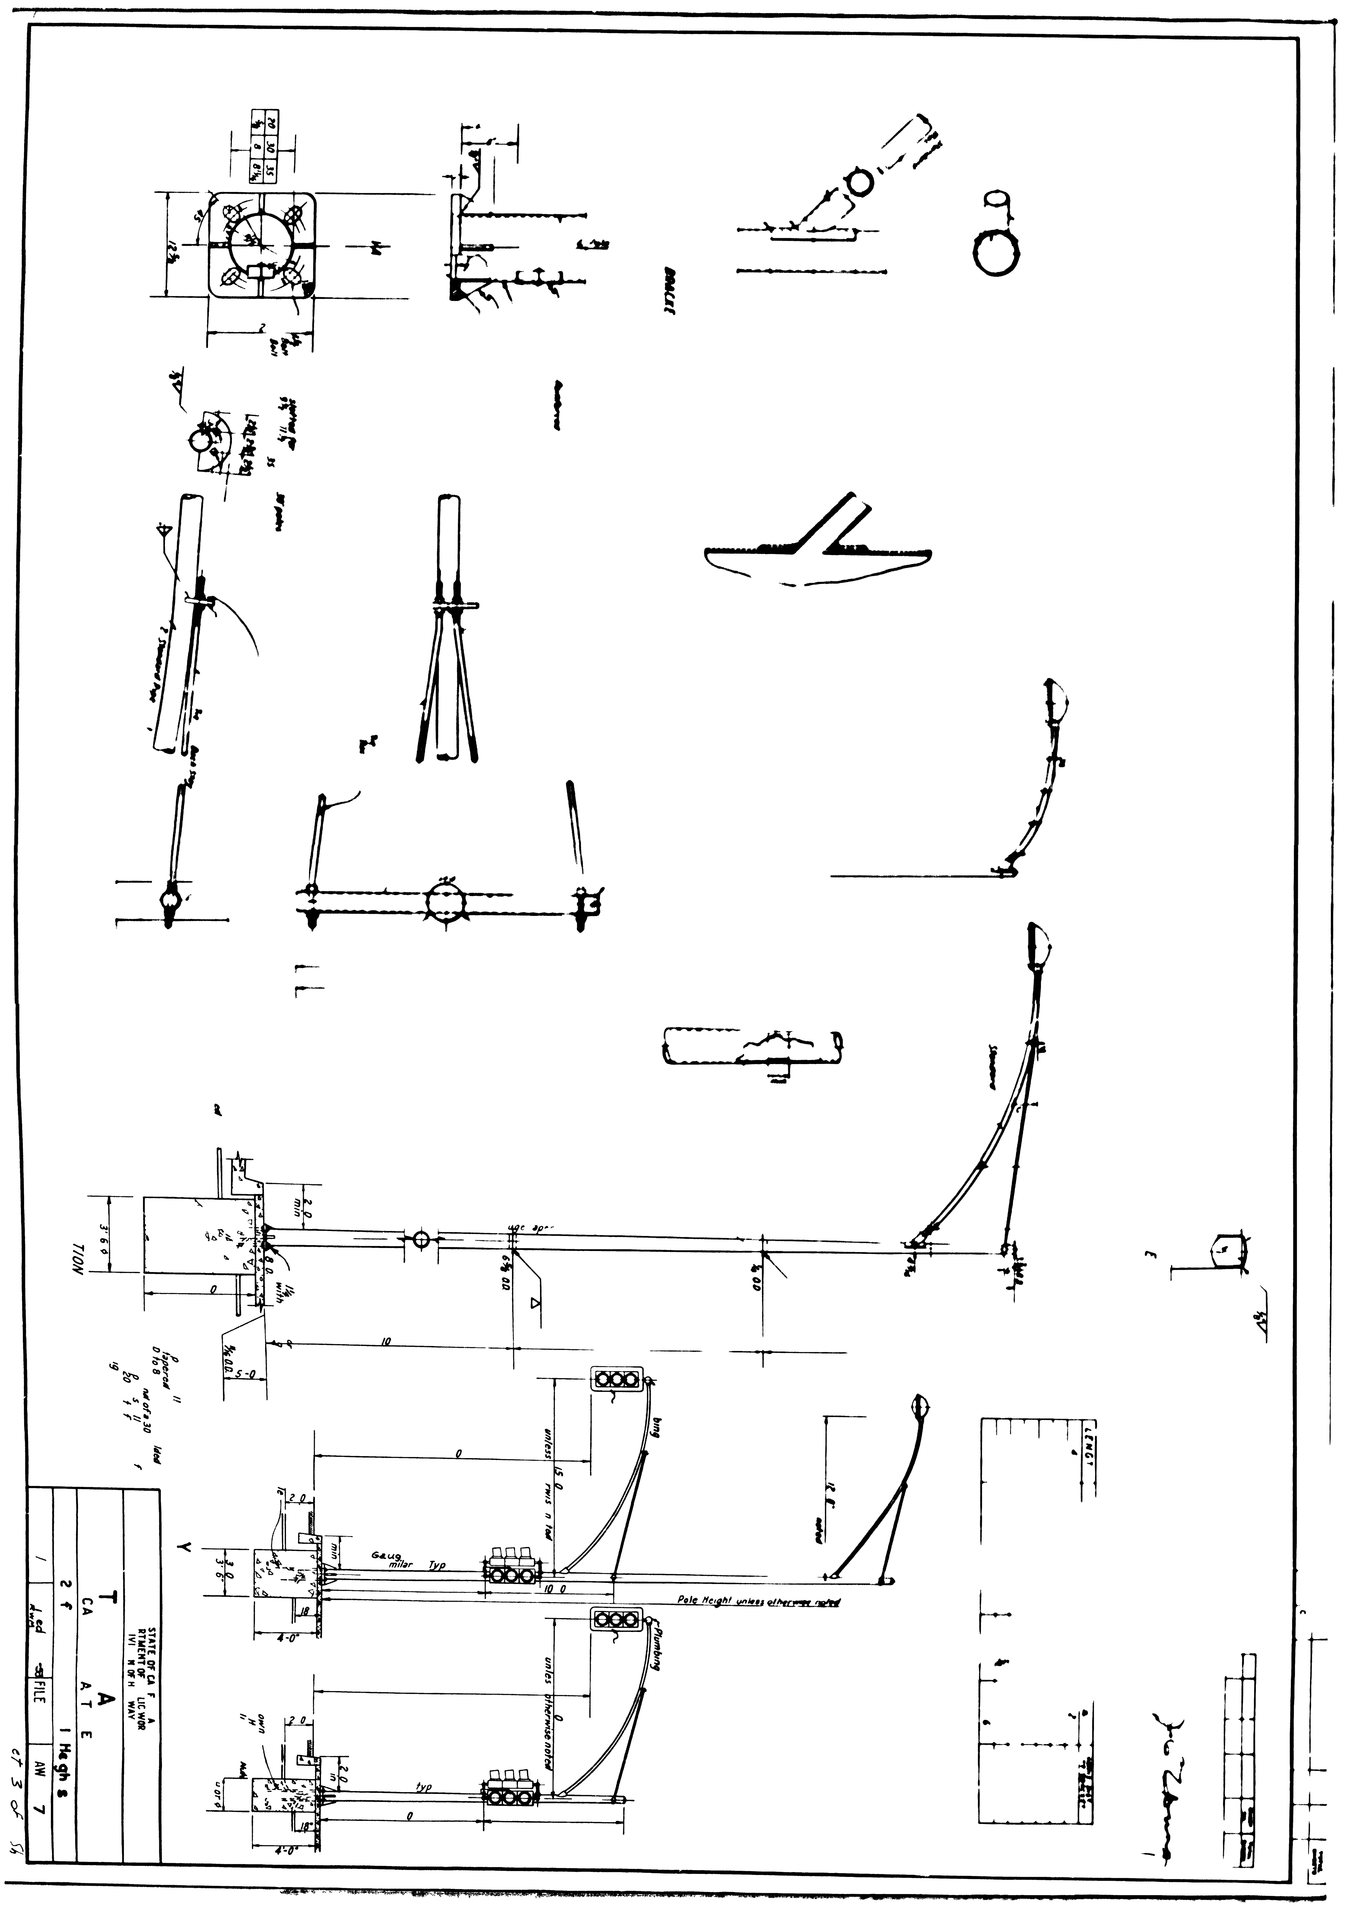
STATE OF CALIFORNIA
DEPARTMENT OF PUBLIC WORKS
DIVISION OF HIGHWAYS
TRAFFIC
STANDARD
Pole Height unless otherwise noted
Gauge
Typ
Plumbing
unless otherwise noted
FILE
Highway
7
of 3 of 19

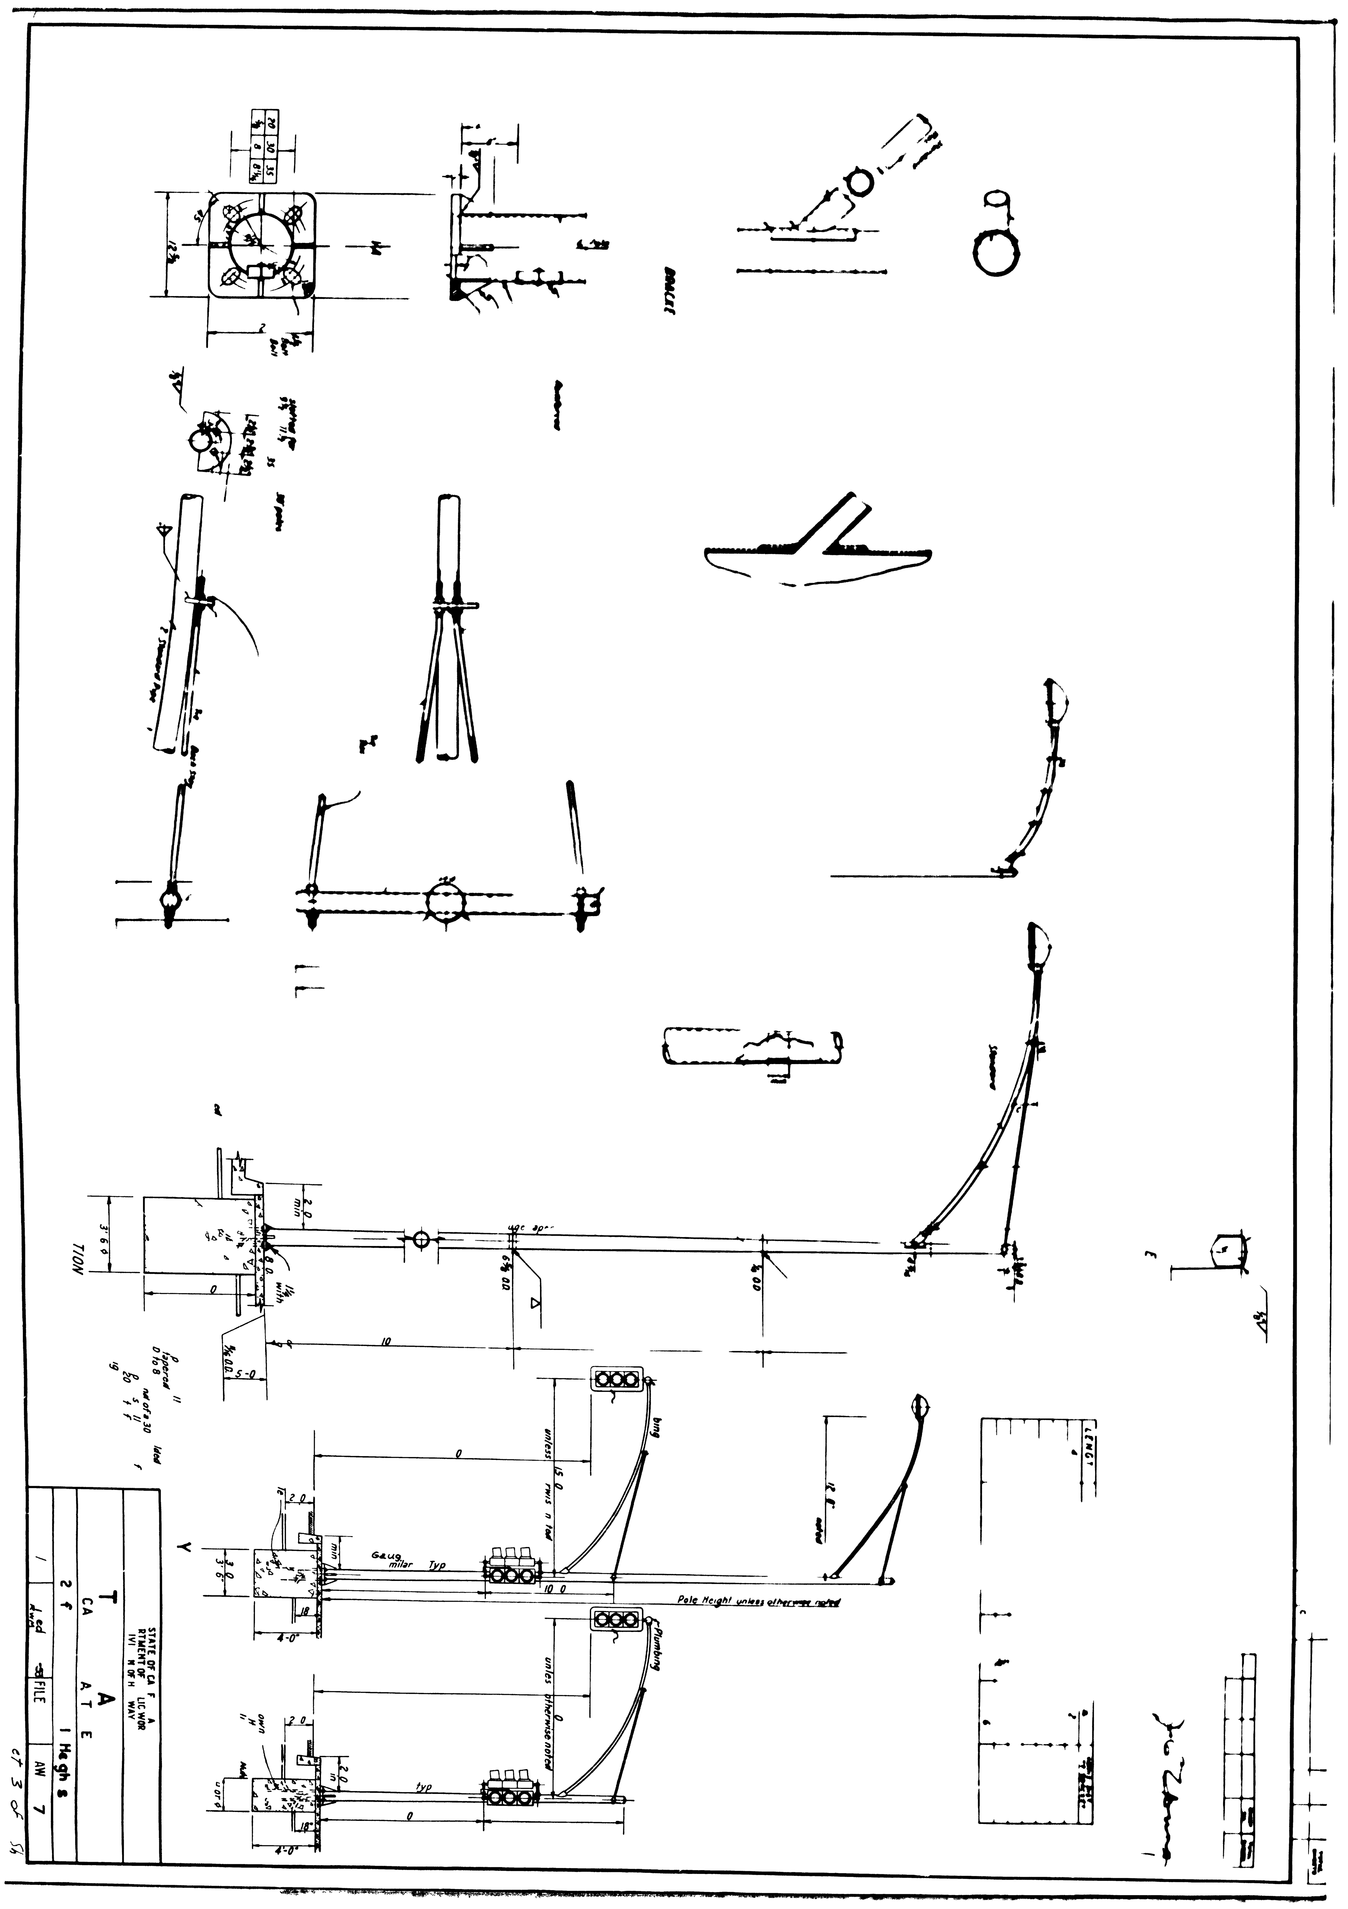
STATE OF CALIFORNIA
DEPARTMENT OF PUBLIC WORKS
DIVISION OF HIGHWAYS
TRAFFIC
STANDARD
Pole Height unless otherwise noted
Gauge
Typ
Plumbing
unless otherwise noted
FILE
Highway
7
of 3 of 19