TRACT NO 3974

Gordon Stewart, R.E. 2047
August, 1952

Profiles Approved By:
Date:

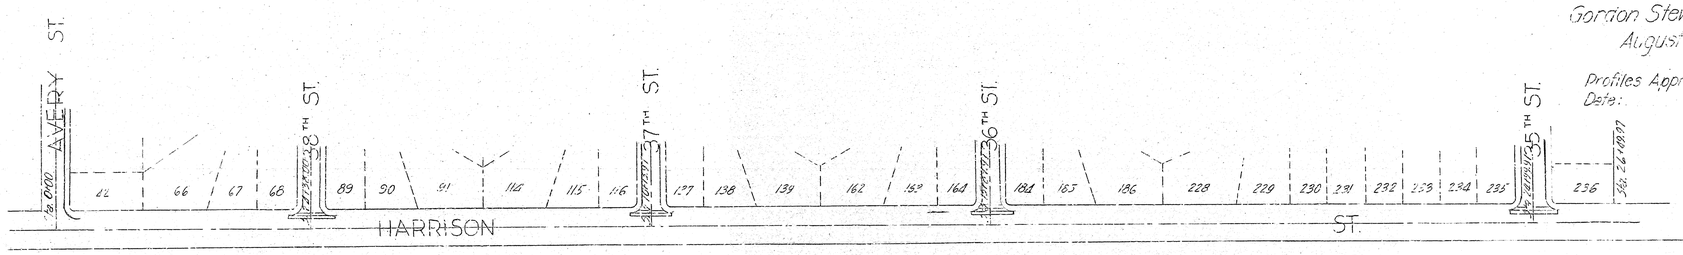

NOT A PART OF THIS SUBDIVISION

SCALE 1"=100'

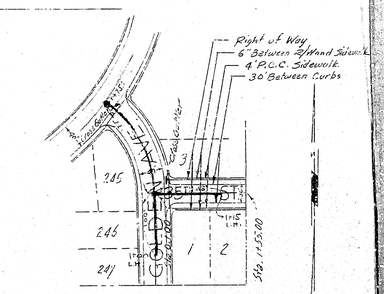

Note:
See Sheet 4 for TYPICAL CROSS SECTIONS
Manhole and Sewer Line

All work embodied on these plans shall be done in conformity with applicable provisions of Specifications No 2087

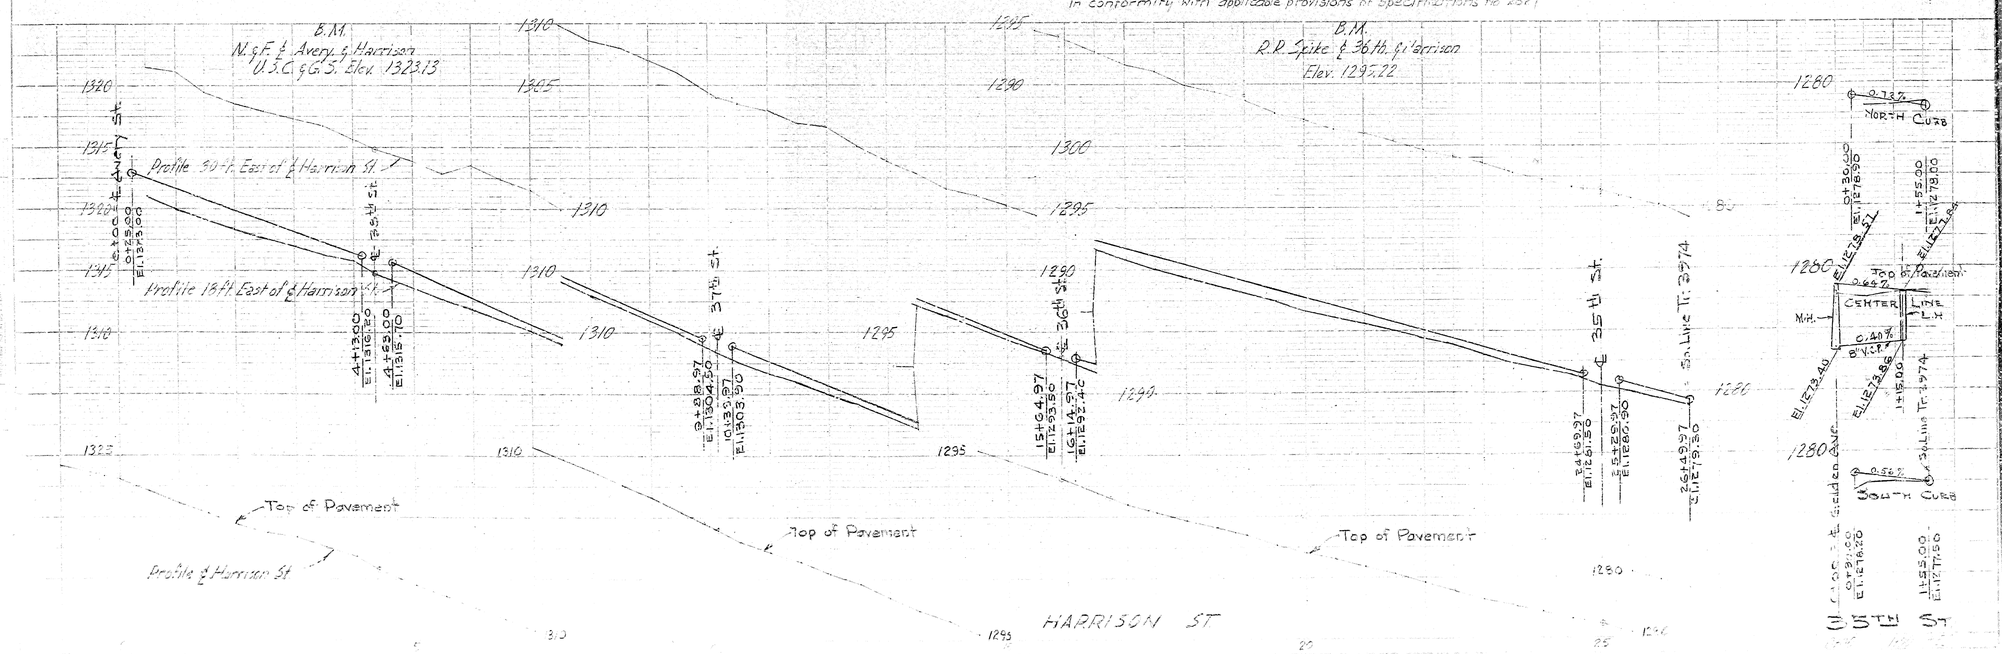

SHEET 3 OF 4 SHEETS

TRACT NO 3974

Gordon Stewart, R.E. 2047
August, 1952

Profiles Approved By:
Date:

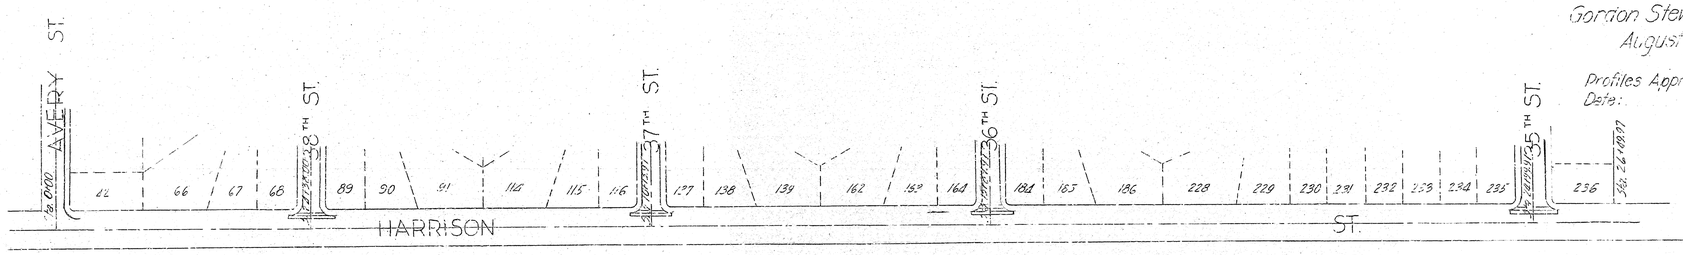

NOT A PART OF THIS SUBDIVISION

SCALE 1"=100'

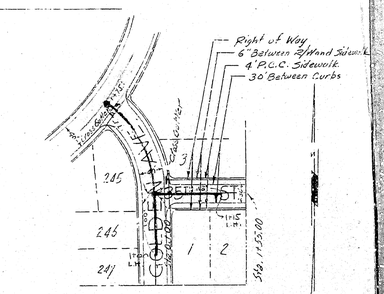

Note:
See Sheet 4 for TYPICAL CROSS SECTIONS
Manhole and Sewer Line

All work embodied on these plans shall be done in conformity with applicable provisions of Specifications No 2087

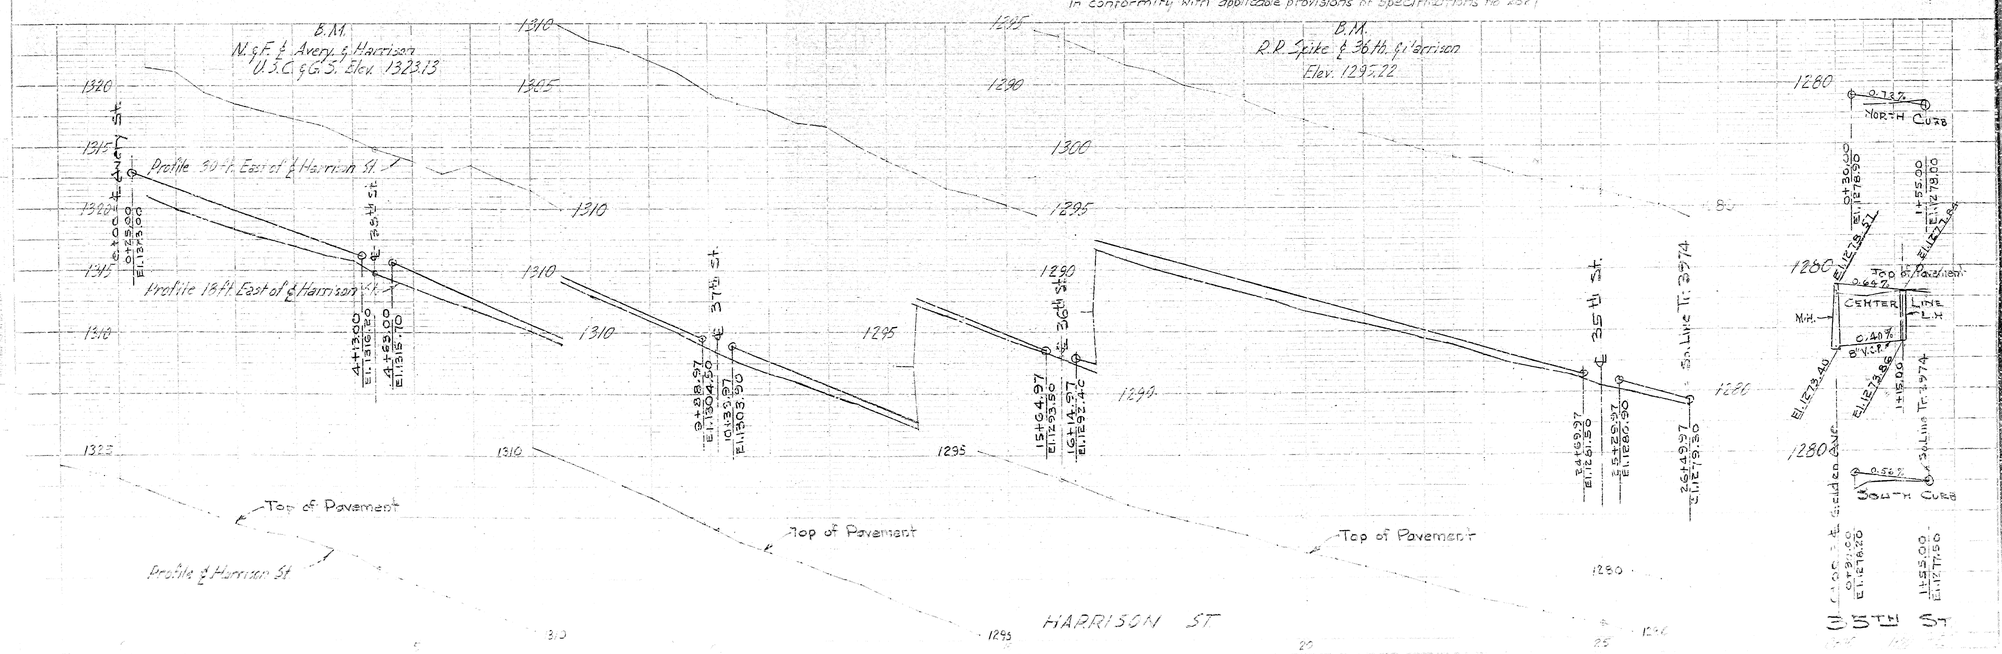

SHEET 3 OF 4 SHEETS