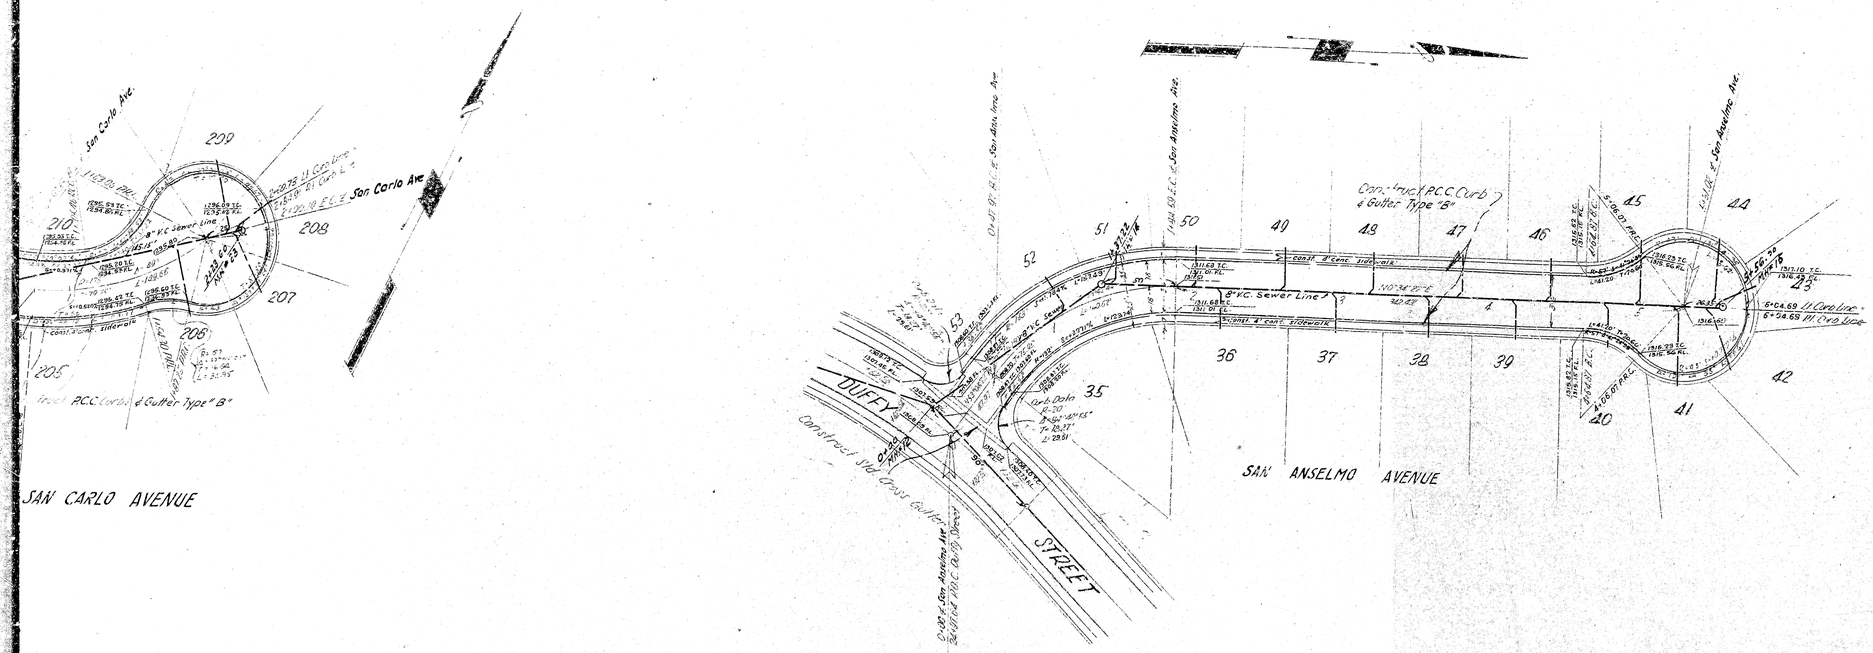

City of San Bernardino Dwg. No. 2610

TRACT NO. 3949
STREET IMPROVEMENT PLANS
SAN BENITO AVENUE, SAN CARLO AVENUE
and SAN ANSELMO AVENUE
SUBMITTED BY Coil & Pump SHEET NO. 10 of 17 SHEETS
R.E. 1020
APPROVED BY J.W. Abbey COUNTY SURVEYOR
June 7, 1967 DEPUTY

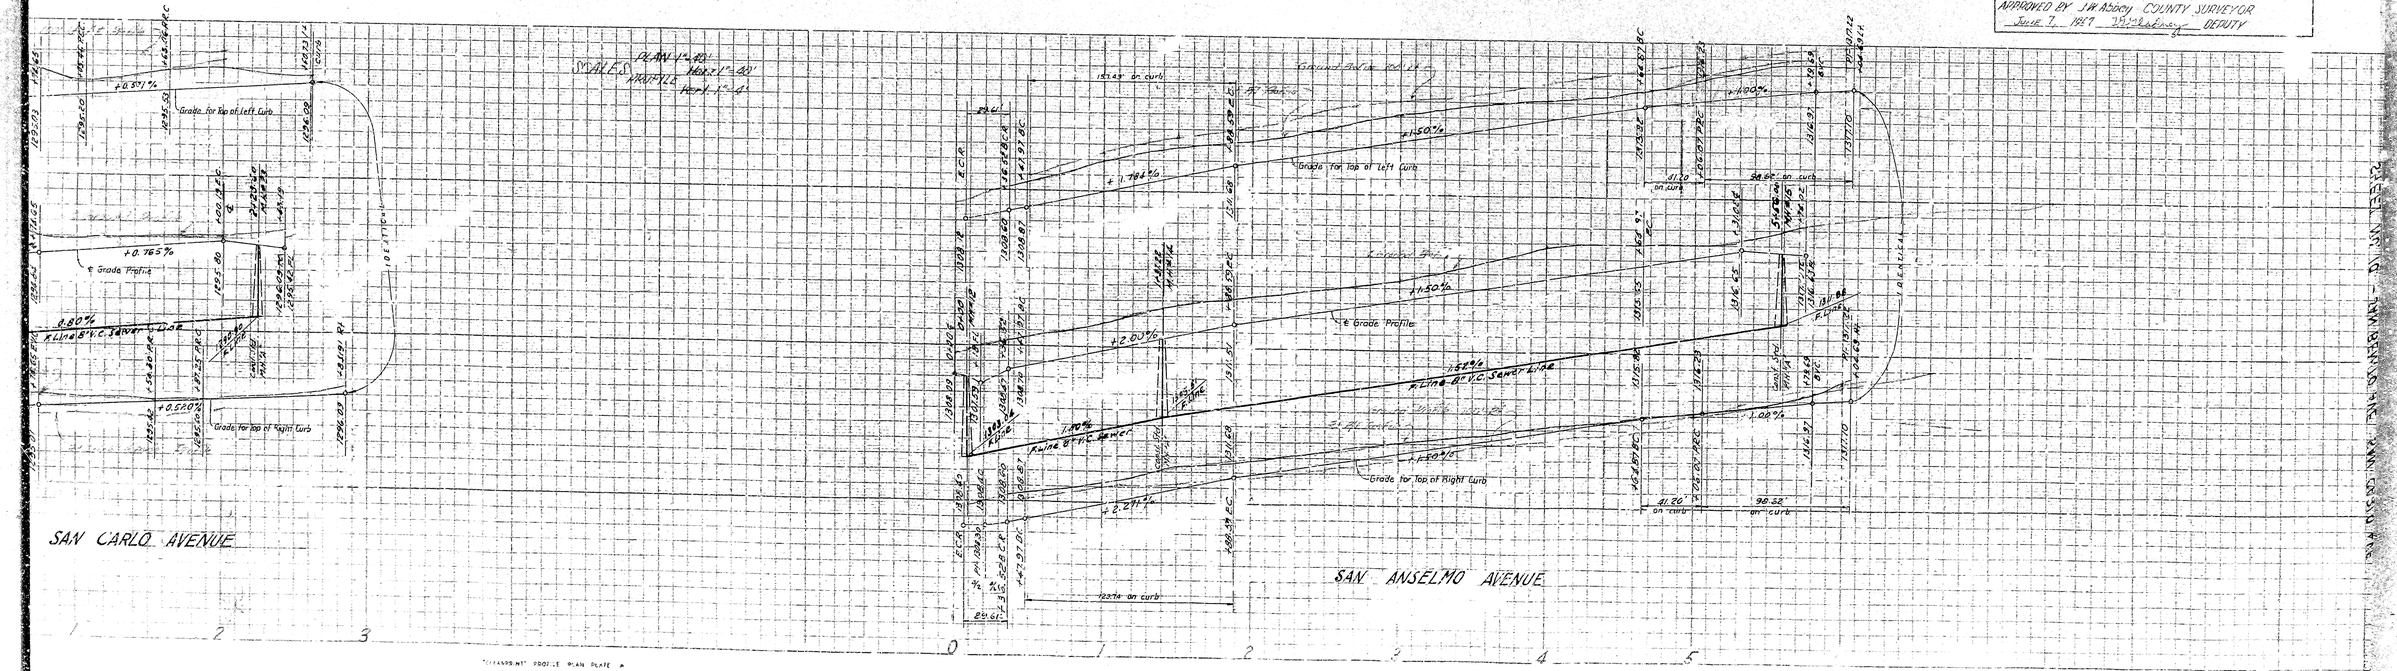

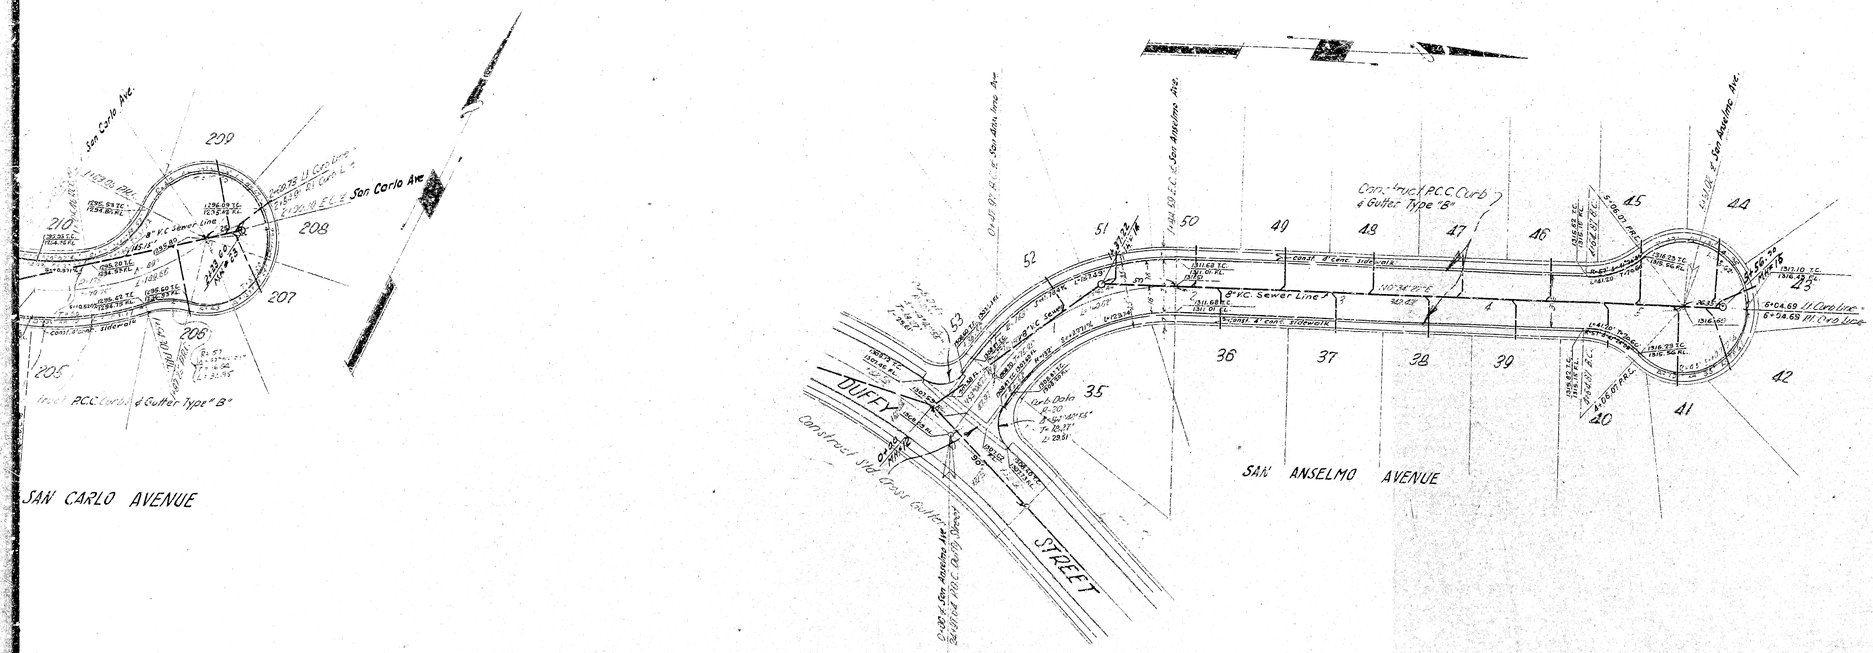

City of San Bernardino Dwg. No. 2610
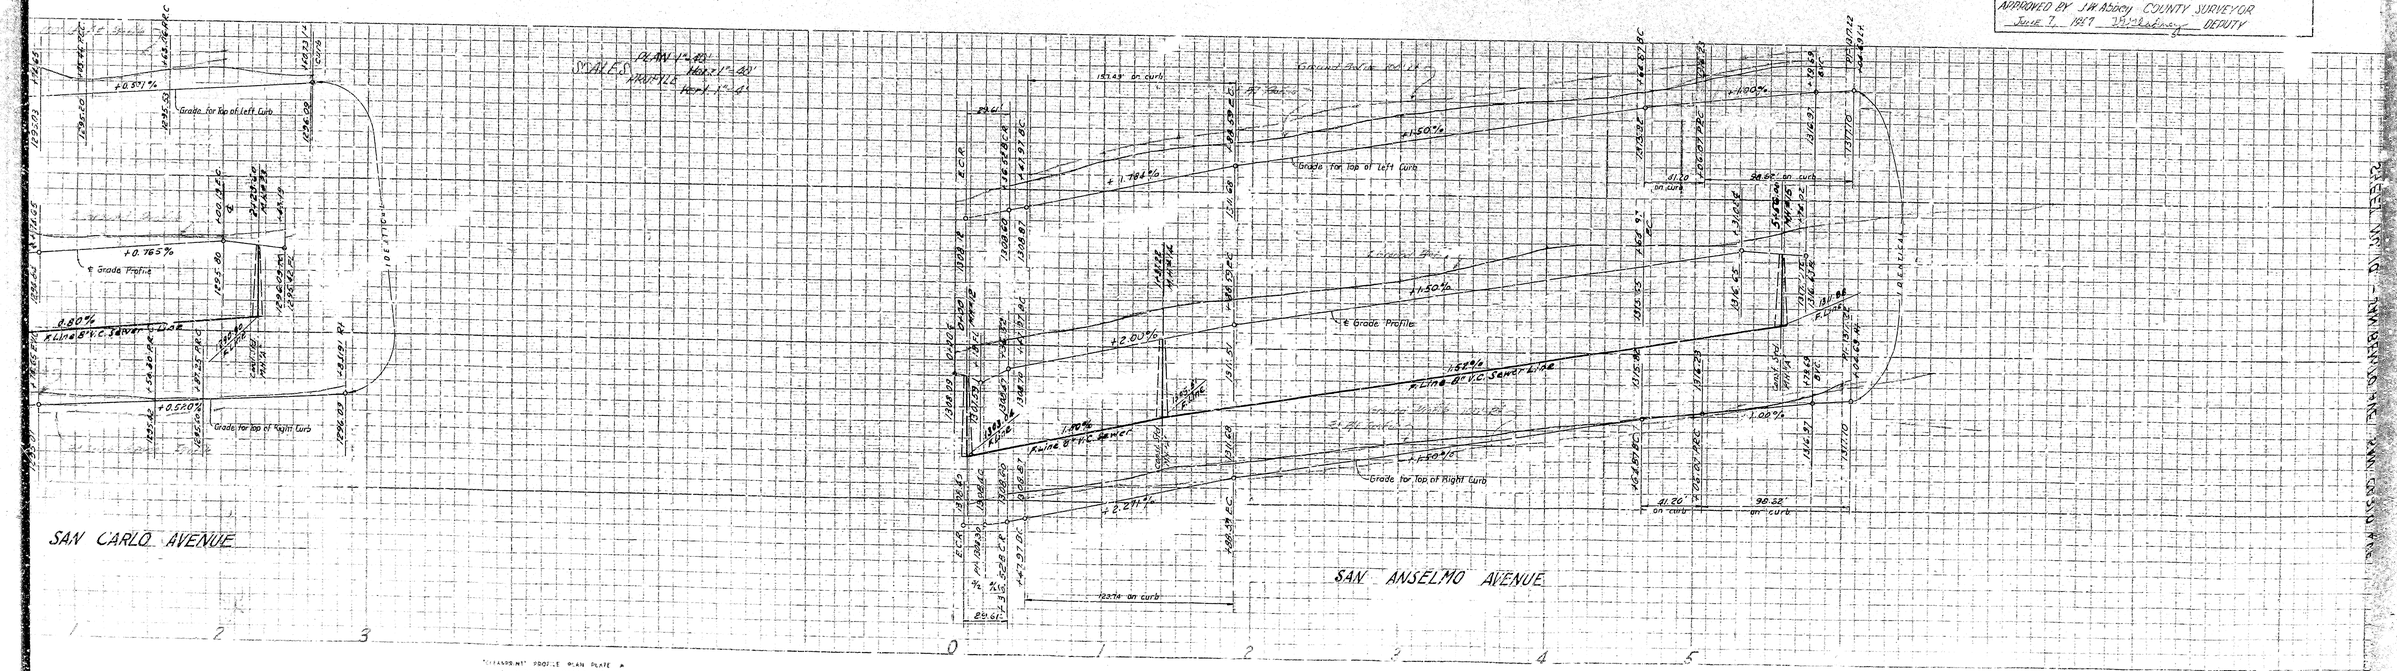
TRACT NO. 3949
STREET IMPROVEMENT PLANS
SAN BENITO AVENUE, SAN CARLO AVENUE
and SAN ANSELMO AVENUE
SUBMITTED BY Coil & Pump SHEET NO. 10 of 17 SHEETS
R.E. 1020
APPROVED BY J.W. Abbey COUNTY SURVEYOR
June 7, 1967 DEPUTY