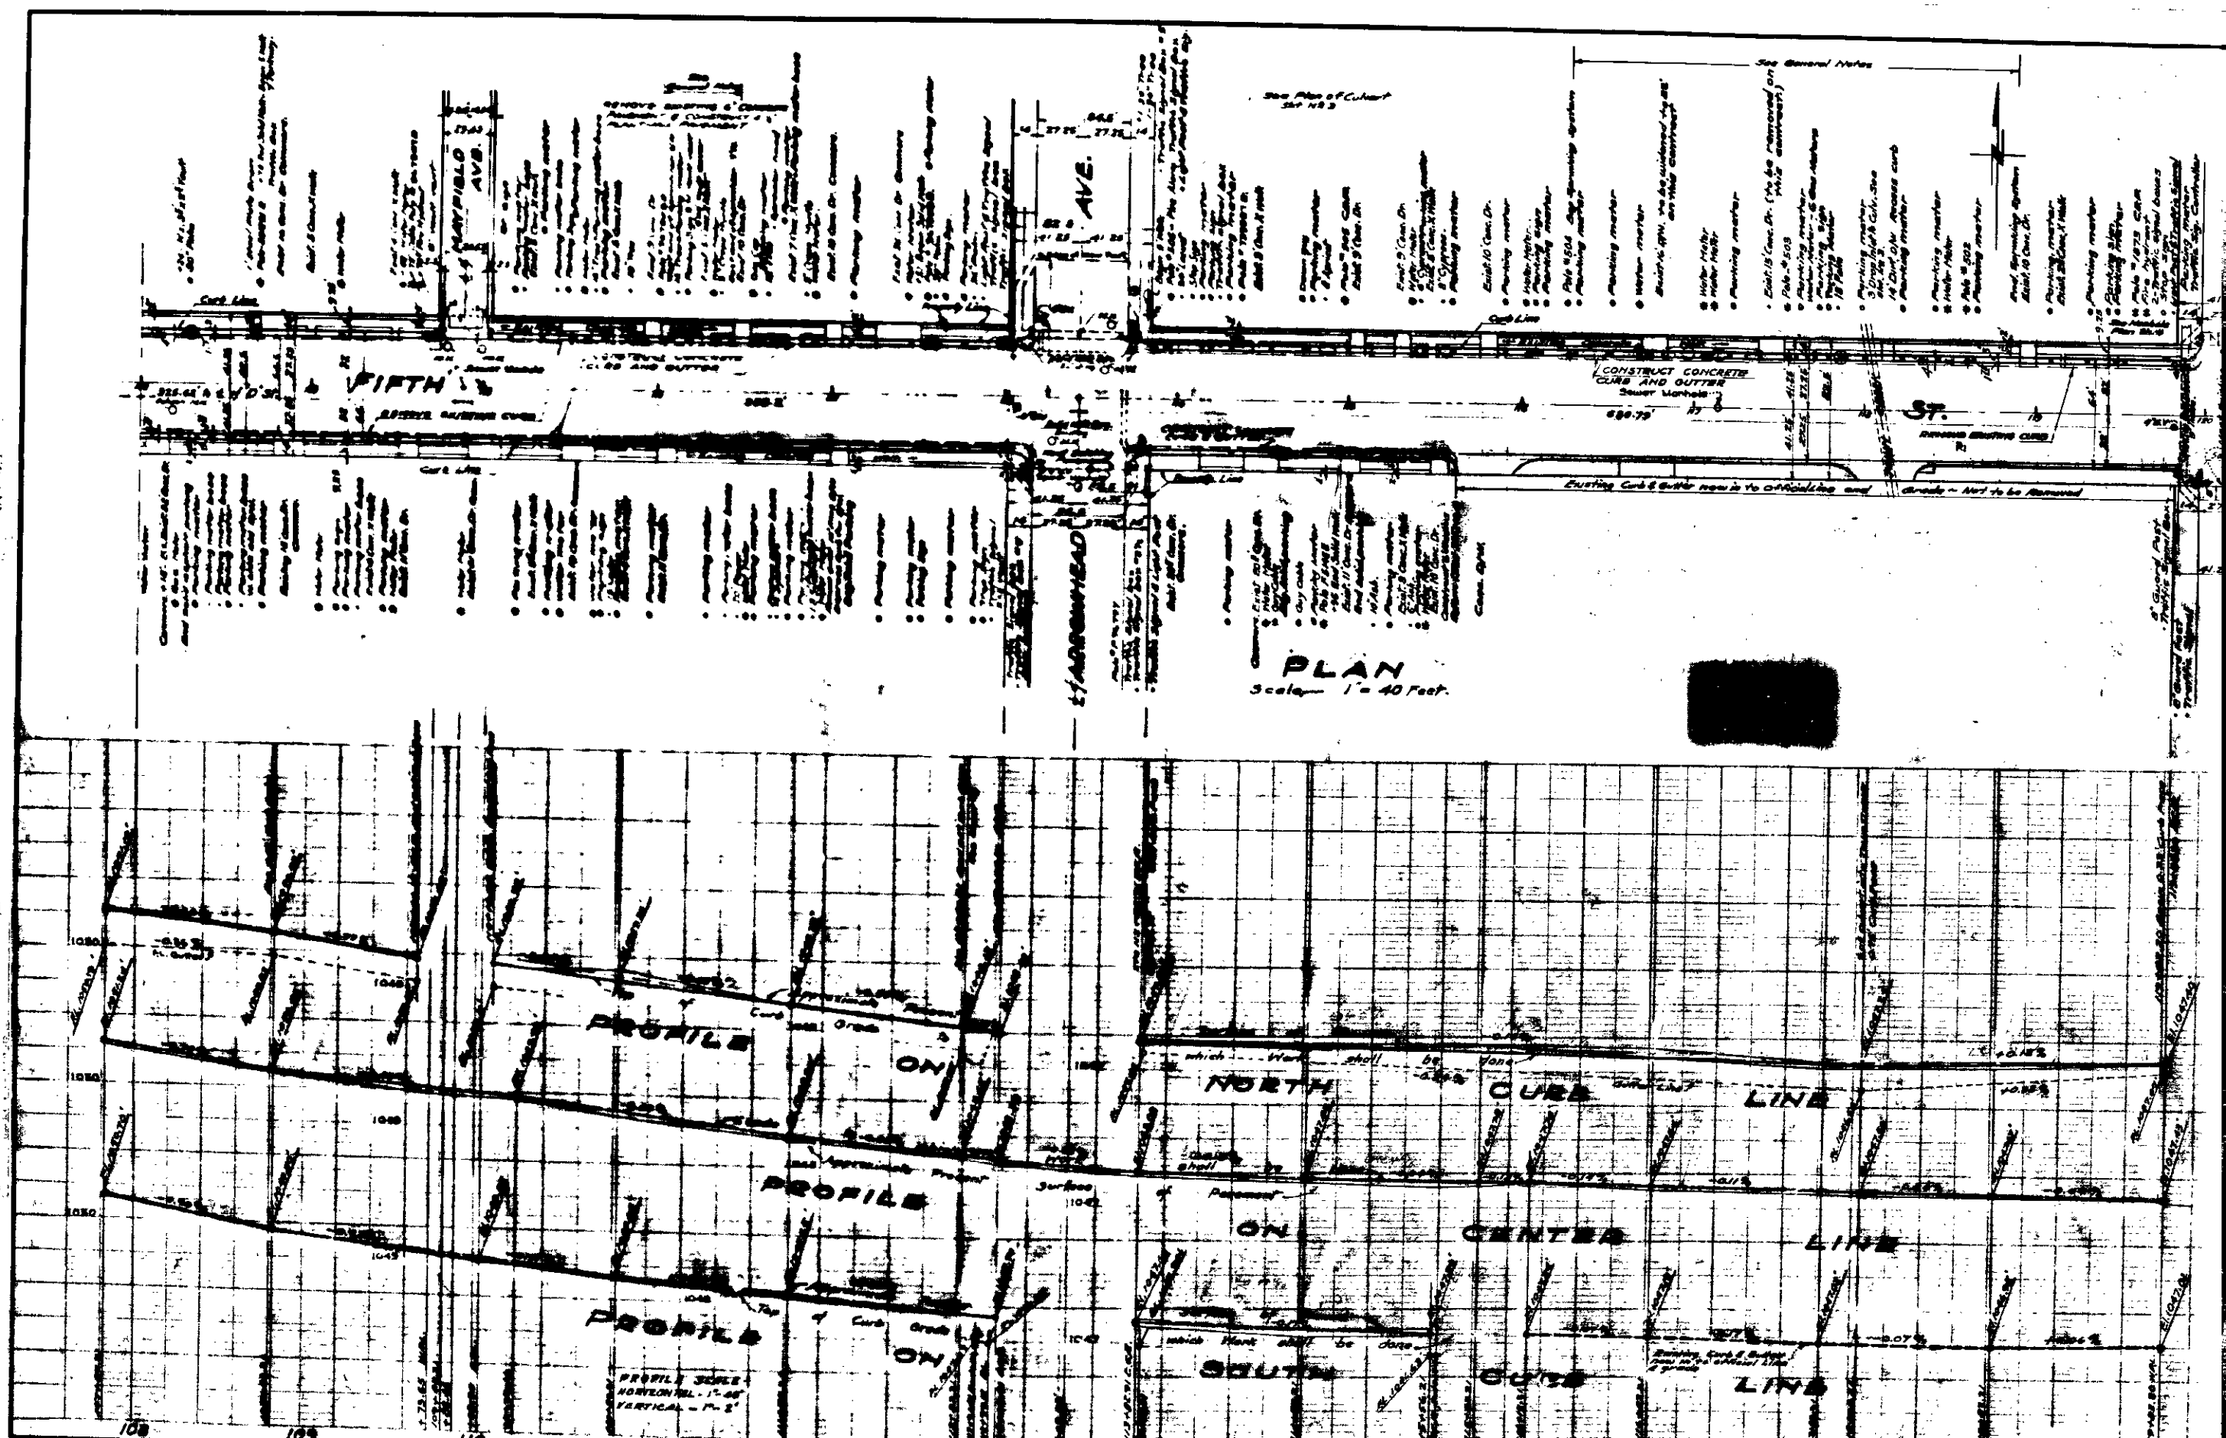
PLAN
Scale 1" = 40 Feet
FIFTH
ST.
AVE.
HARRISON
HAYFIELD AVE.
CONSTRUCT CONCRETE CURB AND GUTTER
Sewer Manhole
Existing Curb & Gutter now in its entirety and grade - Not to be Removed
PROFILE ON NORTH CURB LINE
PROFILE ON CENTER LINE
PROFILE ON SOUTH CURB LINE
PROFILE SCALE
HORIZONTAL - 1" = 40'
VERTICAL - 1" = 2'

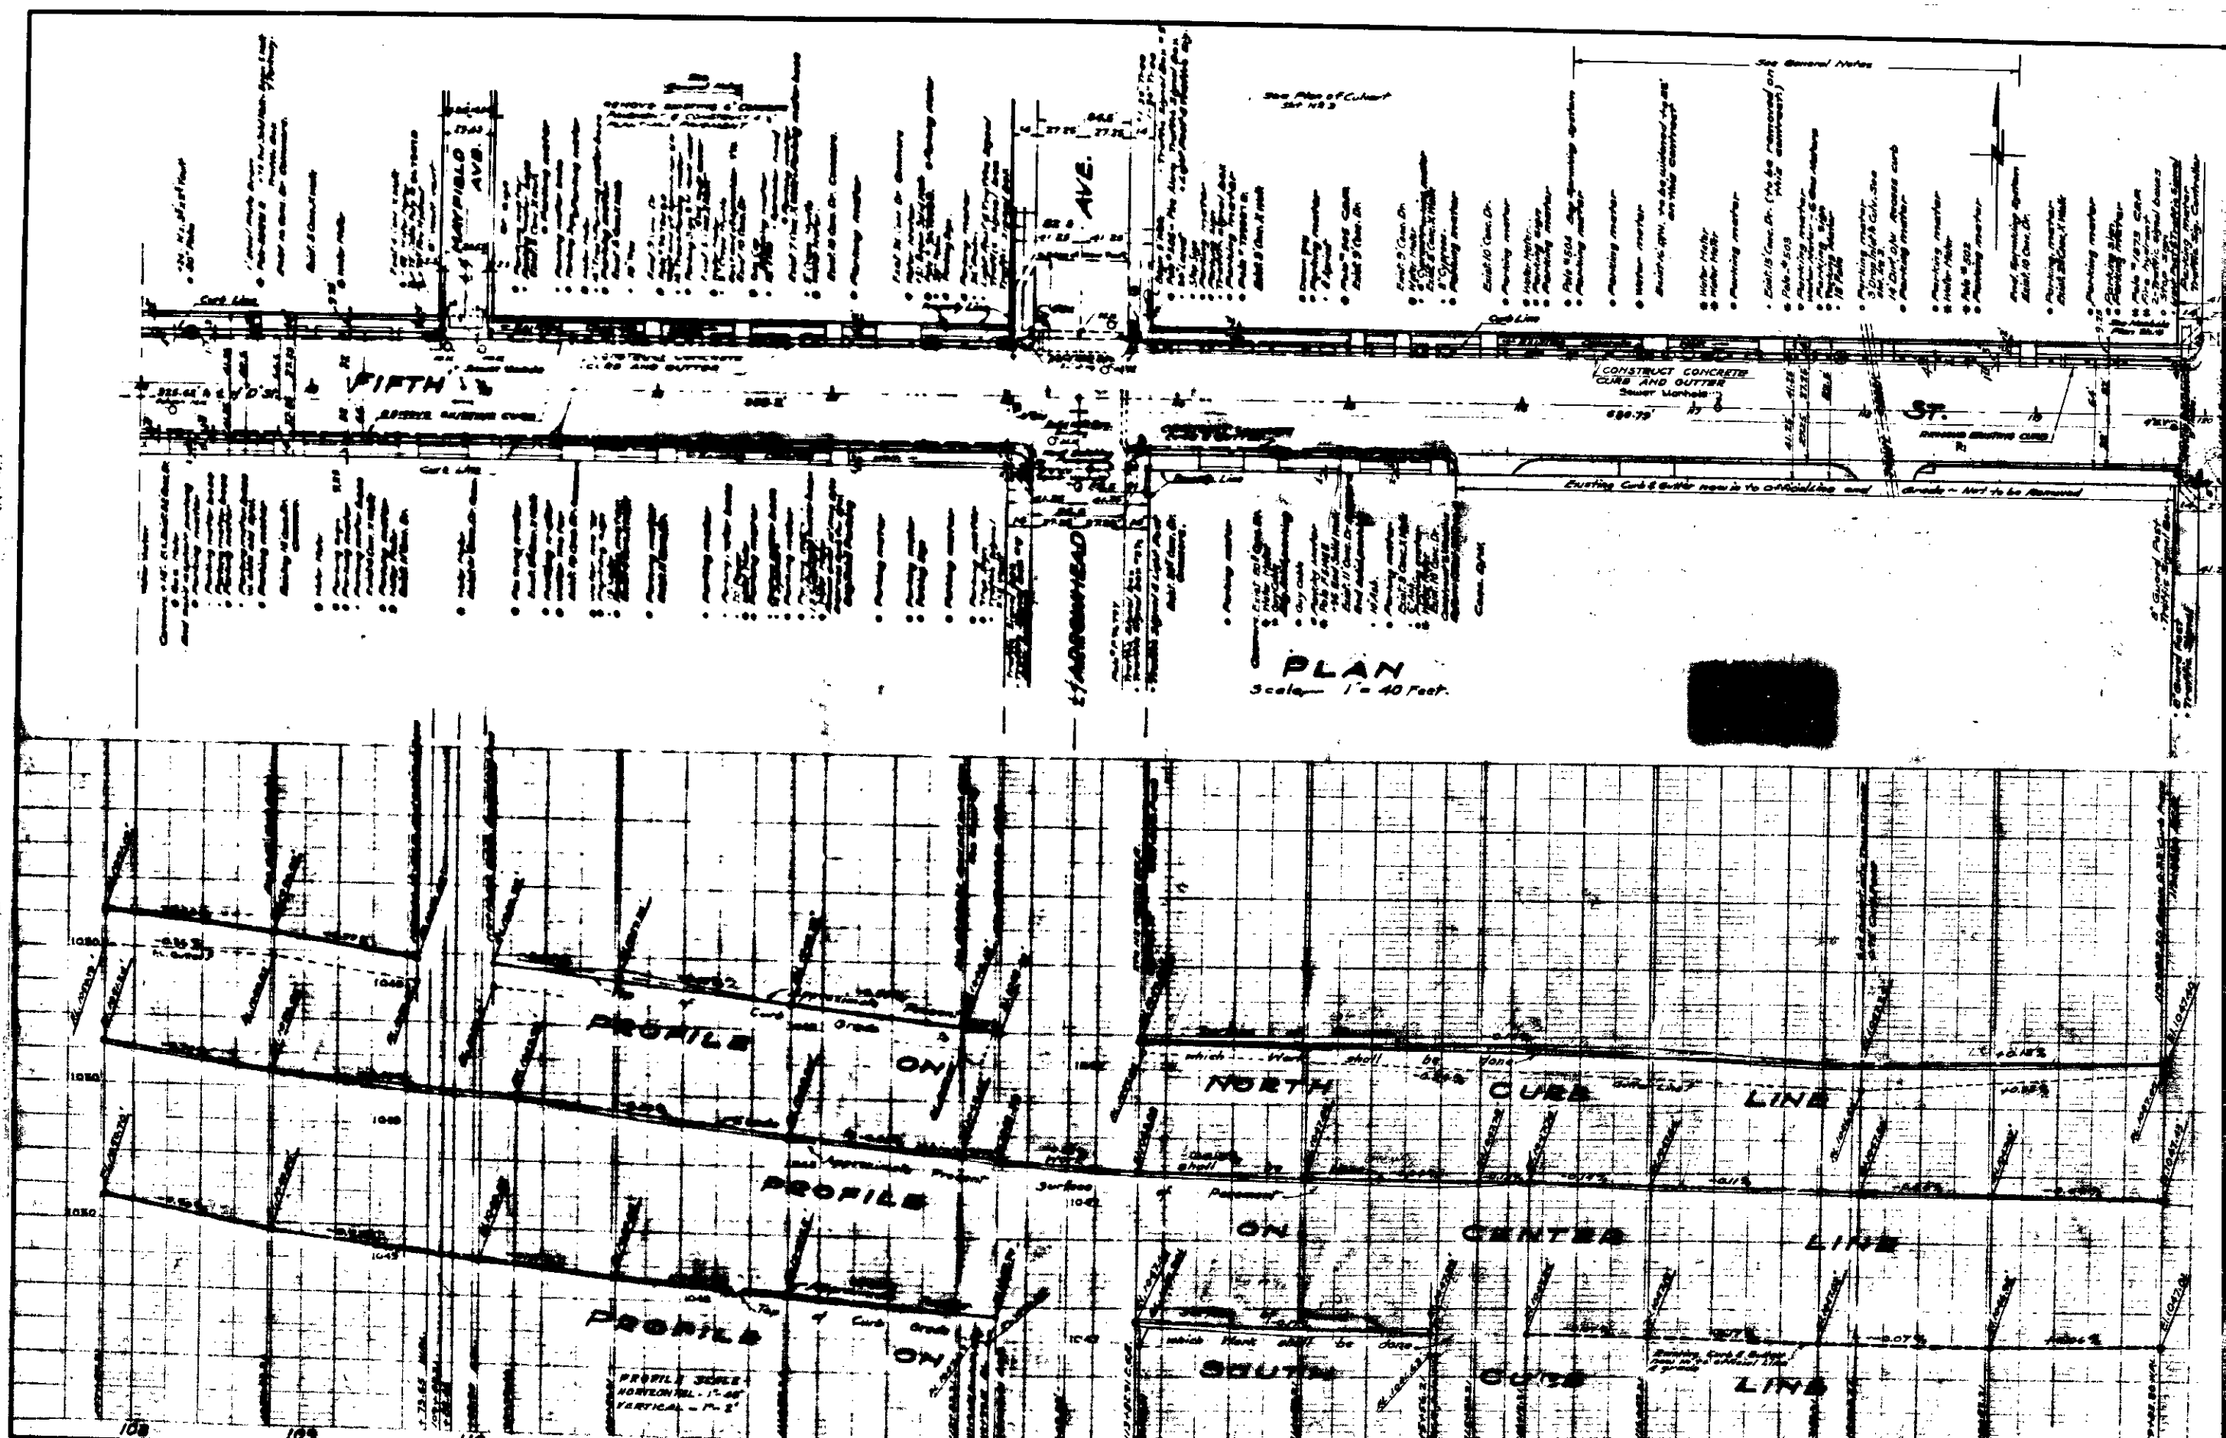
PLAN
Scale 1" = 40 Feet
FIFTH
ST.
AVE.
HARRISON
HAYFIELD AVE.
CONSTRUCT CONCRETE CURB AND GUTTER
Sewer Manhole
Existing Curb & Gutter now in its entirety and grade - Not to be Removed
PROFILE ON NORTH CURB LINE
PROFILE ON CENTER LINE
PROFILE ON SOUTH CURB LINE
PROFILE SCALE
HORIZONTAL - 1" = 40'
VERTICAL - 1" = 2'