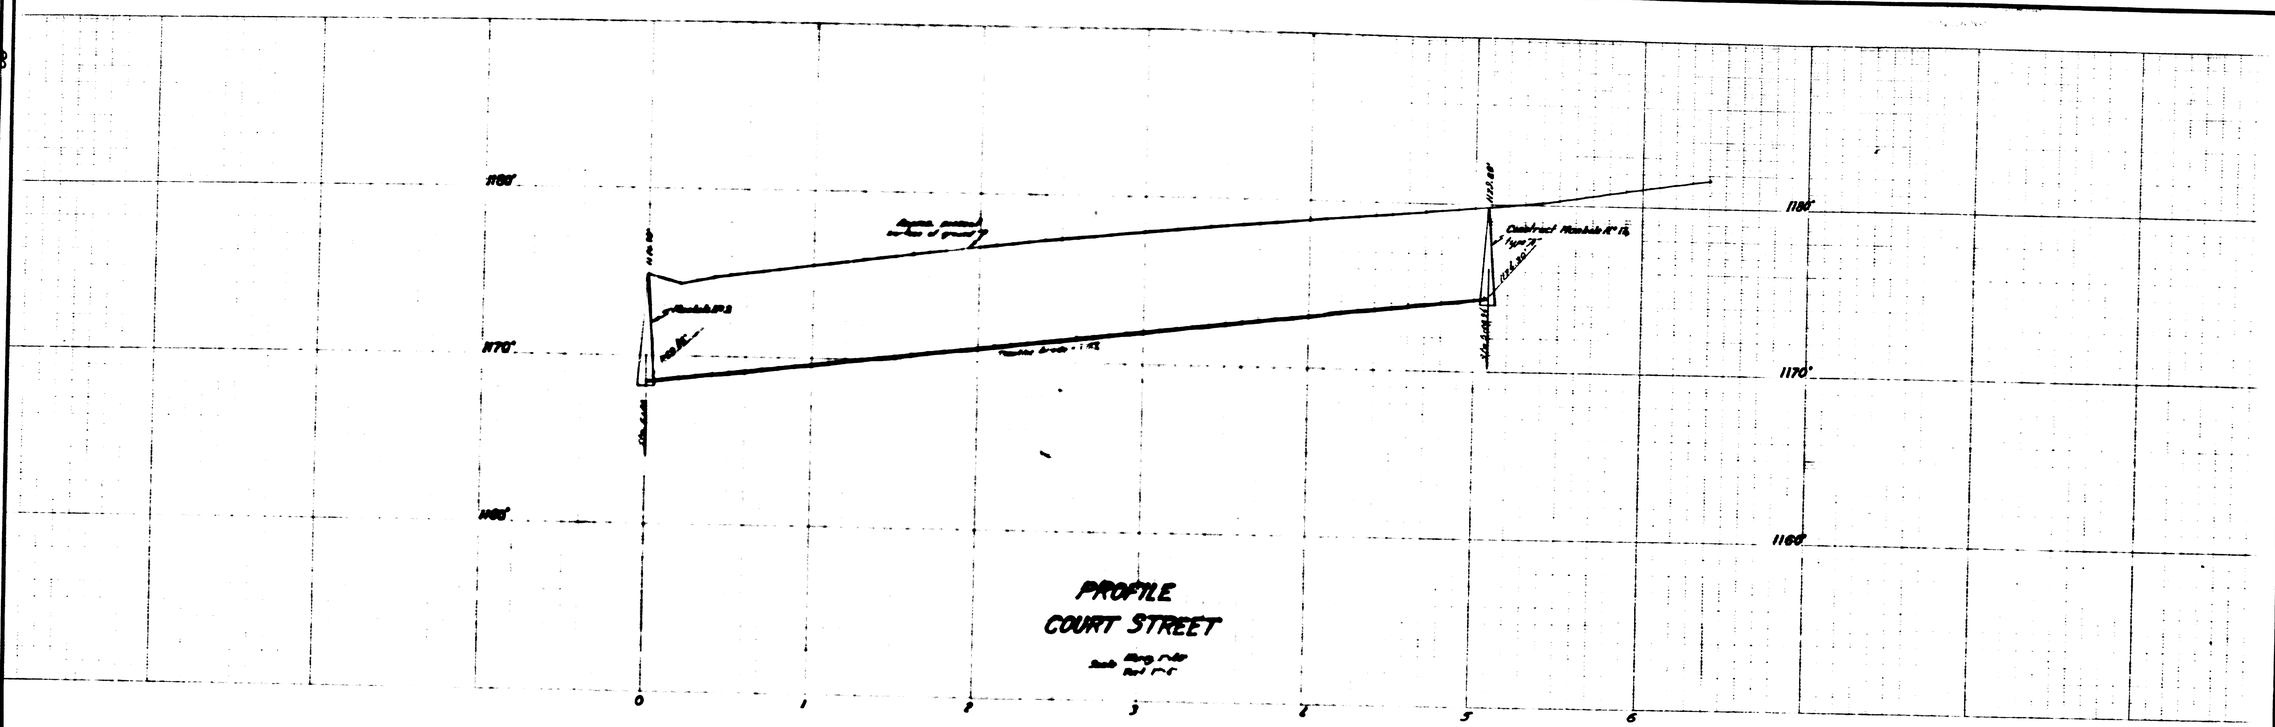

PROFILE
COURT STREET

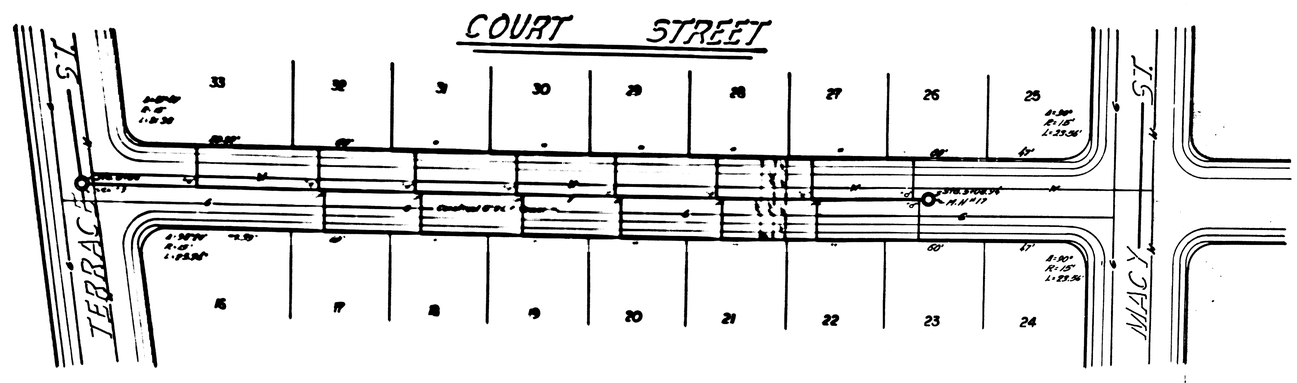

PLAN 2410
Sheet 6 of 8 Sheets