FED. ROAD DIST. NO.	STATE	FED. AID PROJ. NO.	FISCAL YEAR	SHEET NO.
2	CAL.	710-(2)	53	9

DIST.	COUNTY	ROUTE	SEC.	SHEET NO.	TOT. SHEETS
VIII	S.Bd.	F.A.S. 710	2	9	47.

M. O. Nichols
COUNTY ROAD COMMISSIONER
CE LICENSE NO. 8495

Approved _____ Dist. Eng. Dist. VIII

_____ Engineer, Surveys and Plans.

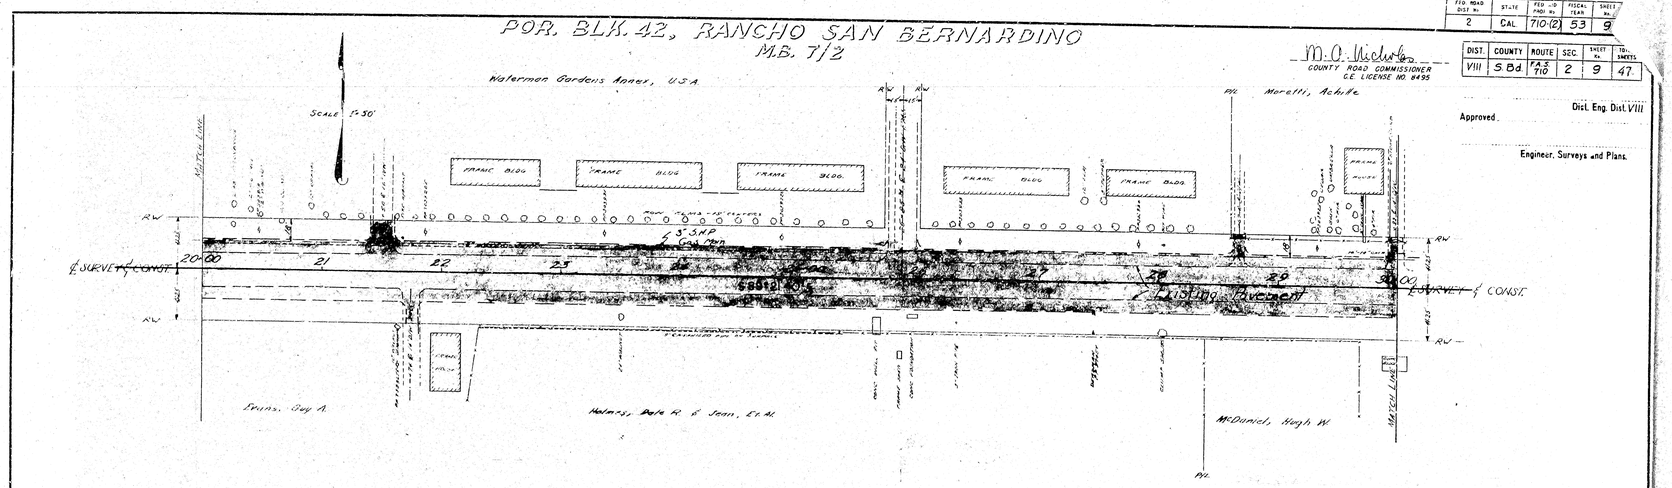

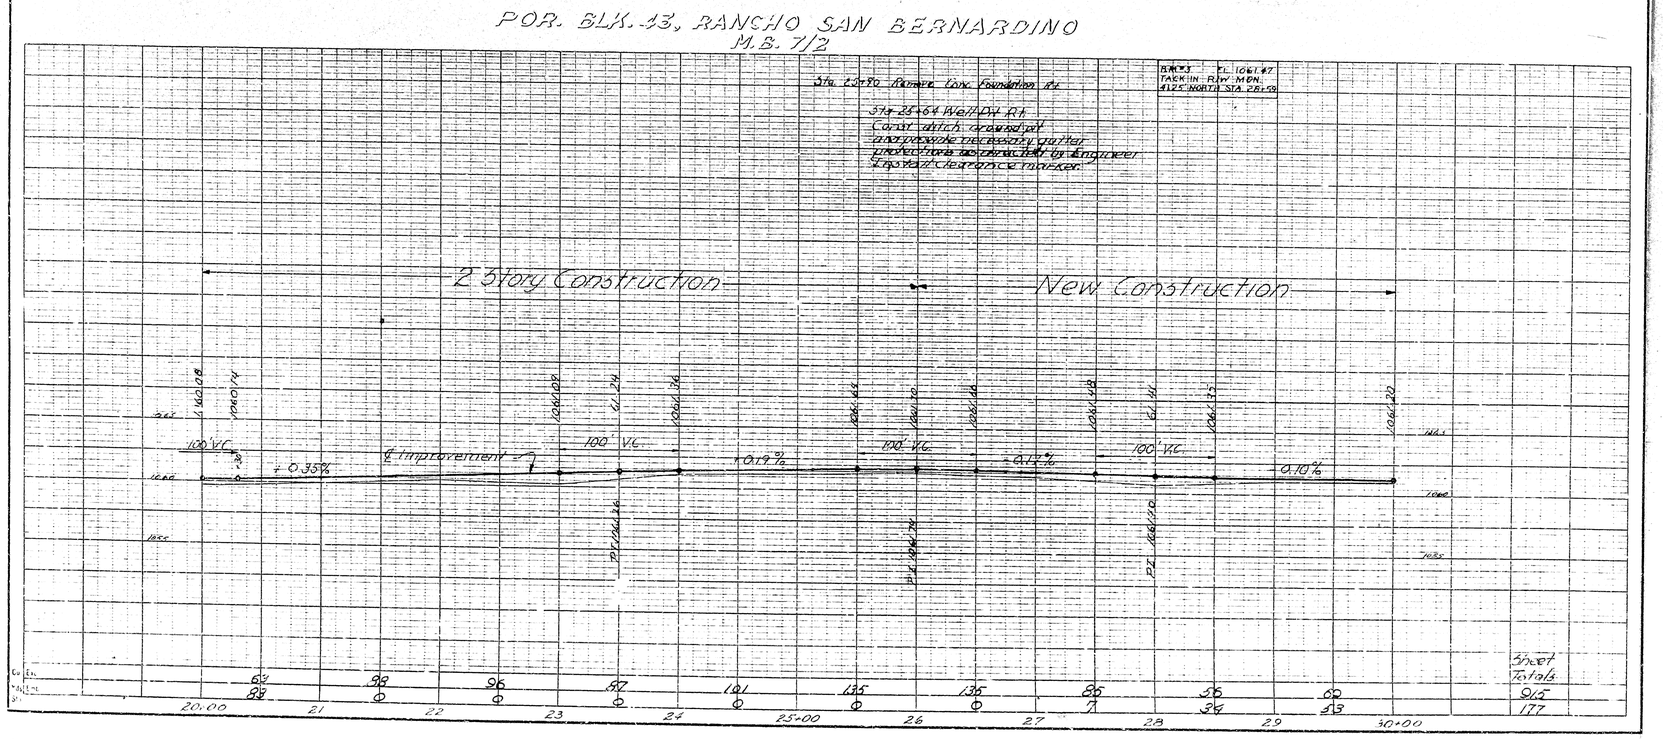

FED. ROAD DIST. NO.	STATE	FED. AID PROJ. NO.	FISCAL YEAR	SHEET NO.
2	CAL.	710-(2)	53	9

DIST.	COUNTY	ROUTE	SEC.	SHEET NO.	TOT. SHEETS
VIII	S.Bd.	F.A.S. 710	2	9	47.

M. O. Nichols
COUNTY ROAD COMMISSIONER
CE LICENSE NO. 8495

Approved _____ Dist. Eng. Dist. VIII
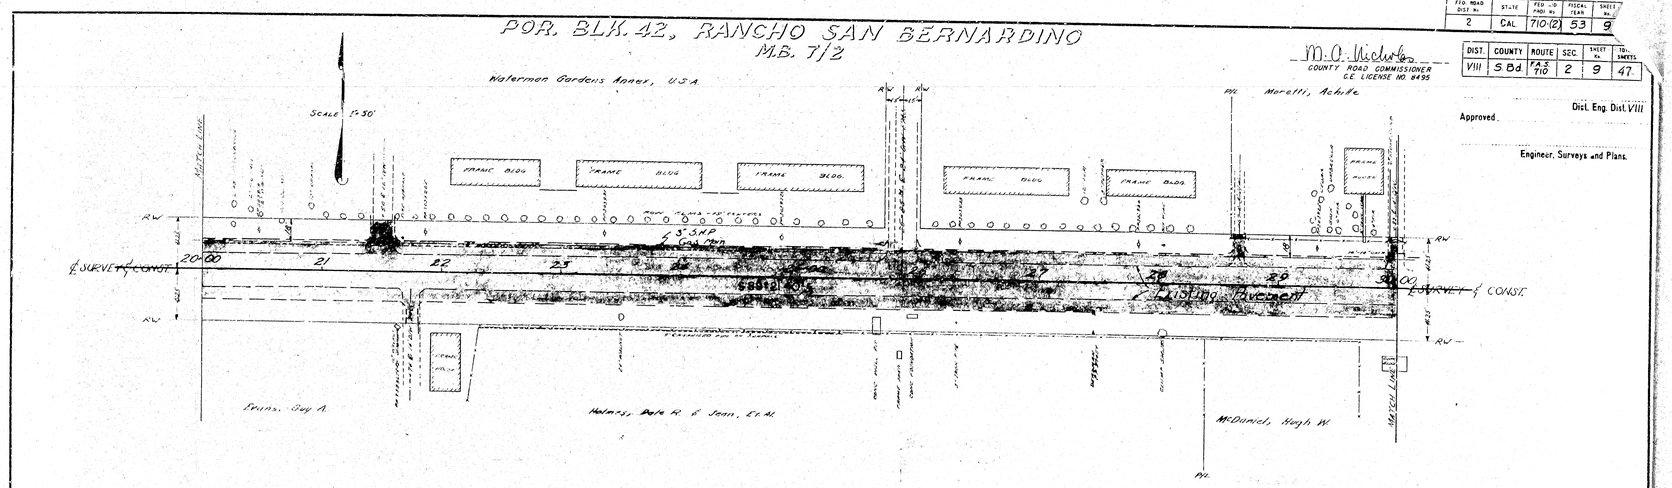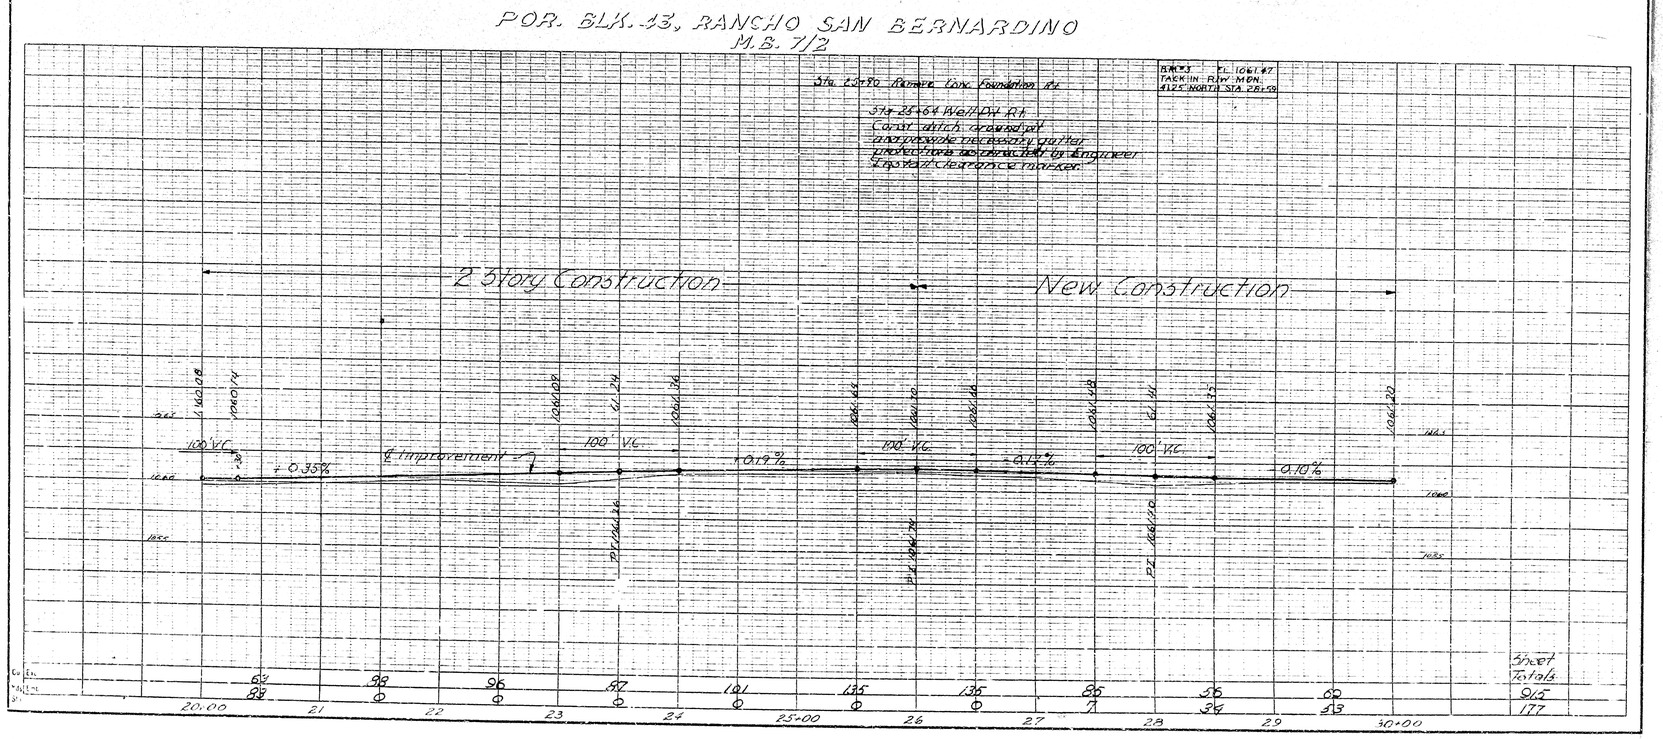
_____ Engineer, Surveys and Plans.