PROFILE
WESTERN AVE
from
GOODLETT ST to Pt 9+08.20' NORTH.

F.B-132/65-7.

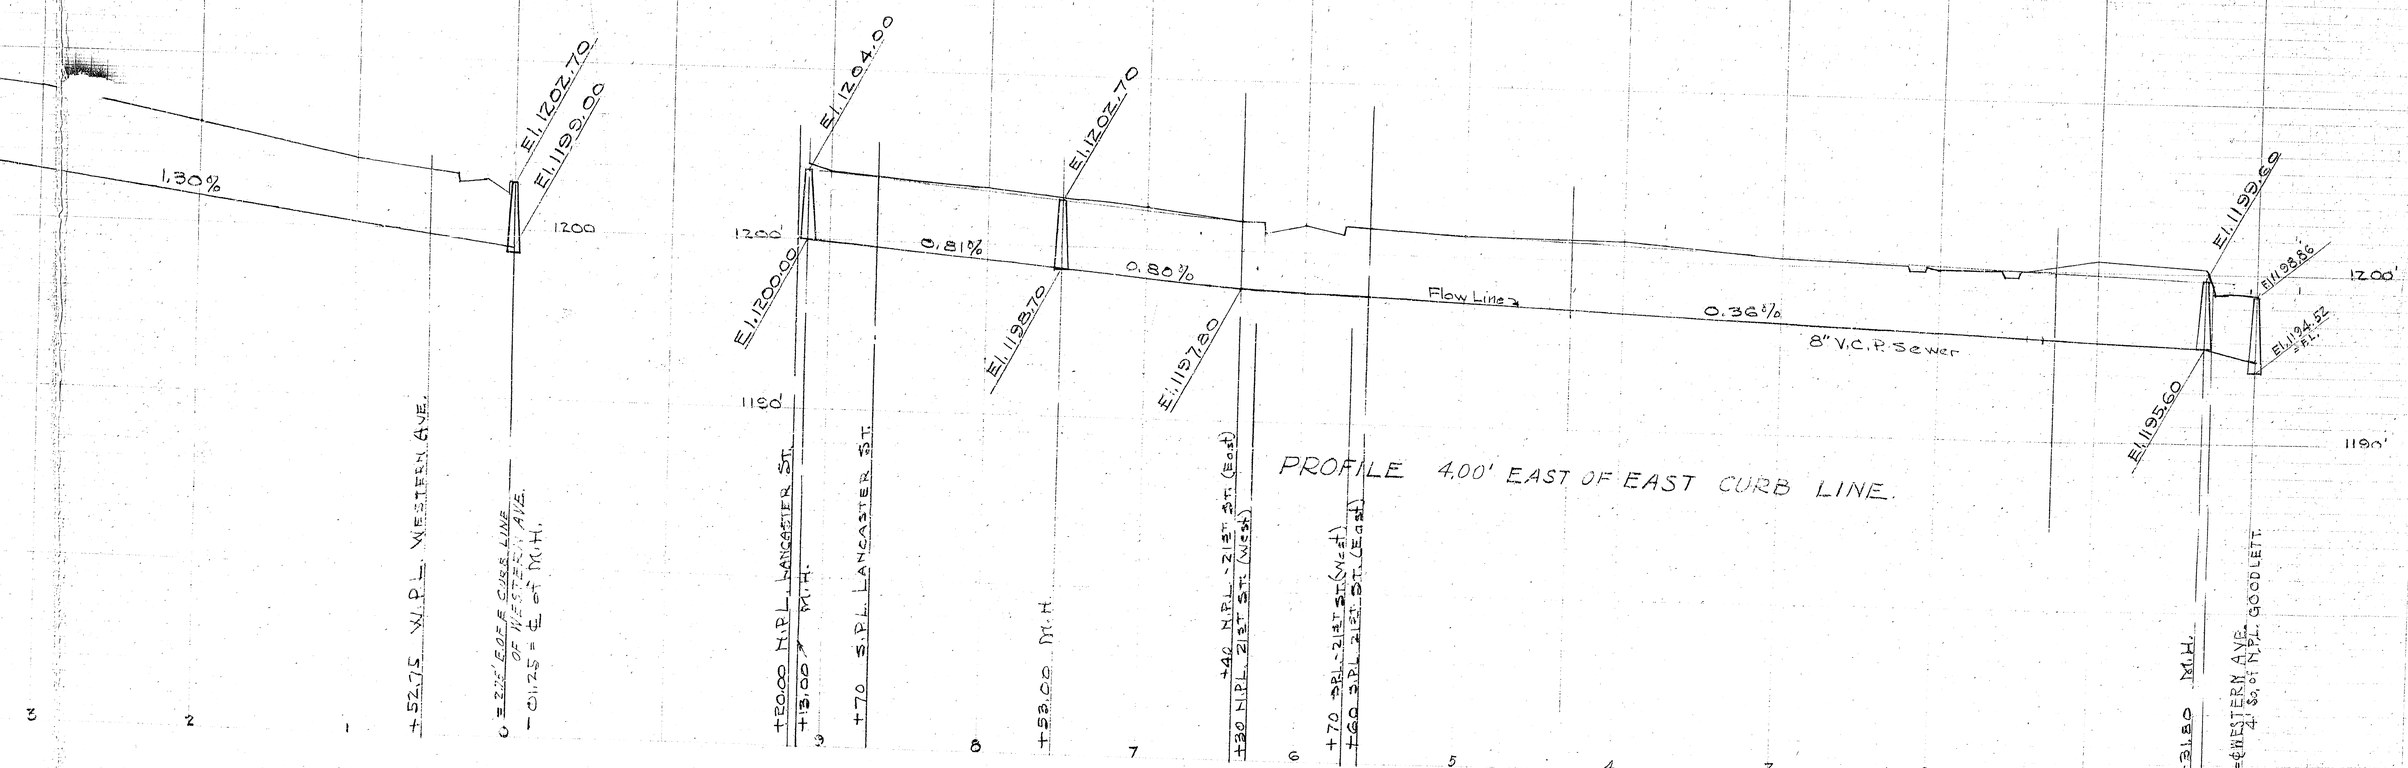

PROFILE
WESTERN AVE
from
GOODLETT ST to Pt 9+08.20' NORTH.
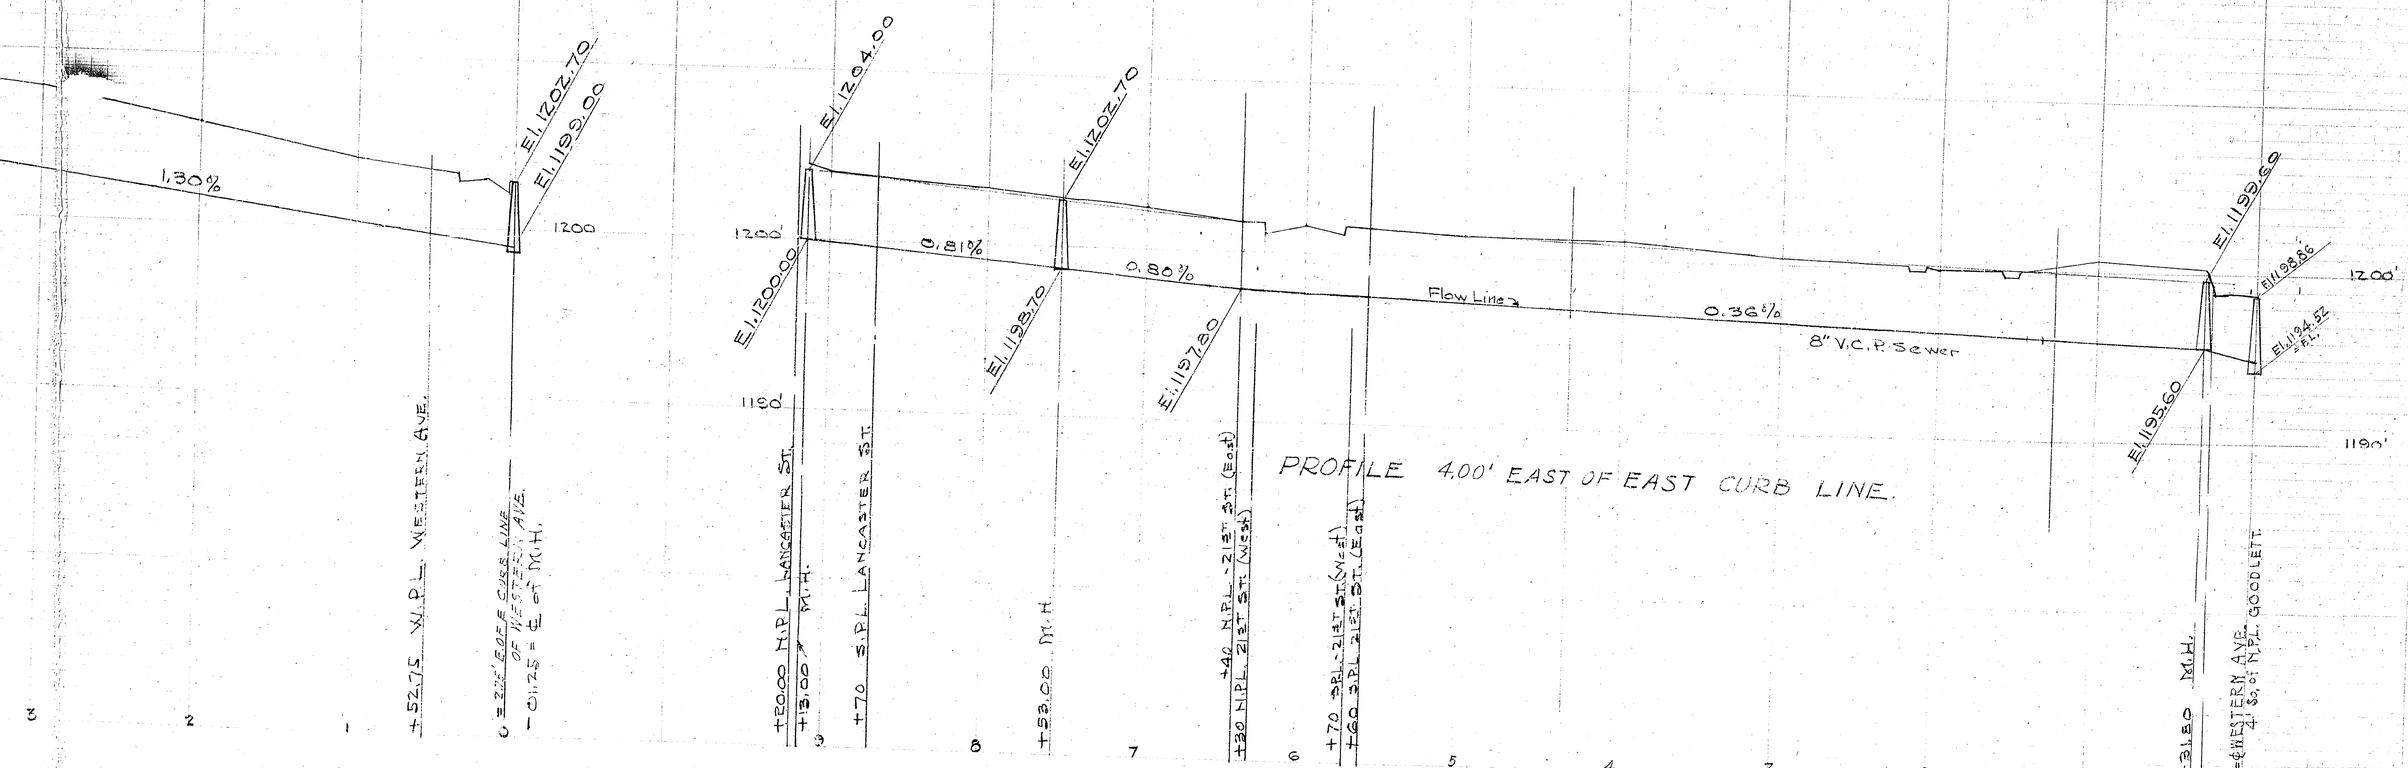
F.B-132/65-7.