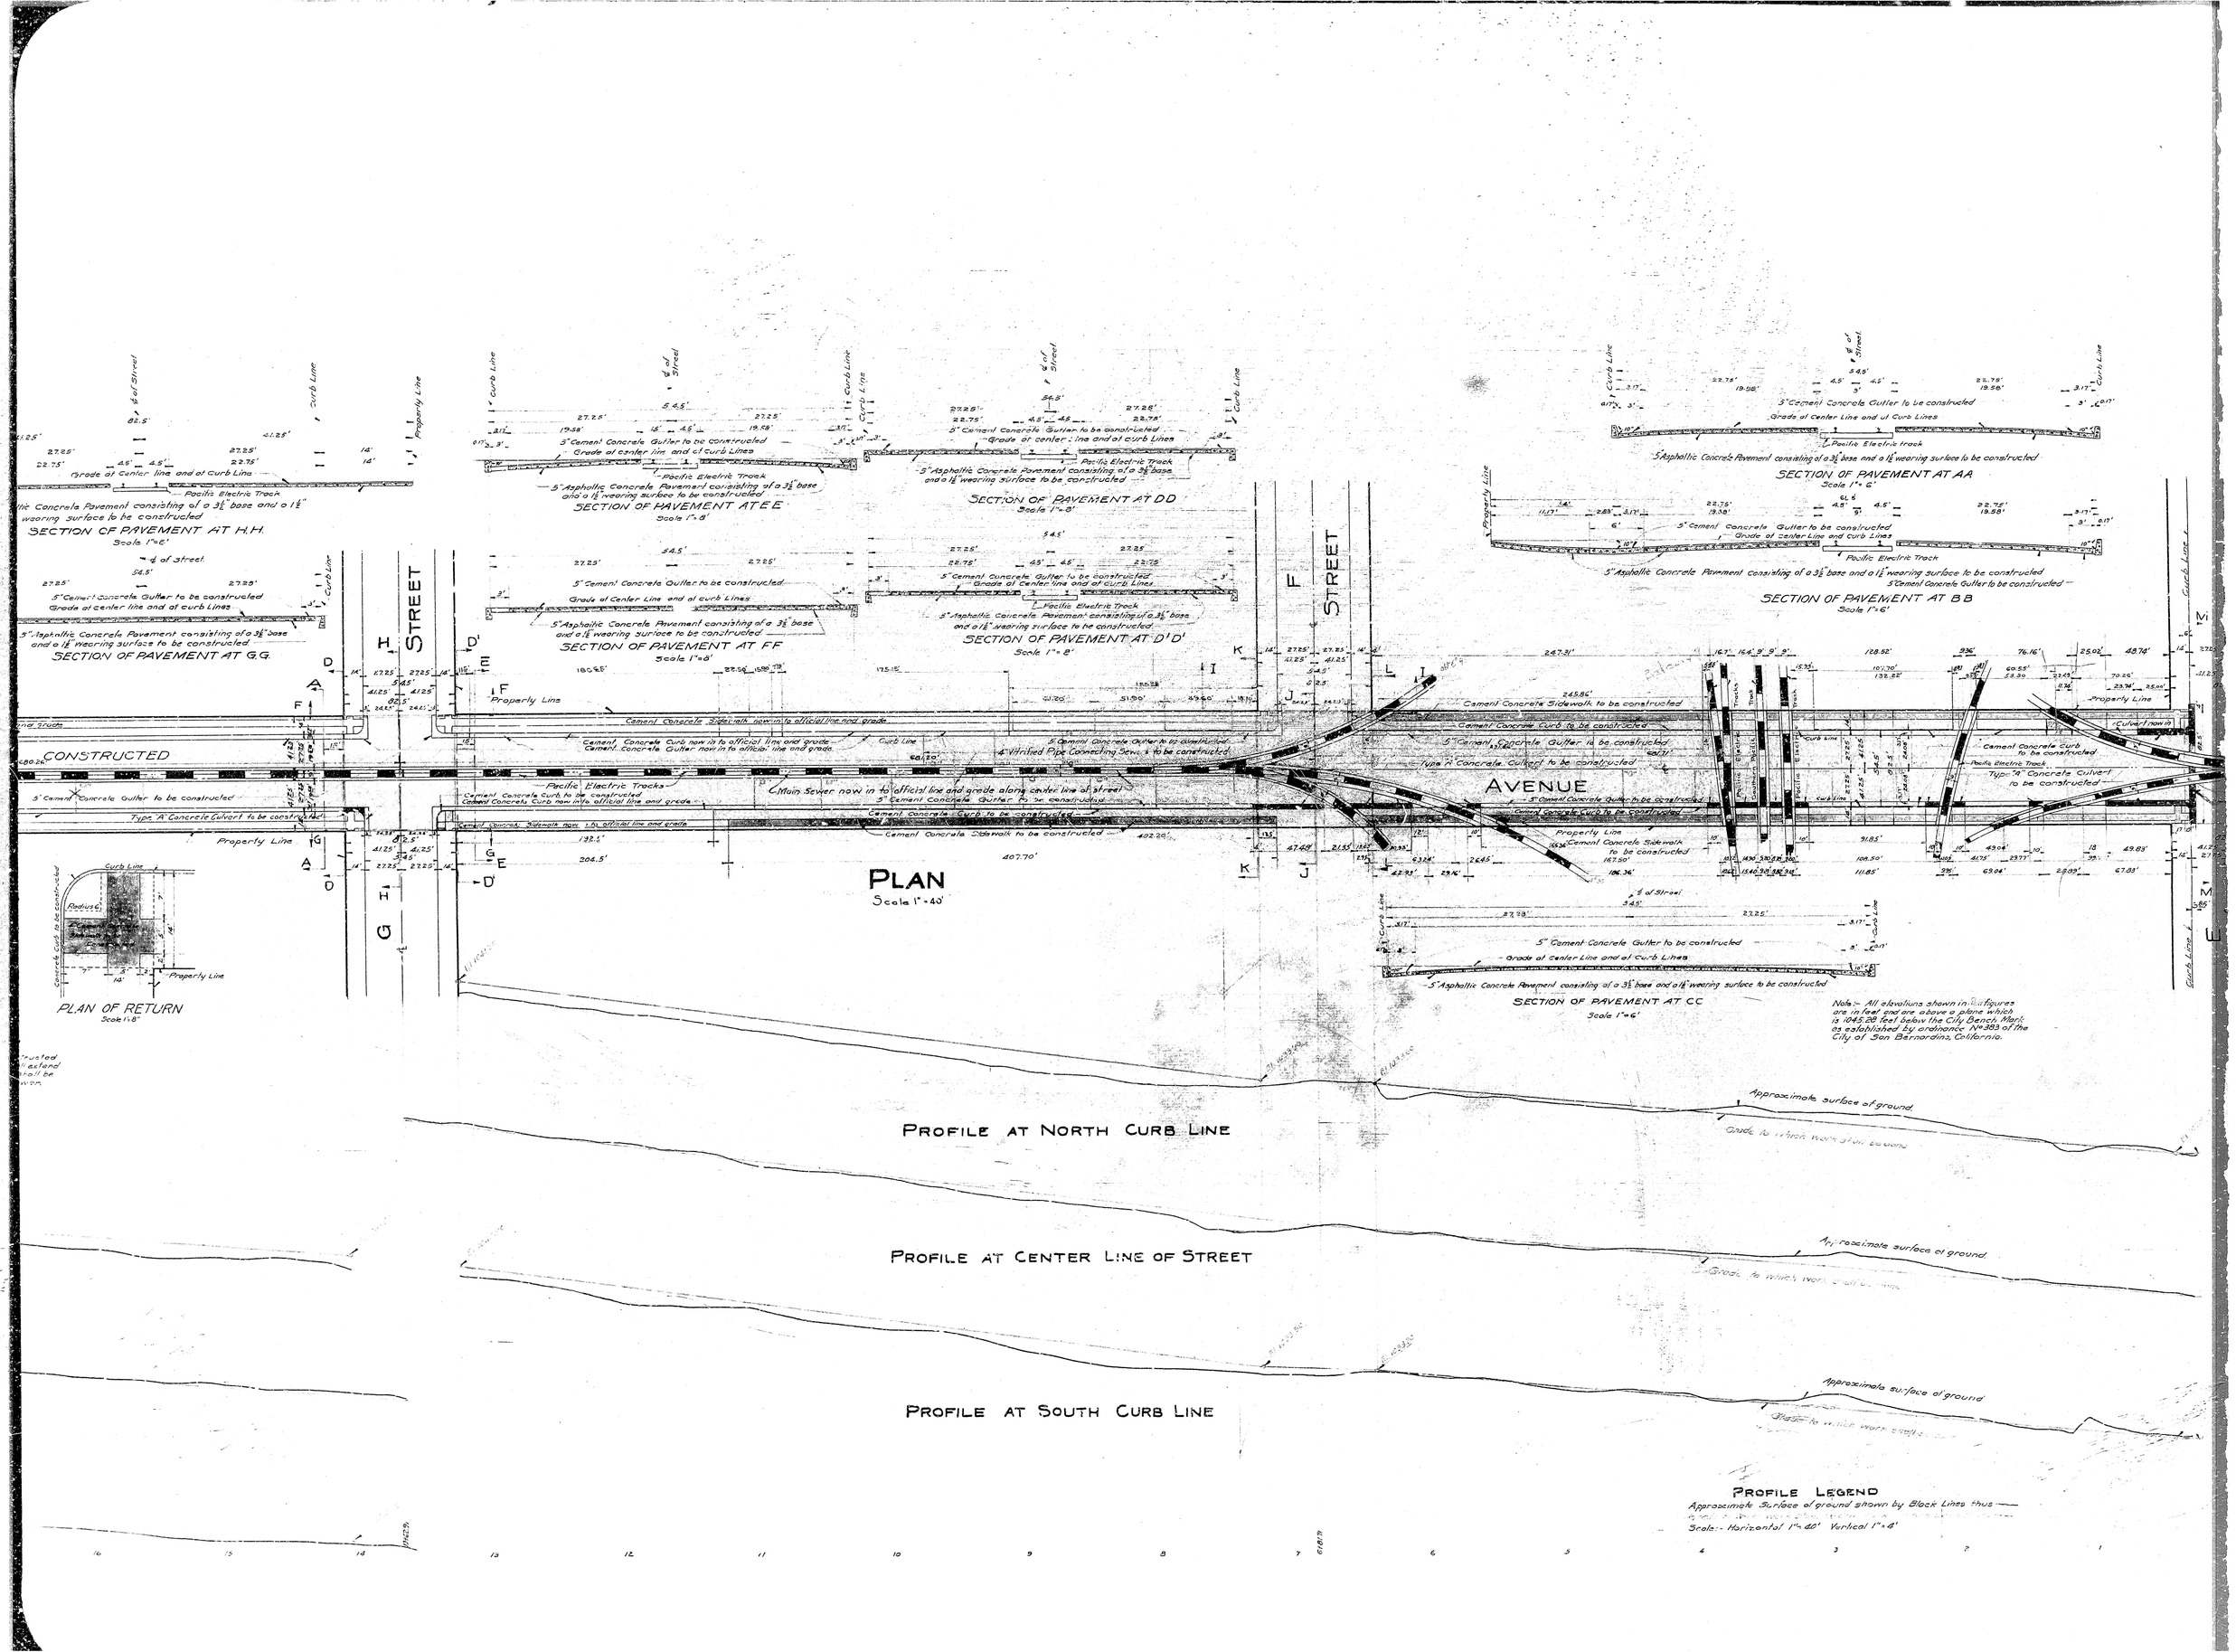
SECTION OF PAVEMENT AT H.H.
Scale 1"=6'
SECTION OF PAVEMENT AT G.G.
SECTION OF PAVEMENT AT E.E
Scale 1"=8'
SECTION OF PAVEMENT AT F.F
Scale 1"=8'
SECTION OF PAVEMENT AT D'D'
Scale 1"=8'
SECTION OF PAVEMENT AT DD
Scale 1"=8'
SECTION OF PAVEMENT AT AA
Scale 1"=6'
SECTION OF PAVEMENT AT BB
Scale 1"=6'
SECTION OF PAVEMENT AT CC
Scale 1"=6'
PLAN
Scale 1"=40'
PLAN OF RETURN
Scale 1"=8'
CONSTRUCTED
STREET
AVENUE
Pacific Electric Tracks
Main Sewer now in to official line and grade along center line of street
Cement Concrete Sidewalk to be constructed
Cement Concrete Curb to be constructed
Type "A" Concrete Culvert to be constructed
Type "B" Concrete Culvert to be constructed
Property Line
Curb Line
Pacific Electric Track
5" Cement Concrete Gutter to be constructed
Grade at center line and at curb Lines
5" Asphaltic Concrete Pavement consisting of a 3½" base and a 1½" wearing surface to be constructed
Note:- All elevations shown in the figures are in feet and are above a plane which is 1045.28 feet below the City Bench Mark as established by ordinance No 383 of the City of San Bernardino, California.
PROFILE AT NORTH CURB LINE
PROFILE AT CENTER LINE OF STREET
PROFILE AT SOUTH CURB LINE
Approximate surface of ground
Grade to which work shall be done
PROFILE LEGEND
Approximate Surface of ground shown by Black Lines thus
Scale:- Horizontal 1"=40' Vertical 1"=4'

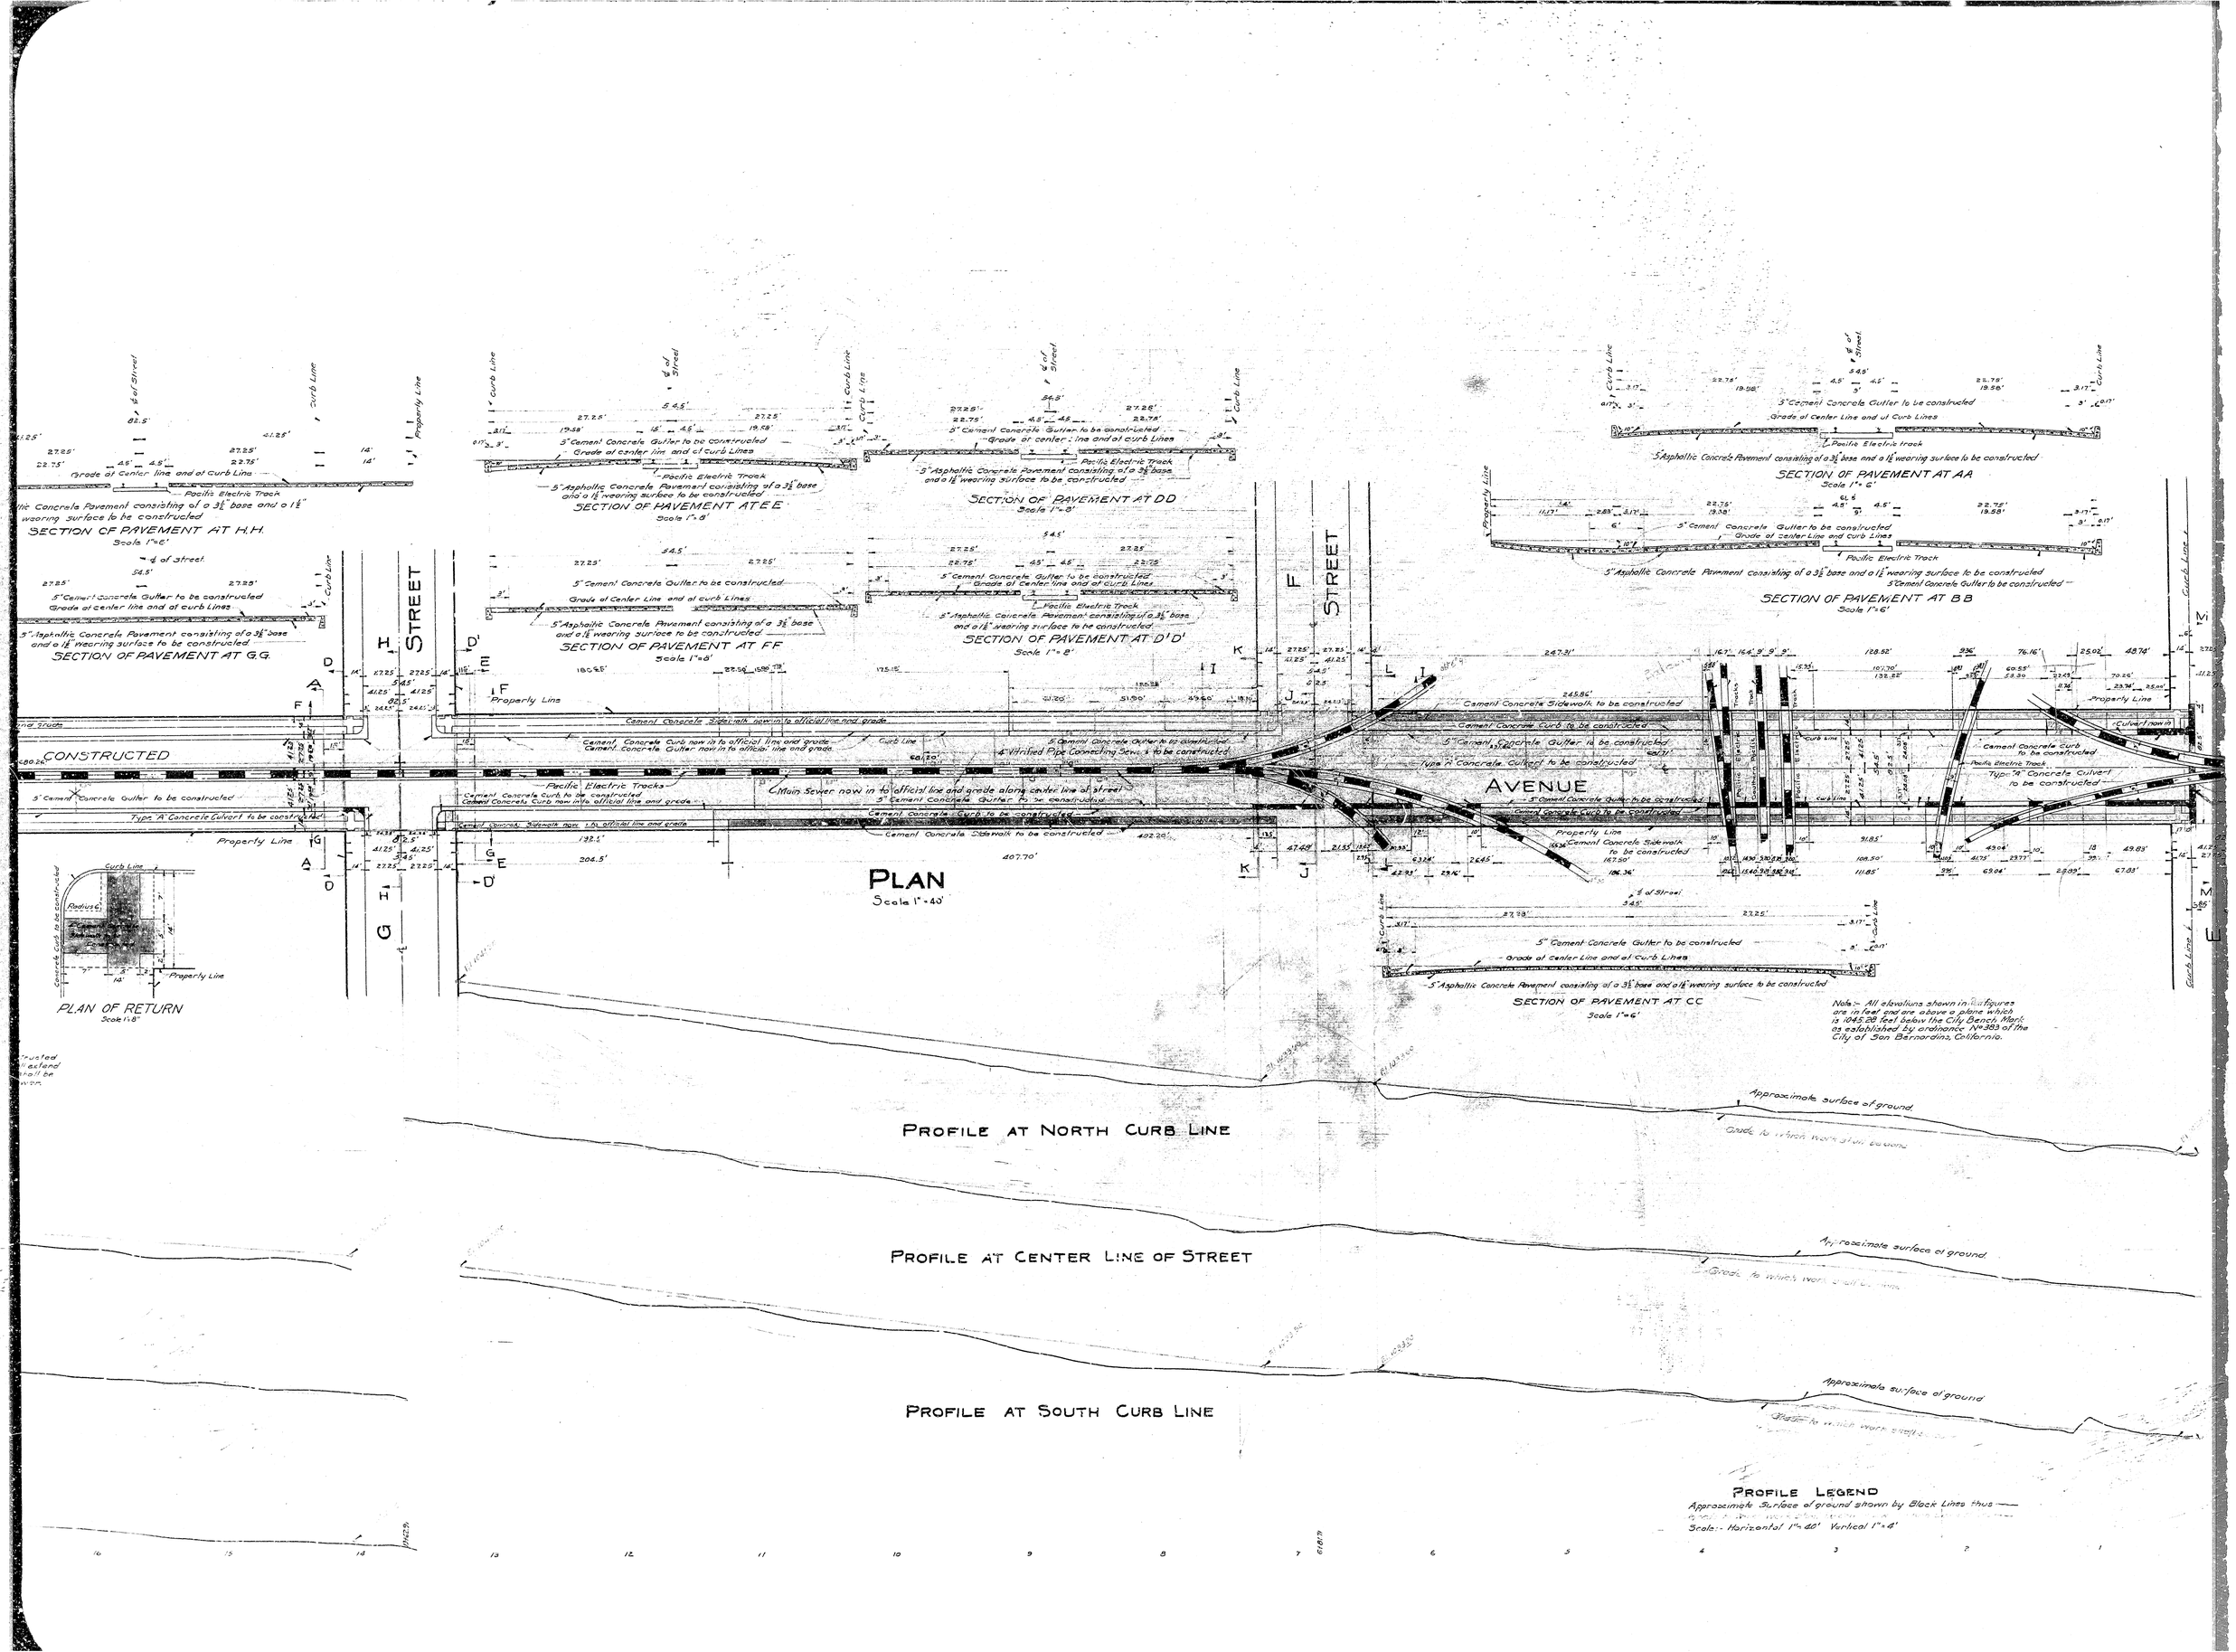
SECTION OF PAVEMENT AT H.H.
Scale 1"=6'
SECTION OF PAVEMENT AT G.G.
SECTION OF PAVEMENT AT E.E
Scale 1"=8'
SECTION OF PAVEMENT AT F.F
Scale 1"=8'
SECTION OF PAVEMENT AT D'D'
Scale 1"=8'
SECTION OF PAVEMENT AT DD
Scale 1"=8'
SECTION OF PAVEMENT AT AA
Scale 1"=6'
SECTION OF PAVEMENT AT BB
Scale 1"=6'
SECTION OF PAVEMENT AT CC
Scale 1"=6'
PLAN
Scale 1"=40'
PLAN OF RETURN
Scale 1"=8'
CONSTRUCTED
STREET
AVENUE
Pacific Electric Tracks
Main Sewer now in to official line and grade along center line of street
Cement Concrete Sidewalk to be constructed
Cement Concrete Curb to be constructed
Type "A" Concrete Culvert to be constructed
Type "B" Concrete Culvert to be constructed
Property Line
Curb Line
Pacific Electric Track
5" Cement Concrete Gutter to be constructed
Grade at center line and at curb Lines
5" Asphaltic Concrete Pavement consisting of a 3½" base and a 1½" wearing surface to be constructed
Note:- All elevations shown in the figures are in feet and are above a plane which is 1045.28 feet below the City Bench Mark as established by ordinance No 383 of the City of San Bernardino, California.
PROFILE AT NORTH CURB LINE
PROFILE AT CENTER LINE OF STREET
PROFILE AT SOUTH CURB LINE
Approximate surface of ground
Grade to which work shall be done
PROFILE LEGEND
Approximate Surface of ground shown by Black Lines thus
Scale:- Horizontal 1"=40' Vertical 1"=4'