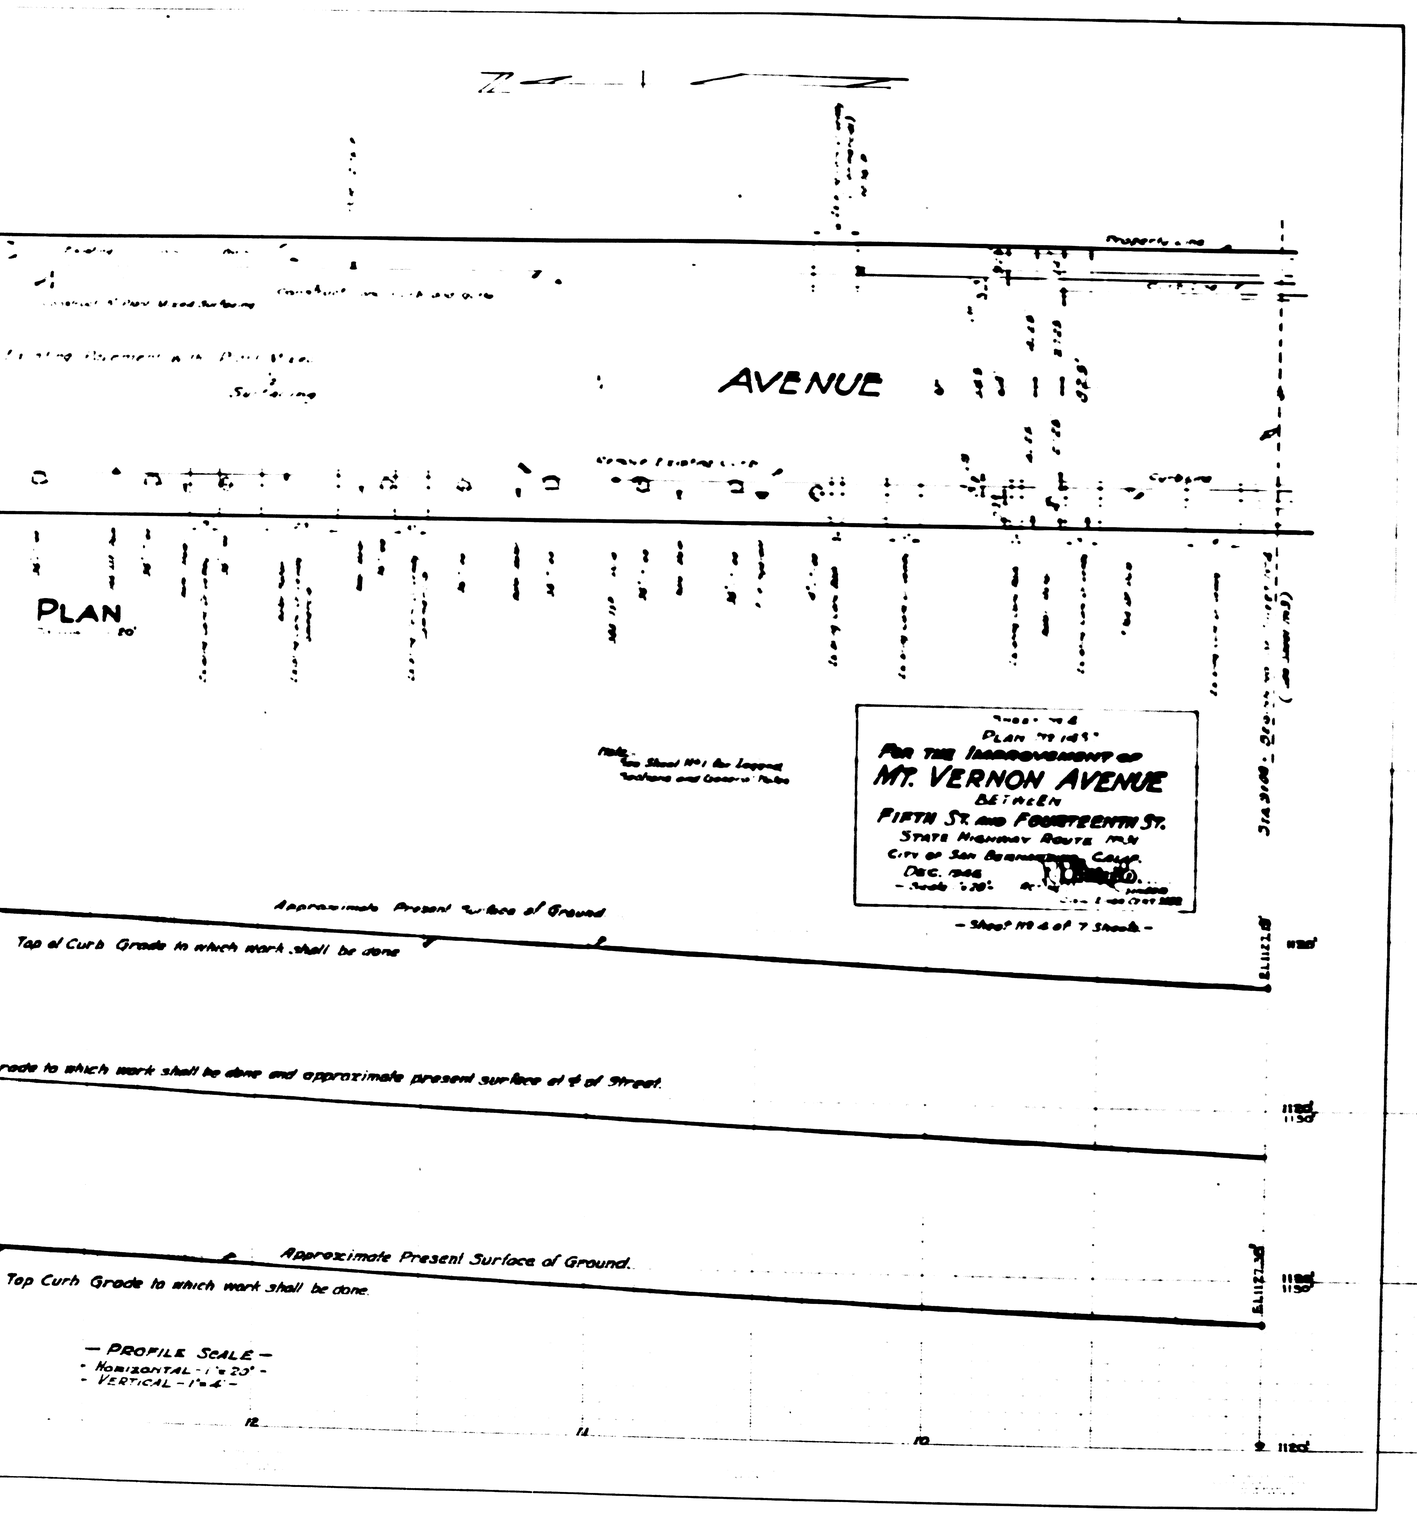
AVENUE
PLAN
Plan No 149
For the Improvement of
Mt. Vernon Avenue
Between
Fifth St. and Fourteenth St.
State Highway Route 198
City of San Bernardino, Calif.
Dec. 1946
Scale 1"=20'
Sheet No 4 of 7 Sheets
Approximate Present Surface of Ground
Top of Curb Grade to which work shall be done
Approximate Present Surface of Ground.
Top Curb Grade to which work shall be done.
PROFILE SCALE
HORIZONTAL - 1" = 20'
VERTICAL - 1" = 4'

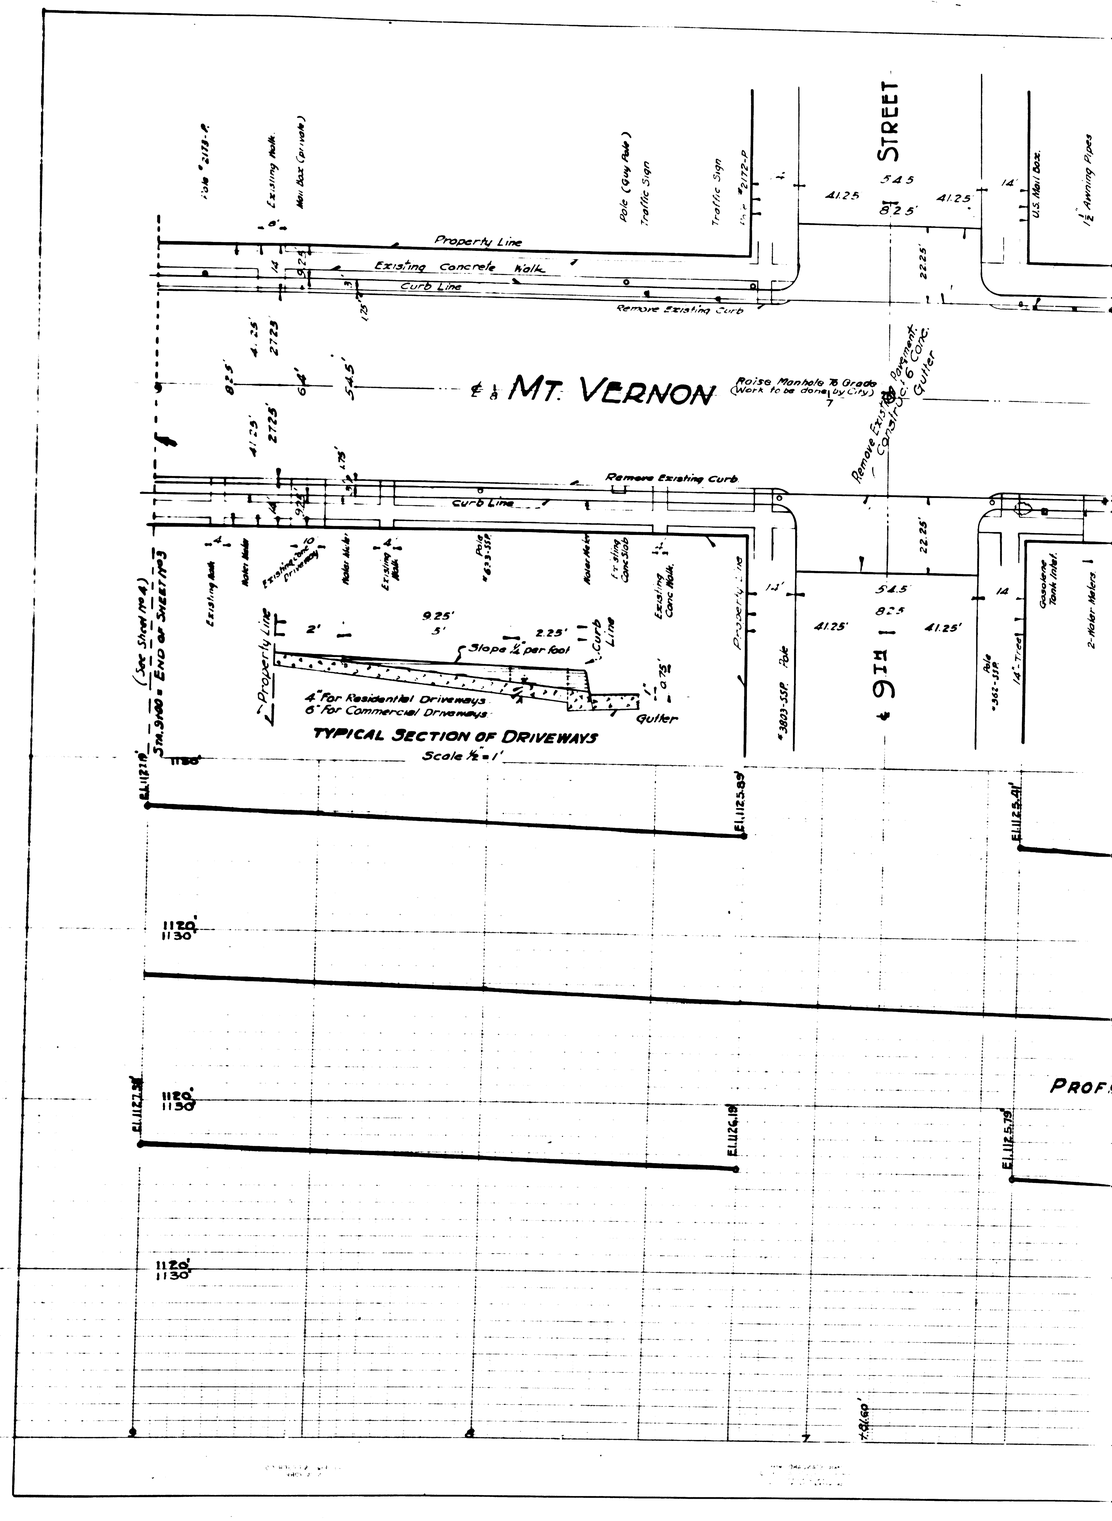
STREET
Property Line
Existing Concrete Walk
Curb Line
Remove Existing Curb
MT. VERNON
Raise Manhole To Grade (Work to be done by City)
Remove Existing Concrete Curb & Gutter
Slope ¼" per foot
4" For Residential Driveways
6" For Commercial Driveways
TYPICAL SECTION OF DRIVEWAYS
Scale ½" = 1'
PROF