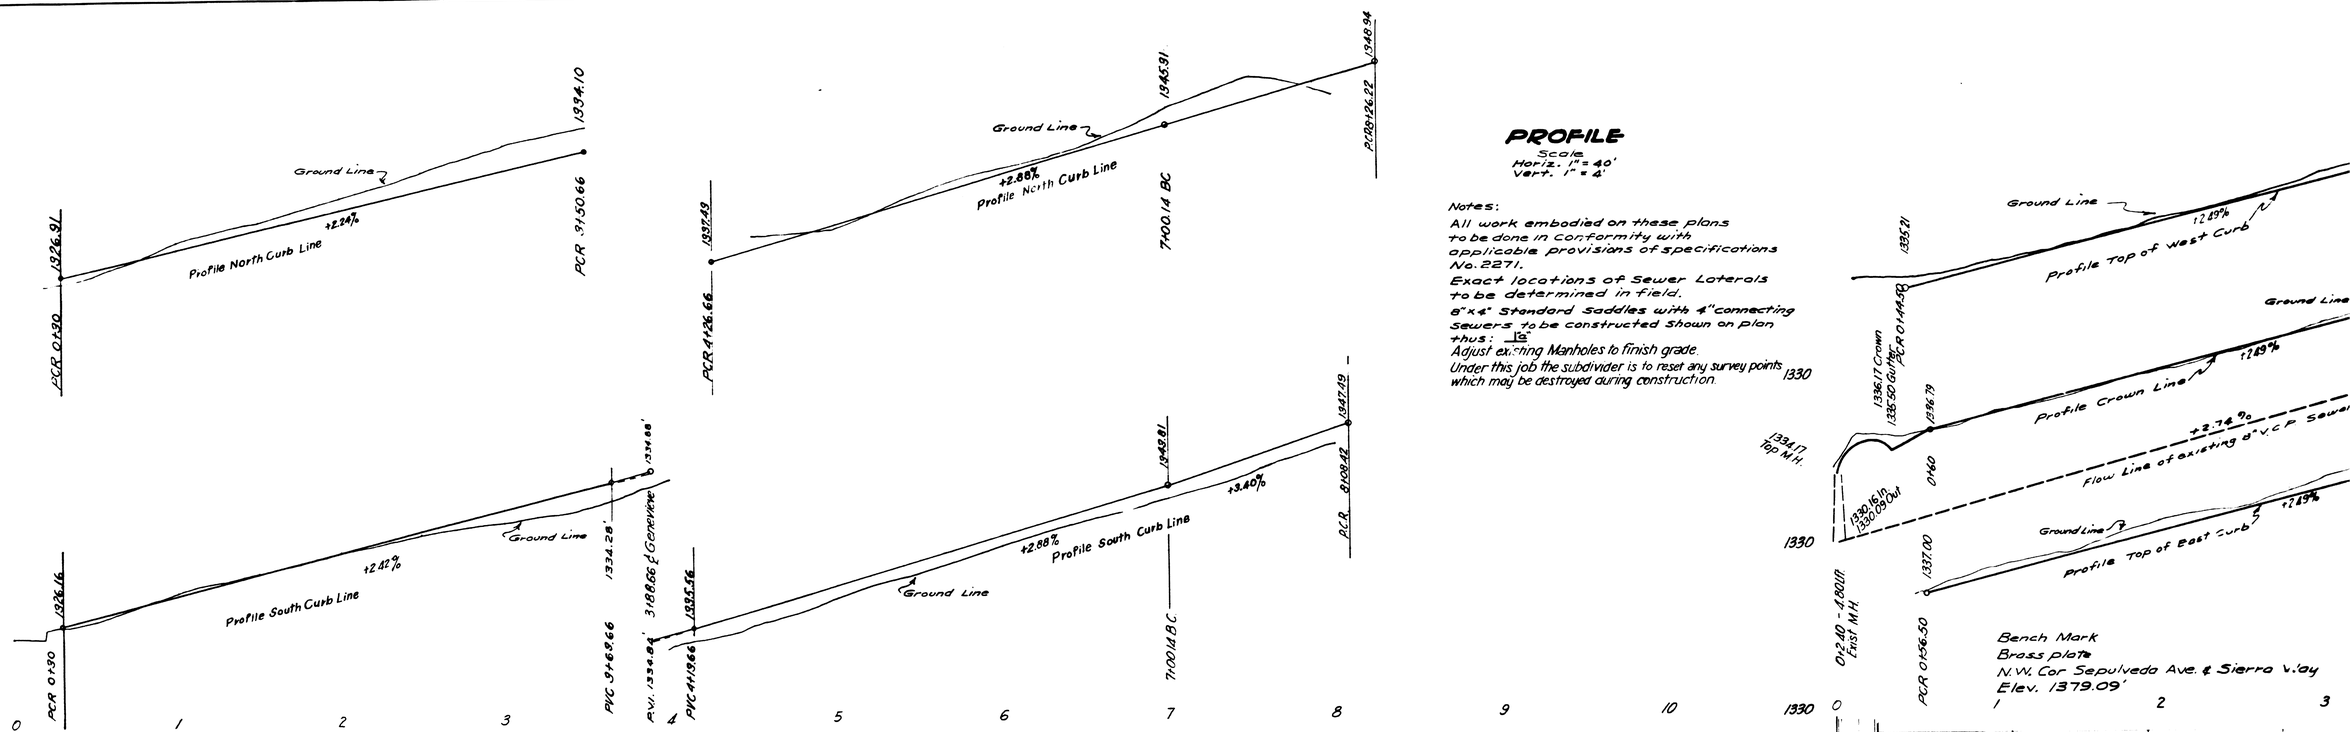
PROFILE
Scale
Horiz. 1" = 40'
Vert. 1" = 40'
Notes:
All work embodied on these plans to be done in conformity with applicable provisions of specifications No. 2271.
Exact locations of Sewer Laterals to be determined in field.
8"x4" Standard Saddles with 4" connecting sewers to be constructed shown on plan thus:
Adjust existing Manholes to finish grade.
Under this job the subdivider is to reset any survey points which may be destroyed during construction.
Profile North Curb Line
Profile South Curb Line
Profile Top of West Curb
Profile Crown Line
Flow Line of existing 8" V.C.P. Sewer
Profile Top of East Curb
Ground Line
Bench Mark
Brass plate
N.W. Cor Sepulveda Ave. & Sierra Way
Elev. 1379.09'
PLAN
Scale 1" = 40'
VIEW AVE.
NORTH
SIERRA WAY
NOORVIE B.C. Sta 7+00.14
GENEVIEVE ST.
Exist. Manhole
Exist. 8" V.C.P. Sewer
Prop. Line
Const. Std. Cross Gutter
Const. Std. Sidewalk
Const. Std. PCC. Curb & Gutter
Install metal sign "No Left turn"
Limit of P.M.S. Pav. to be const.
Existing P.M.S.
Note: All cement concrete curb and gutter, driveway approach within shaded area to be removed.
Reconstruct existing sidewalk to new curb return.
Note: All cement concrete curb and gutter, and apron within shaded area to be removed.
Remove existing irrigation weir box within Street R/W.
TYPICAL SECTION PCC GUTTER & CURB
Scale 1½" = 1'
TYPICAL SECTION PCC CROSS GUTTER
Scale 1½" = 1'
SECTION A-A
Scale
Hor. 1" = 10'
Vert. 1" = 2'
SECTION B-B
Scale
Hor. 1" = 10'
Vert. 1" = 2'
SECTION C-C
Scale
Hor. 1" = 10'
Vert. 1" = 2'
MANHOLE DETAIL
Scale 1" = 1'
Back of P.C.C. Curb & Property Line
Expansion Joint
Curb Line
Gutter Line
Edge of P.C.C. Gutter
℄ of existing manhole
DEPARTMENT OF
CITY OF SAN
IMPROVEME
TRACT N
Foulke & Campbell
SUBMITTED BY Chas. L. Foulke R.E.
APPROVED Apr. 27,
REGISTERED CIVIL ENGINEER N