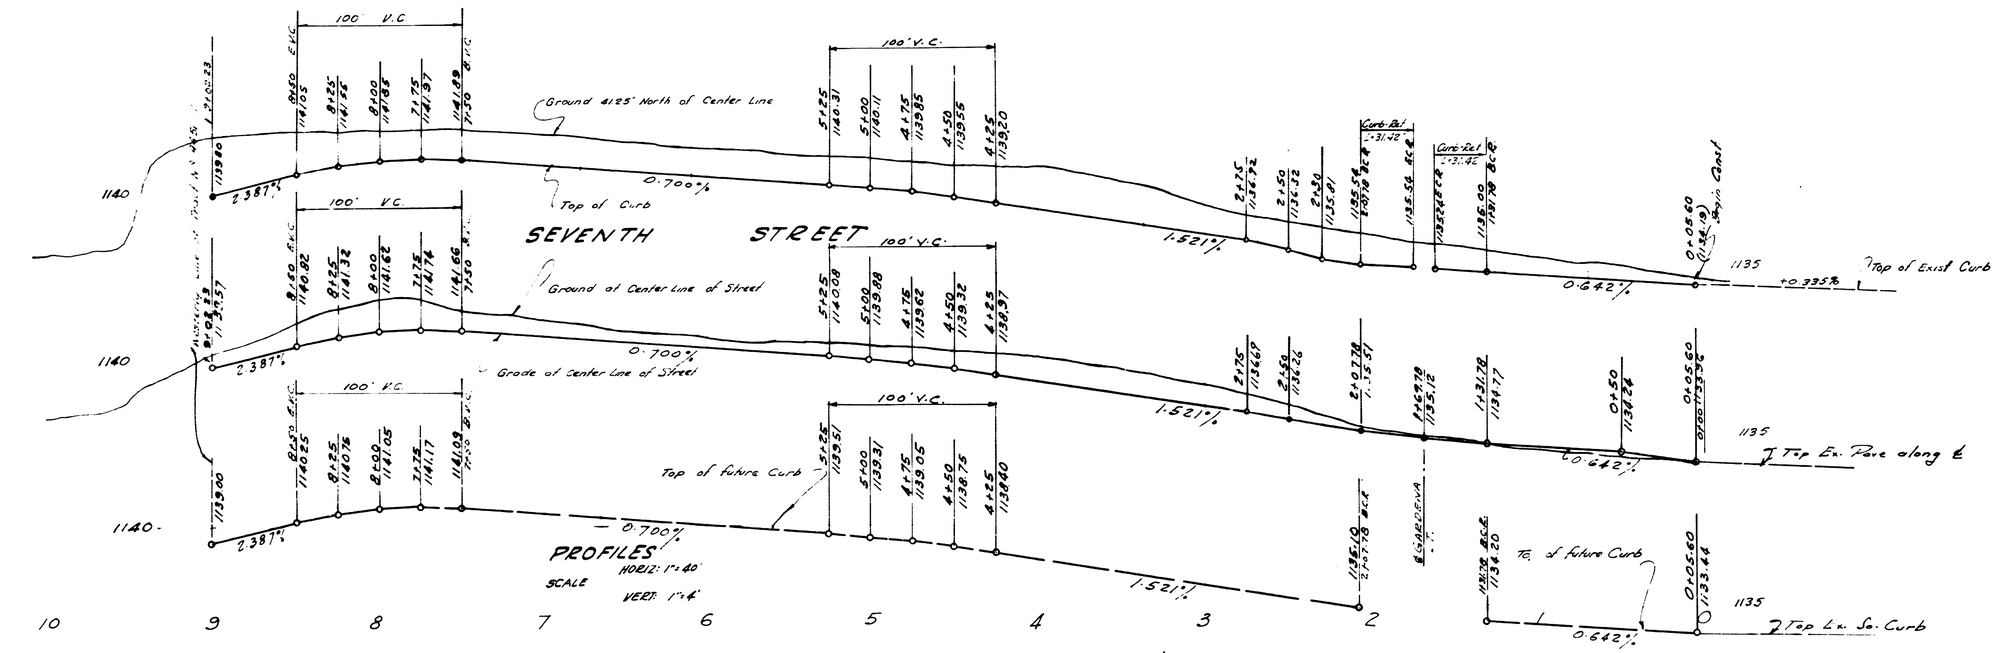

BENCH MARK:
Fire Hydrant S.W. Corner
Gardena Street & 7th Street
ELEV: 1137.48

All work embodied on these plans shall be done in conformity with applicable provisions of Specifications No. 2027.

Where necessary, all transitions from existing to new sections shall be accomplished in not less than 10 linear feet.

PREPARED IN THE OFFICE OF
L. FREDERICK PACK
RE 7448

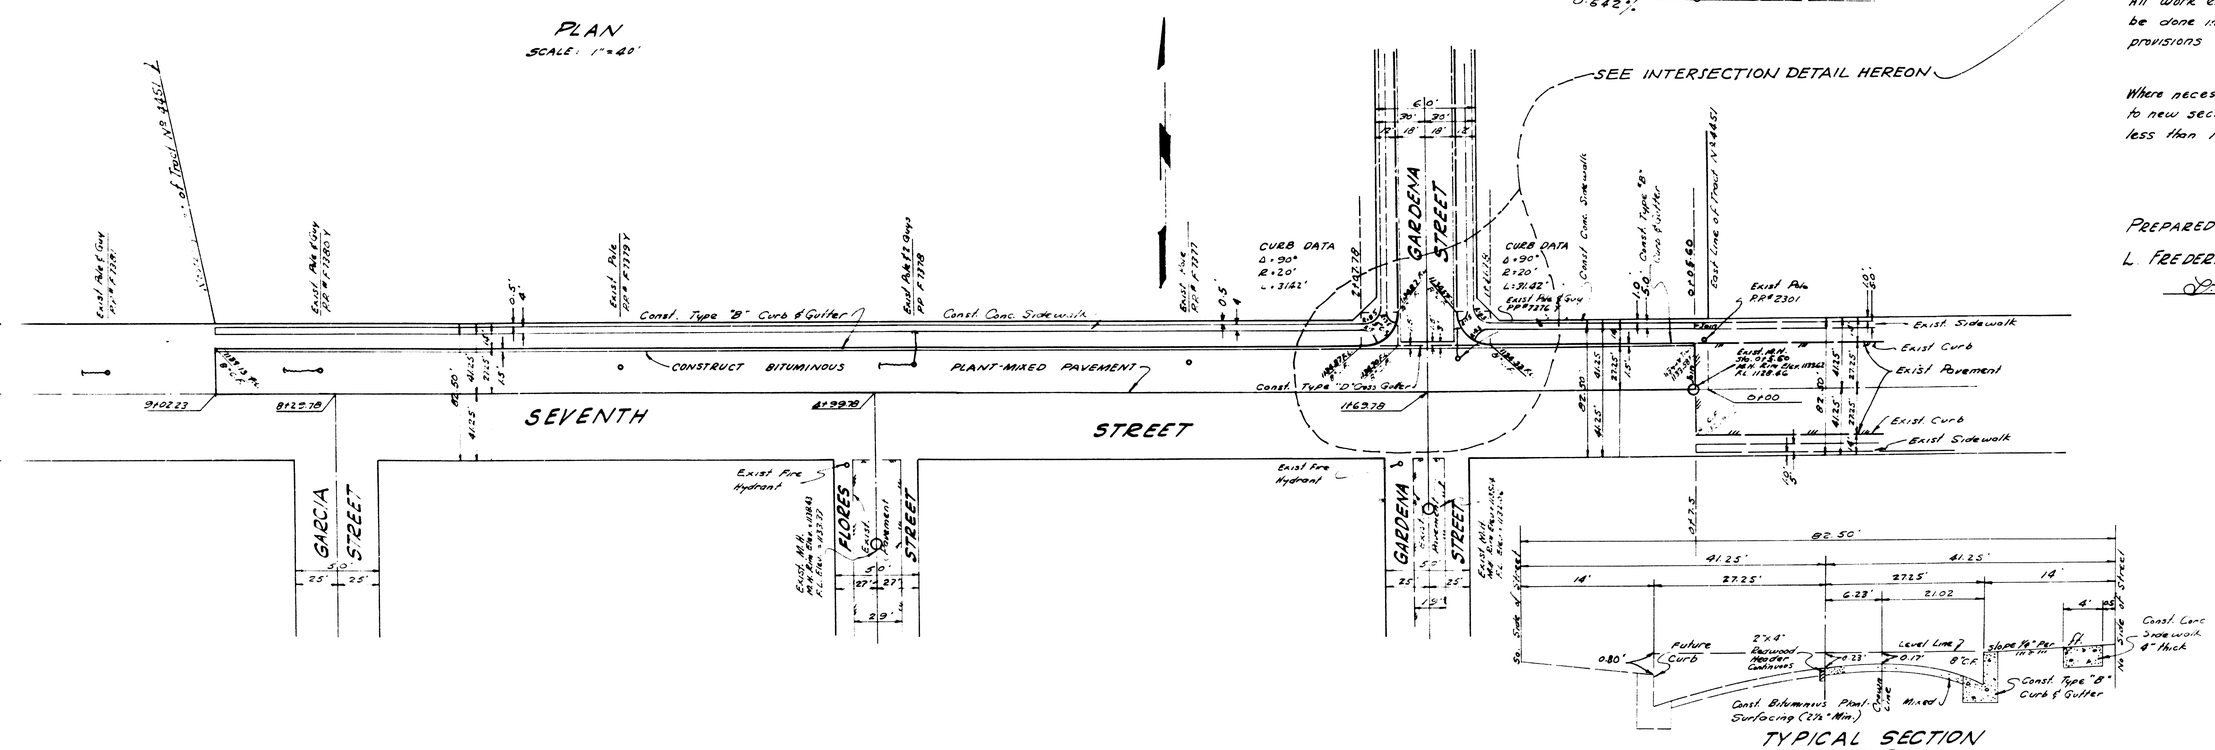

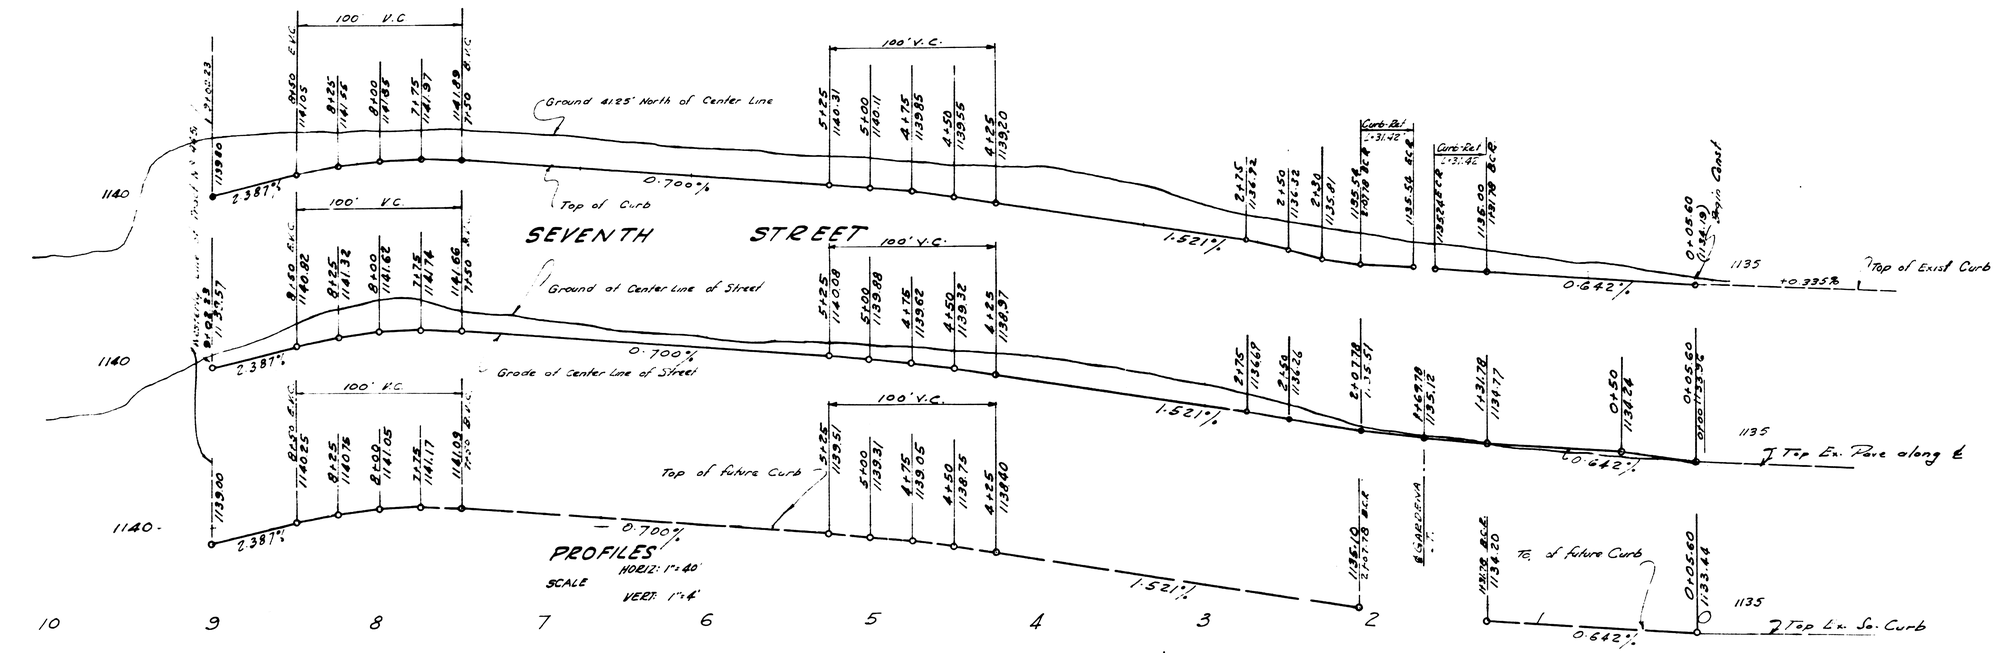

BENCH MARK:
Fire Hydrant S.W. Corner
Gardena Street & 7th Street
ELEV: 1137.48

All work embodied on these plans shall be done in conformity with applicable provisions of Specifications No. 2027.

Where necessary, all transitions from existing to new sections shall be accomplished in not less than 10 linear feet.
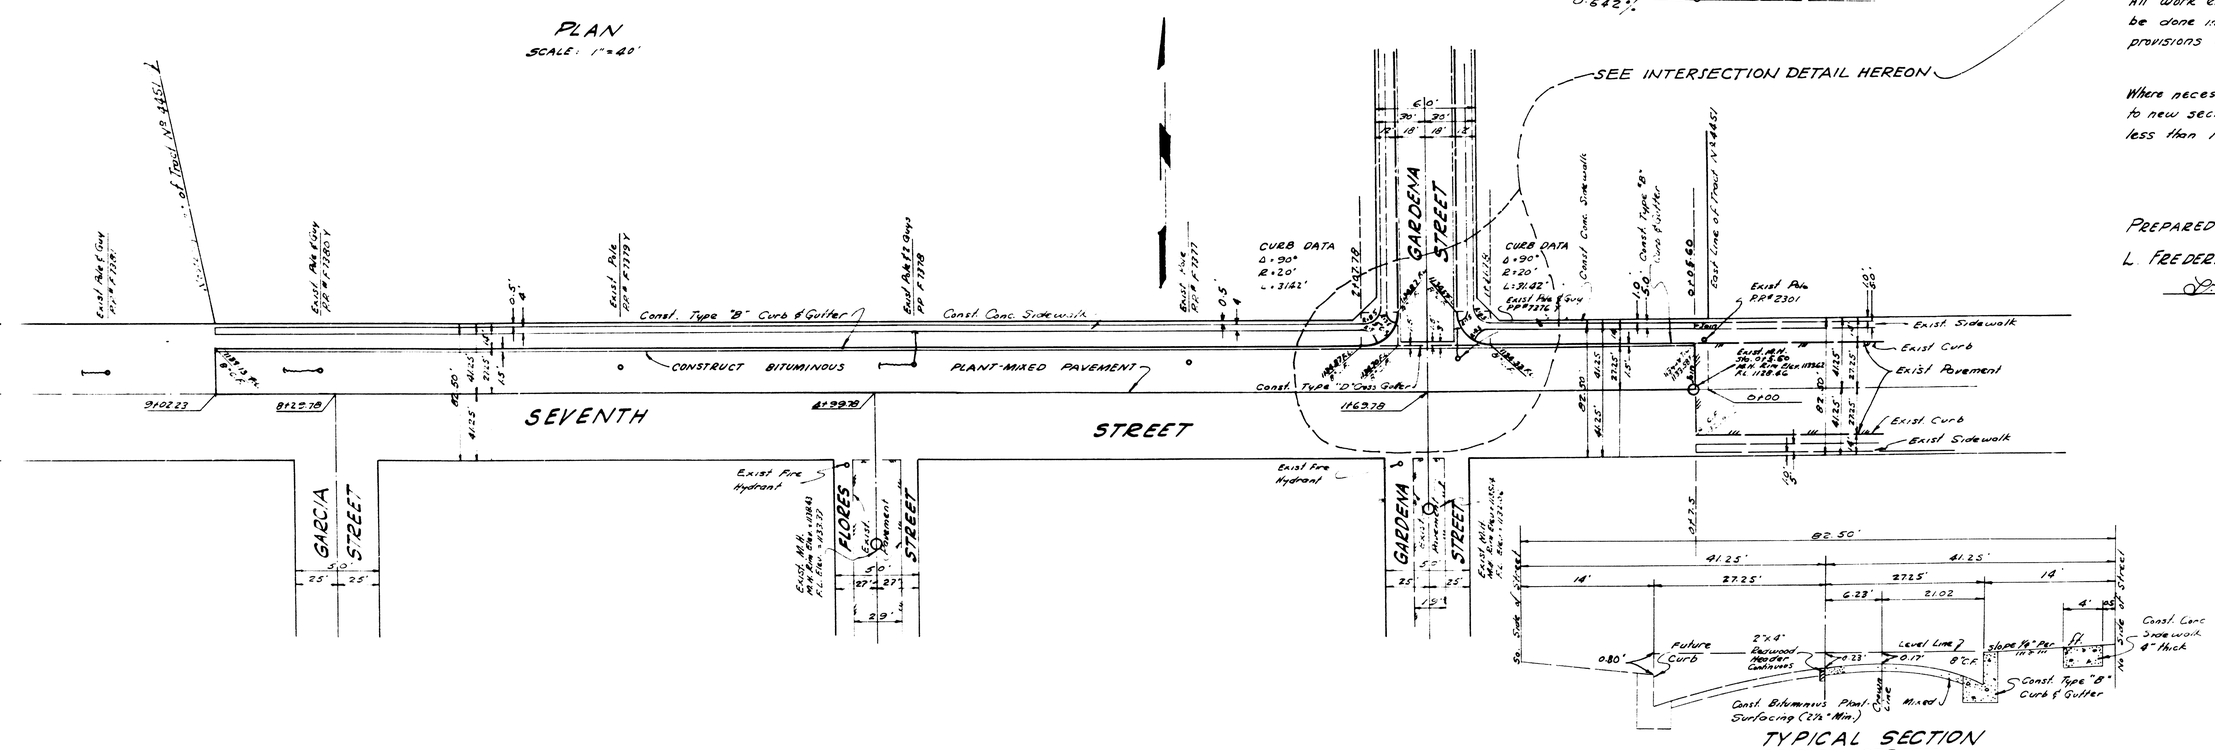
PREPARED IN THE OFFICE OF
L. FREDERICK PACK
RE 7448