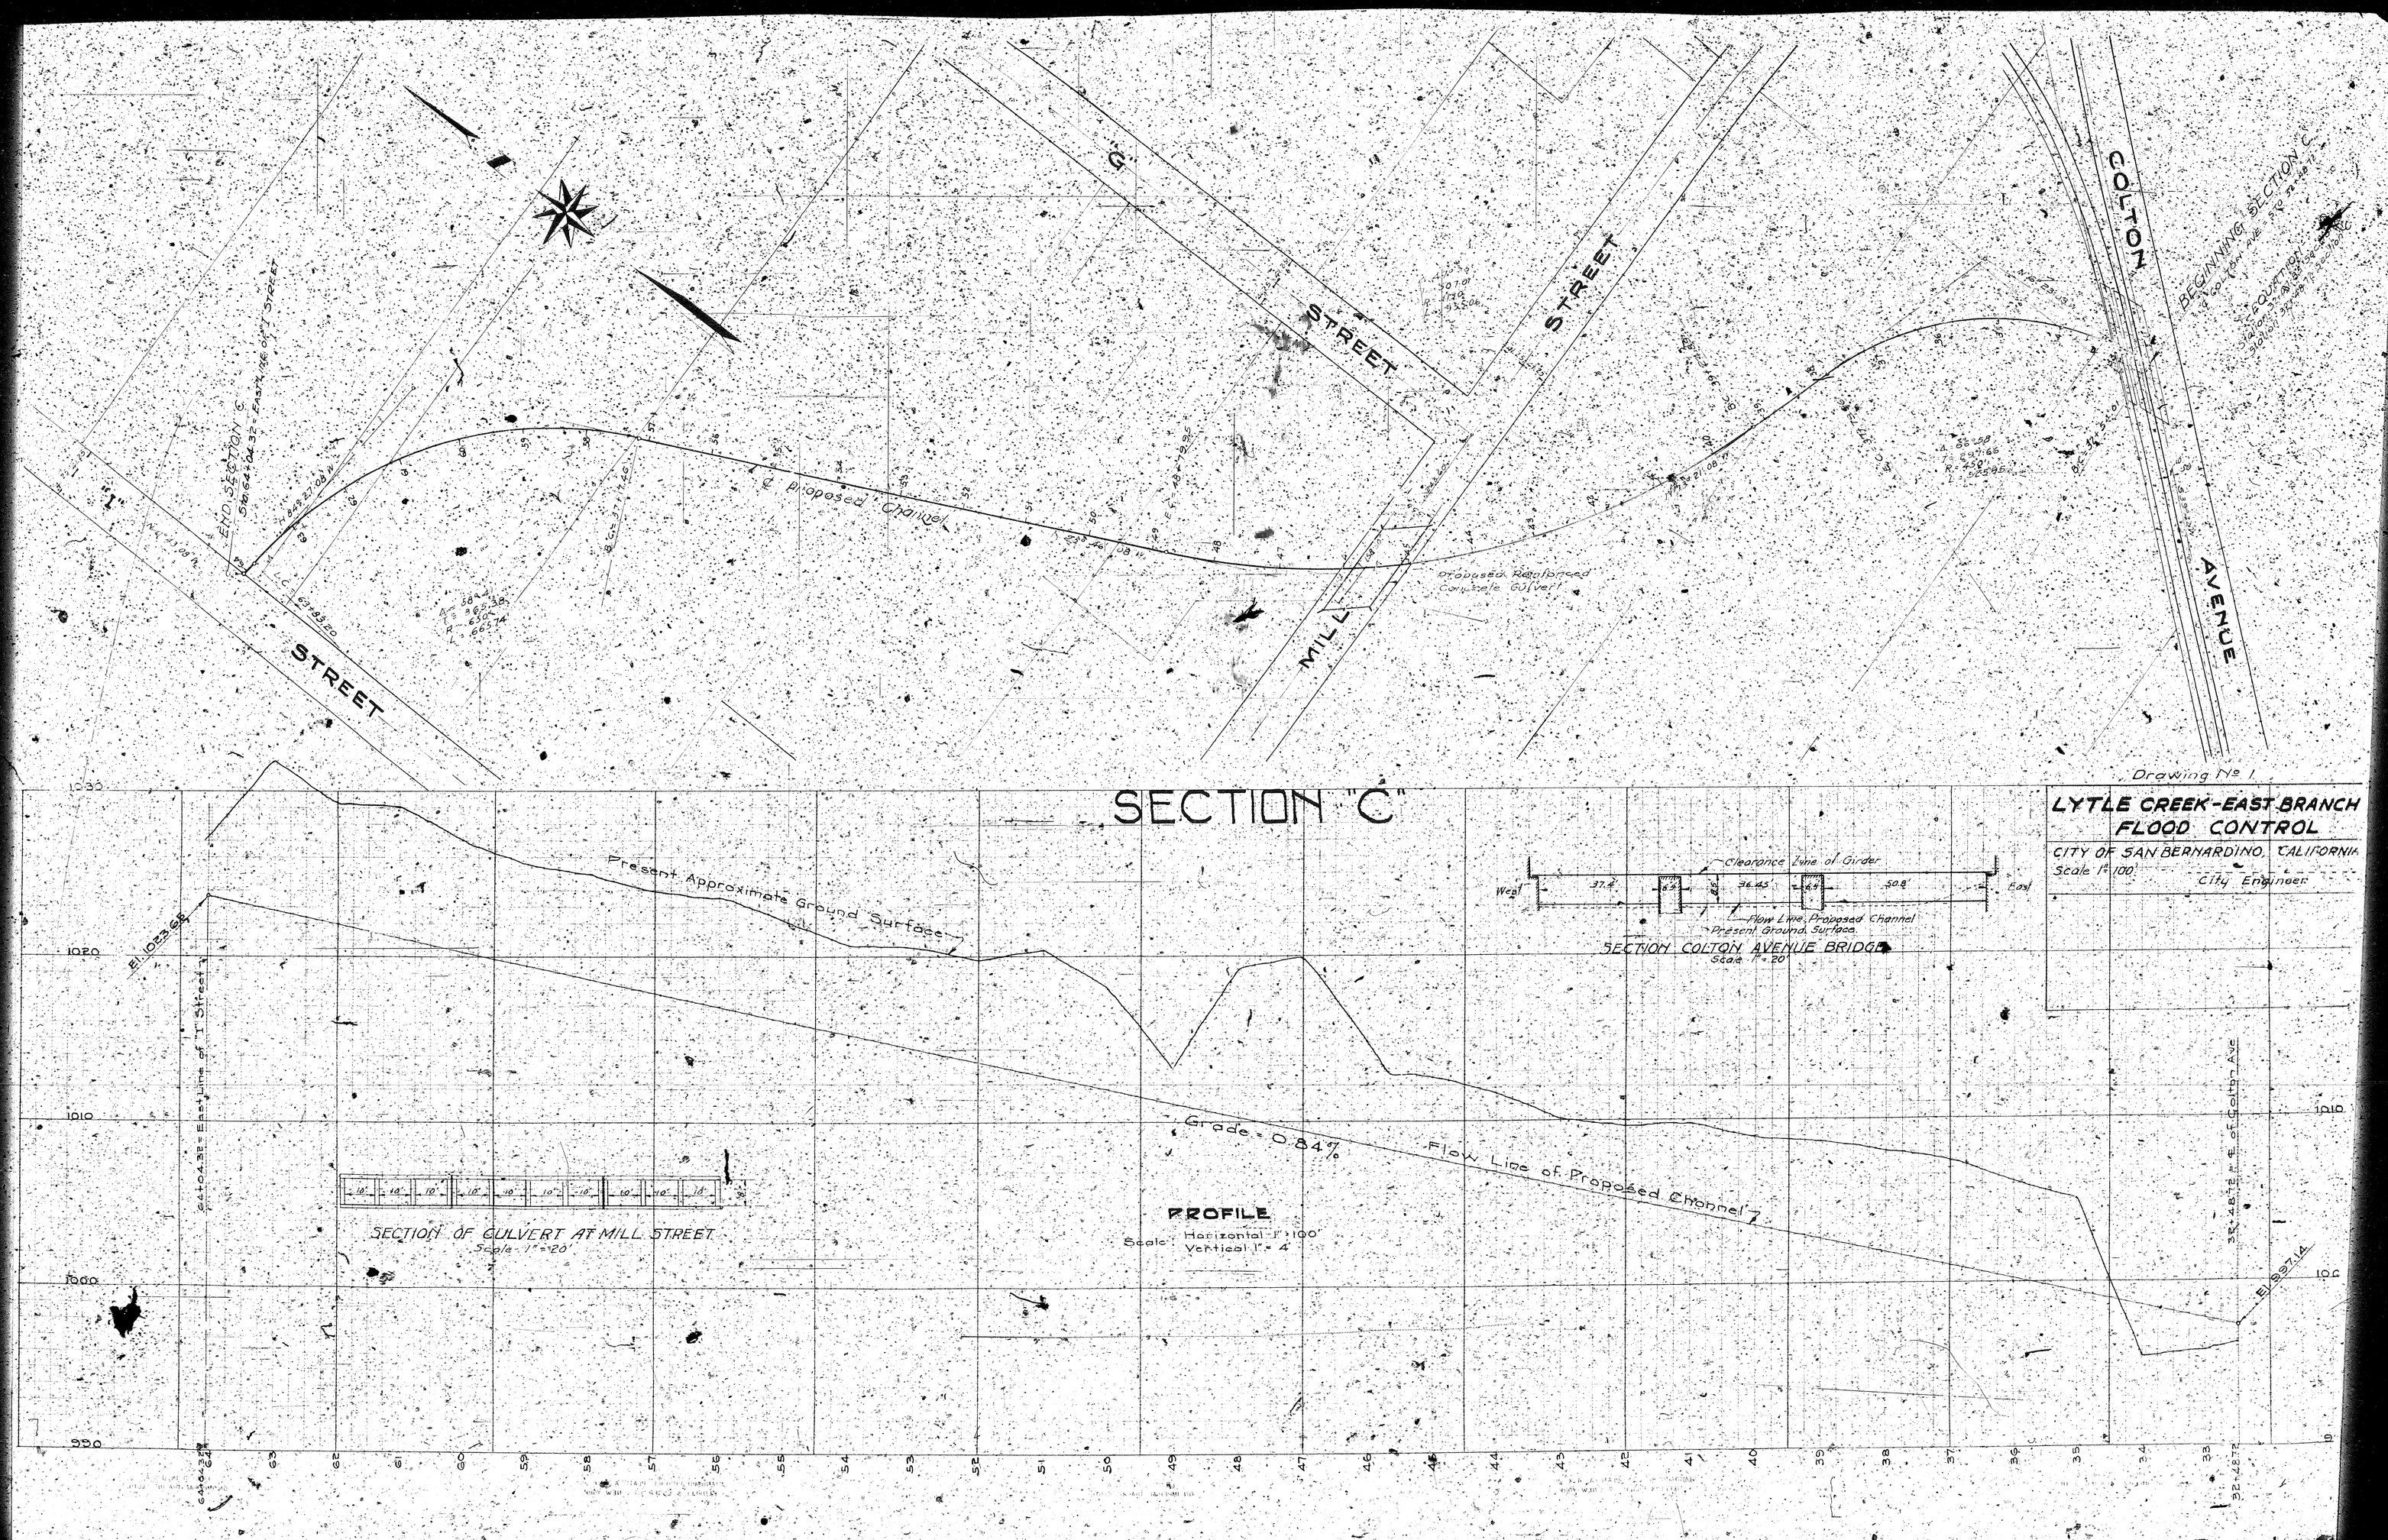

Drawing No. 1
LYTLE CREEK-EAST BRANCH
FLOOD CONTROL
CITY OF SAN BERNARDINO, CALIFORNIA
Scale 1" = 100'
City Engineer
SECTION "C"
STREET
MILL
STREET
COLTON
AVENUE
BEGINNING SECTION C
END SECTION C
℄ Proposed Channel
Proposed Reinforced Concrete Culvert
Present Approximate Ground Surface
Grade = 0.84%
Flow Line of Proposed Channel
SECTION COLTON AVENUE BRIDGE
Scale 1" = 20'
Clearance Line of Girder
Flow Line Proposed Channel
Present Ground Surface
SECTION OF CULVERT AT MILL STREET
Scale 1" = 20'
PROFILE
Scale: Horizontal 1" = 100'
Vertical 1" = 4'
El. 1023.66
El. 997.14