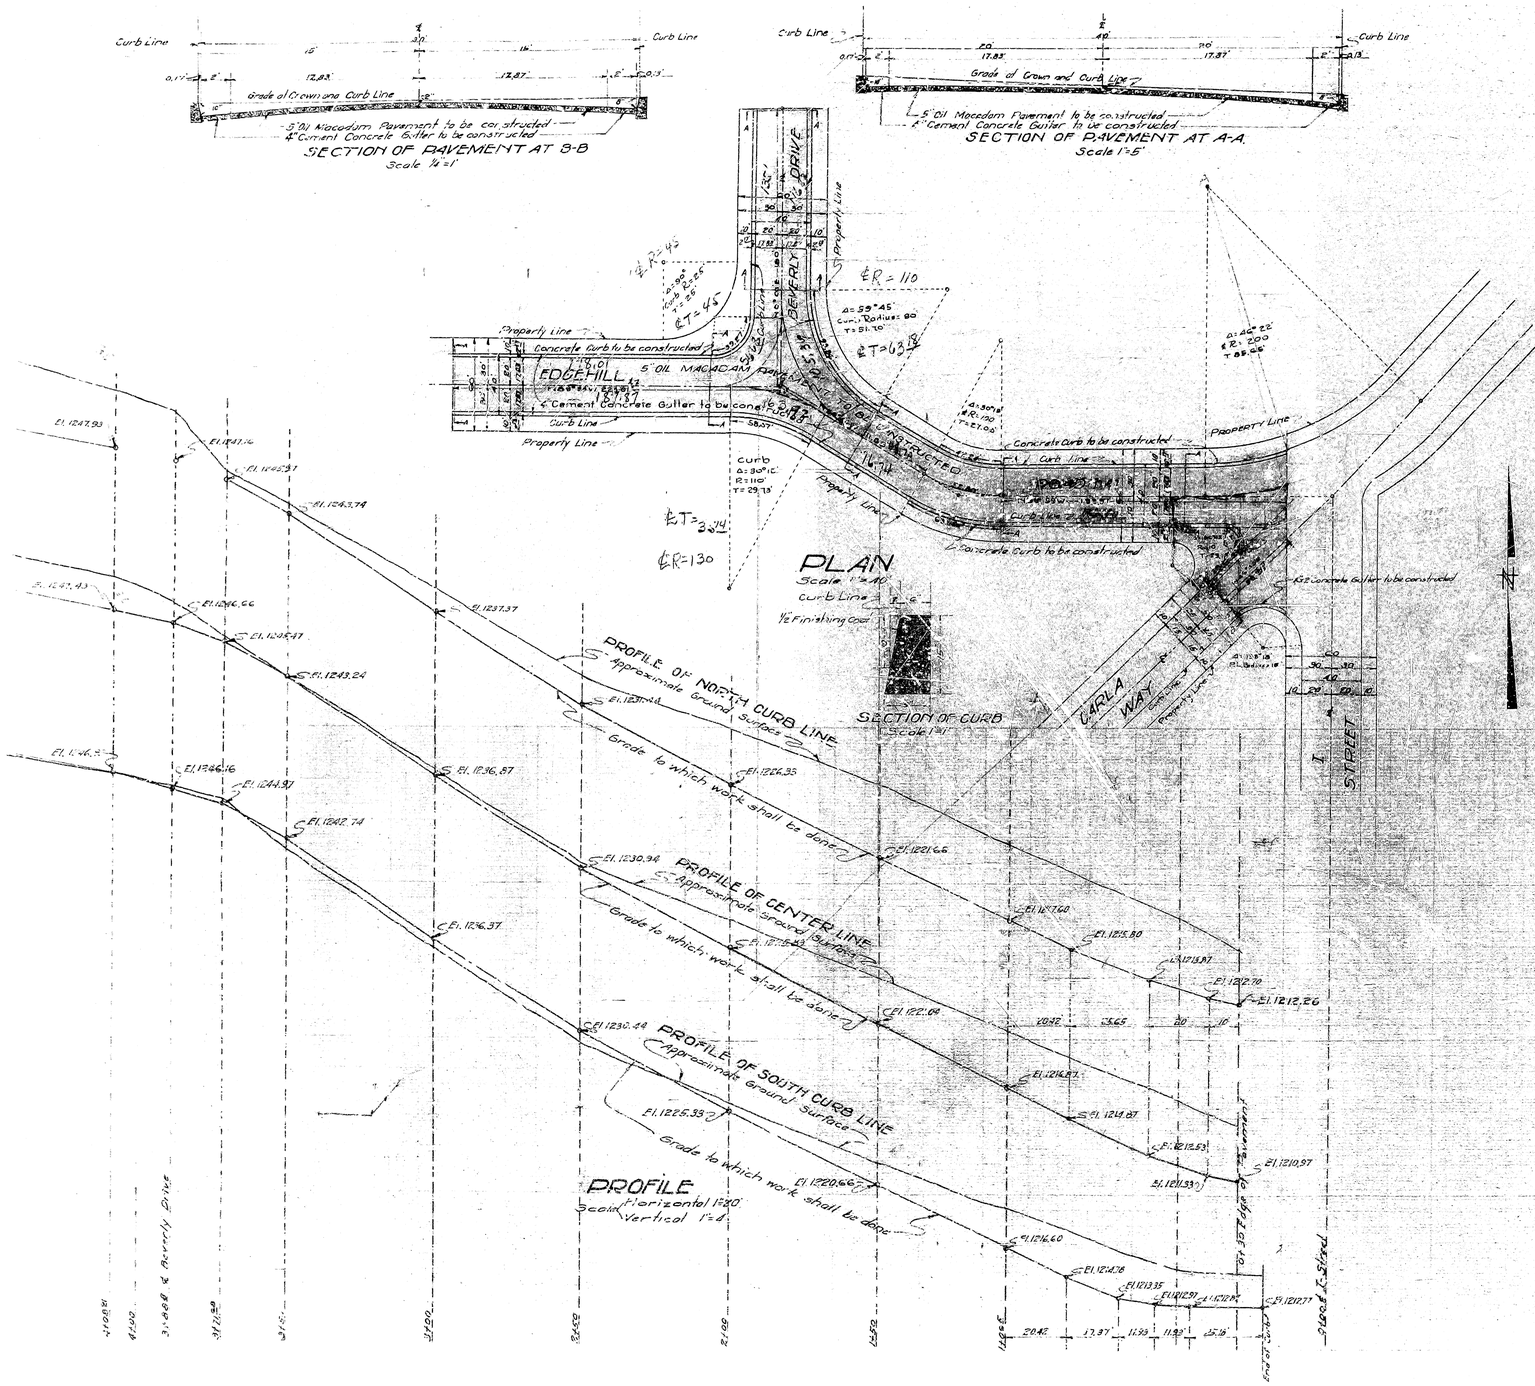

PART No 2

PLAN No 1019

FOR THE IMPROVEMENT OF

EDGEHILL ROAD

BETWEEN

"I" STREET AND A POINT 193.01 FT. WEST OF BEVERLY DRIVE

BEVERLY DRIVE

BETWEEN

EDGEHILL ROAD AND A POINT 1,500 FT. NORTH OF EDGEHILL ROAD

IN THE

CITY OF SAN BERNARDINO CALIFORNIA

Sept 1929.

A. H. Lowe
City Engineer

APPROVED
SEPT 25 1929
A. H. Lowe
City Engineer

LEGEND

" or in. means inch or inches
' or ft. means foot or feet
El means Elevation
℄ means Center Line
No means Number
5" Oil Macadam Pavement to be constructed shown on Plan thus ____ in Section thus
4" Cement Concrete Gutter to be constructed shown on Plan thus ____ in Section thus
Concrete Curb to be constructed shown on Plan thus ____ in Section thus

GRADE RESOLUTION

Grade of Edgehill Road established Sept. 16, 1929 Resolution No 106
Grade of Beverly Drive established Sept. 16, 1929 Resolution No 107

TITLE TO STREETS

Title to Edgehill Road and Beverly Drive by the City of San Bernardino is by dedication by the Hoakinson Subdivision No 2, Recorded in Book 33 of Maps Page 81 Records of San Bernardino County, California.

PROFILE LEGEND

Black Line shows Approximate Ground Surface
Red Line shows Grade to which work shall be done

Note:- All elevations shown in Red ink are initial and are above a plane which is 1000.00 ft. below the City Bench Mark as established by Ordinance No 383 of the City of San Bernardino, Calif.

Note:- 3/4" Expansion Joints to be placed at intervals not to exceed 60 ft. in all cement Concrete Curbs and Gutter.

Plan adopted September 30, 1929

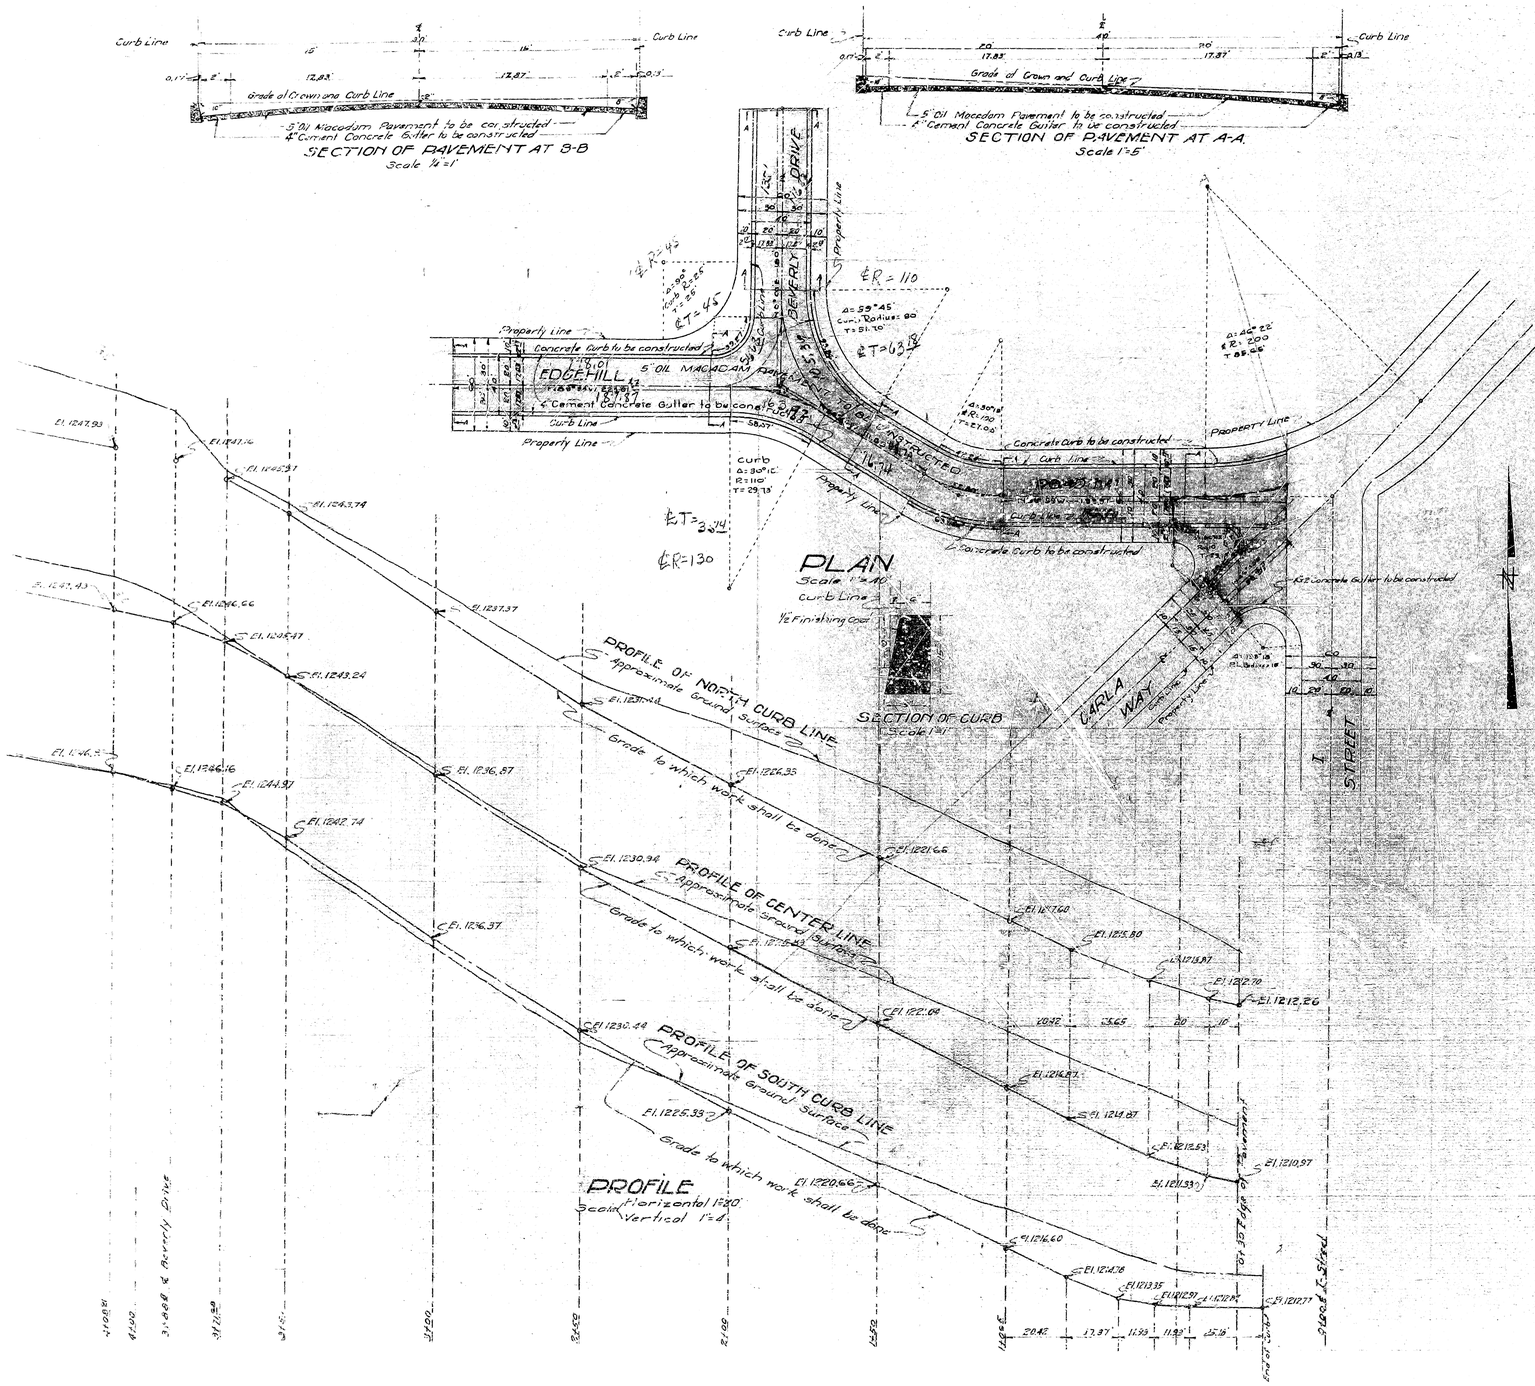

PART No 2

PLAN No 1019

FOR THE IMPROVEMENT OF

EDGEHILL ROAD

BETWEEN

"I" STREET AND A POINT 193.01 FT. WEST OF BEVERLY DRIVE

BEVERLY DRIVE

BETWEEN

EDGEHILL ROAD AND A POINT 1,500 FT. NORTH OF EDGEHILL ROAD

IN THE

CITY OF SAN BERNARDINO CALIFORNIA

Sept 1929.

A. H. Lowe
City Engineer

APPROVED
SEPT 25 1929
A. H. Lowe
City Engineer

LEGEND

" or in. means inch or inches
' or ft. means foot or feet
El means Elevation
℄ means Center Line
No means Number
5" Oil Macadam Pavement to be constructed shown on Plan thus ____ in Section thus
4" Cement Concrete Gutter to be constructed shown on Plan thus ____ in Section thus
Concrete Curb to be constructed shown on Plan thus ____ in Section thus

GRADE RESOLUTION

Grade of Edgehill Road established Sept. 16, 1929 Resolution No 106
Grade of Beverly Drive established Sept. 16, 1929 Resolution No 107

TITLE TO STREETS

Title to Edgehill Road and Beverly Drive by the City of San Bernardino is by dedication by the Hoakinson Subdivision No 2, Recorded in Book 33 of Maps Page 81 Records of San Bernardino County, California.

PROFILE LEGEND

Black Line shows Approximate Ground Surface
Red Line shows Grade to which work shall be done

Note:- All elevations shown in Red ink are initial and are above a plane which is 1000.00 ft. below the City Bench Mark as established by Ordinance No 383 of the City of San Bernardino, Calif.

Note:- 3/4" Expansion Joints to be placed at intervals not to exceed 60 ft. in all cement Concrete Curbs and Gutter.

Plan adopted September 30, 1929