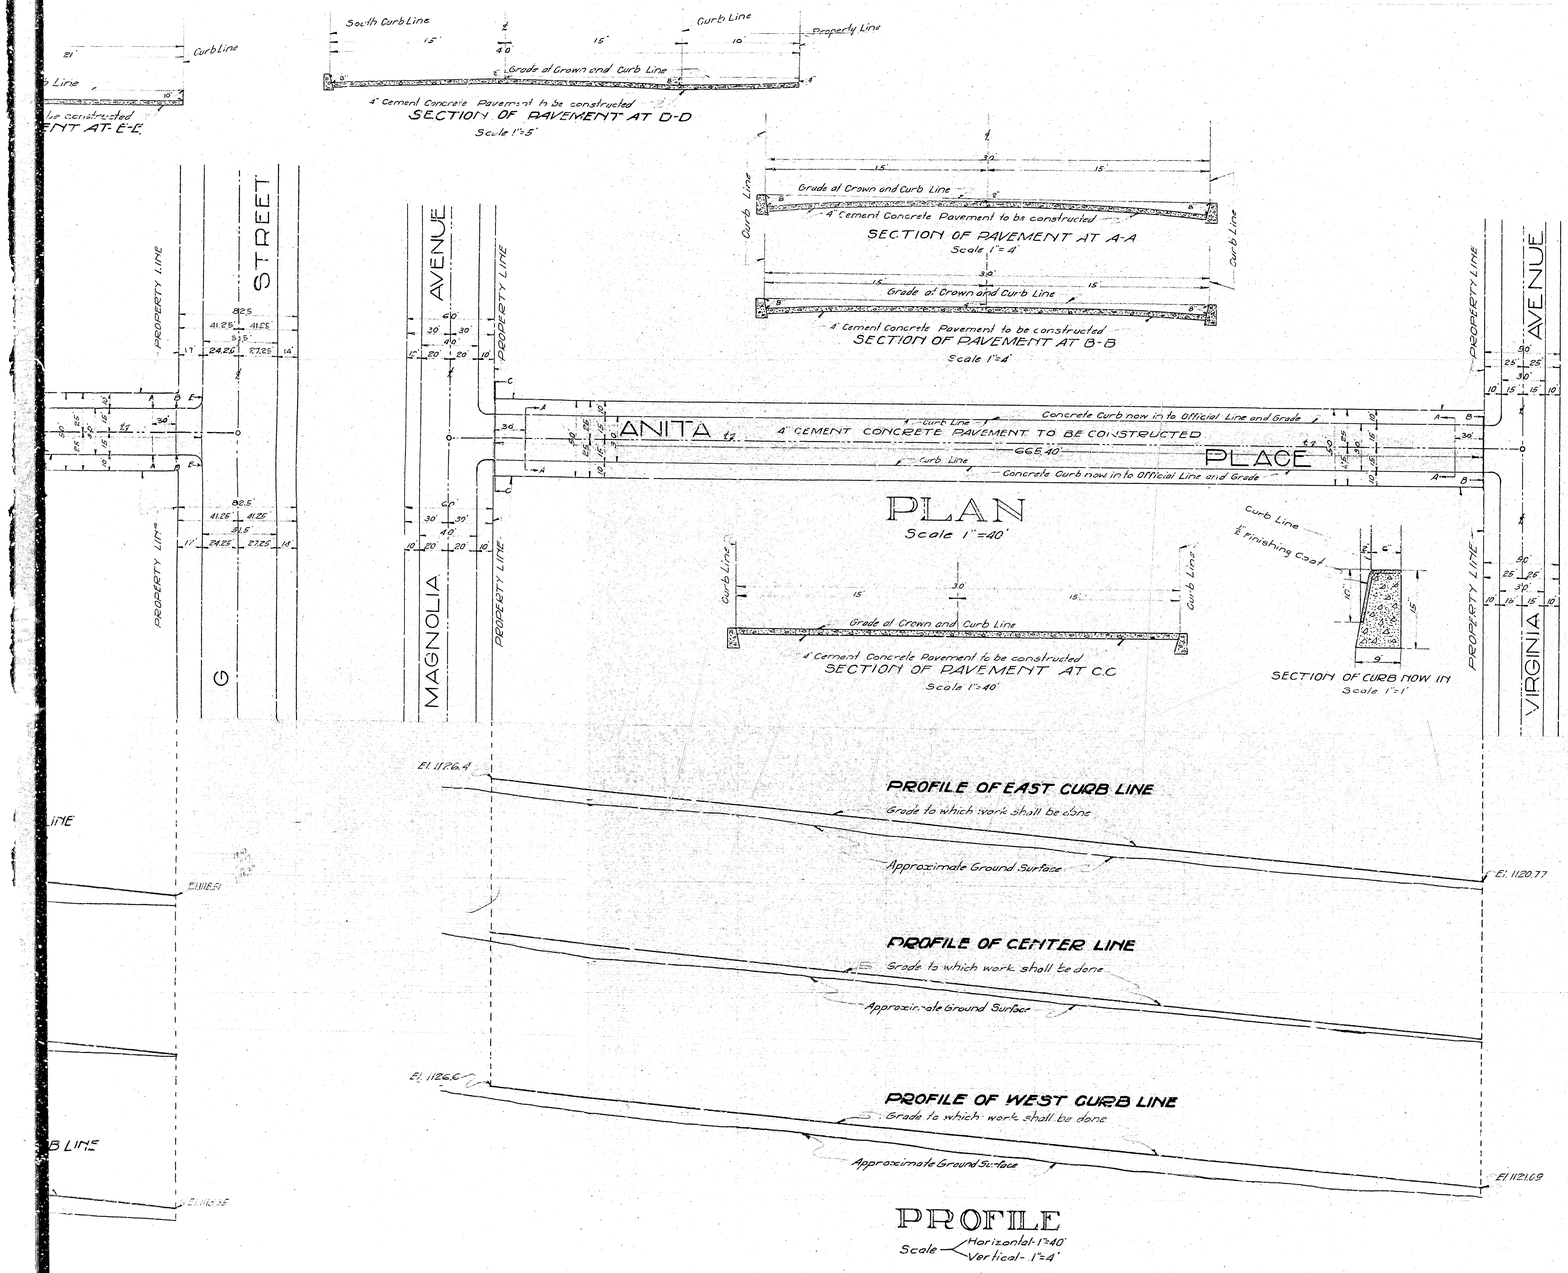

PLAN Nº 1023

FOR THE IMPROVEMENT OF

VIRGINIA AVENUE

BETWEEN

G STREET AND ANITA PLACE

ANITA PLACE

BETWEEN

VIRGINIA AVENUE AND MAGNOLIA AVENUE

IN THE

CITY OF SAN BERNARDINO CALIFIORNIA

Sept 1929

A.H. Lowe
City Engineer

OCT. 7, 1929
A.H. Lowe

LEGEND

"or in." means inch or inches
"or ft." means foot or feet
℄ mean Center Line
El. means Elevation
No means Number
4" Cement Concrete Pavement to be constructed shown on Plan thus
4" Cement Concrete Pavement to be constructed shown in Section thus

TITLE TO STREET

Title to Anita Place and Virginia Avenue by the City of San Bernardino is by Dedication by the Virginia Square Subdivision as Recorded in Book 29 of Maps Page 64 Records of San Bernardino County, California.

GRADE ORDINANCE

Grade of Anita Place established 7/13-1926 Ordinance No 1321 City of San Bernardin California
Grade of Virginia Avenue established 7/13-1926 Ordinance No 1322

PROFILE LEGEND

Black Line shows Approximate Ground Surface
Red Line shows Grade to which work shall be done

Note: All elevations shown in Red ink are in feet and are above a plane which is 1046.28 feet below the City Bench Mark as established by Ordinance No 303 of the City of San Bernardino, Calif.

Note: ¾" expansion joints to be placed at intervals not to exceed 60 feet.

Plan adopted Oct. 21. 1929.