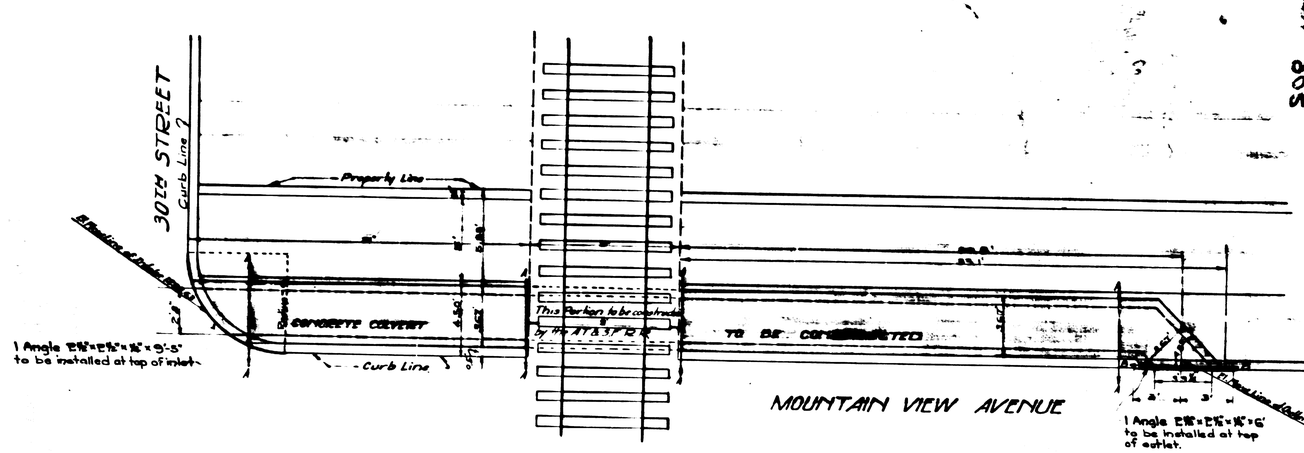

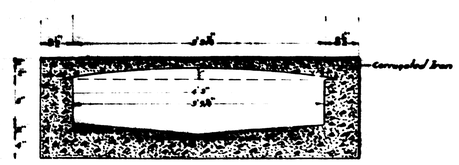

SECTION OF CULVERT AT B-B OUTLET
Scale 1"=1'

SHEET NO. 3

PLAN NO. 1029

for

CONCRETE CULVERT

UNDER A.T.&S.F. RAILWAY TRACKS

Oct. 1929

A.H. Lowe
City Engineer

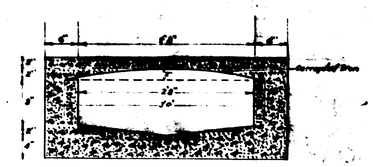

SECTION OF CULVERT AT A-A
Scale 1"=1'

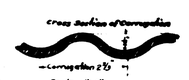

Scale 1½"=1'
CORRUGATED IRON TO BE 8 GAUGE

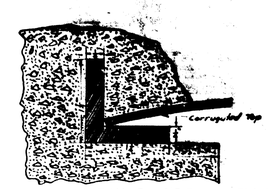

CROSS SECTION OF ANGLE IRON IN PLACE
Scale - Actual Size