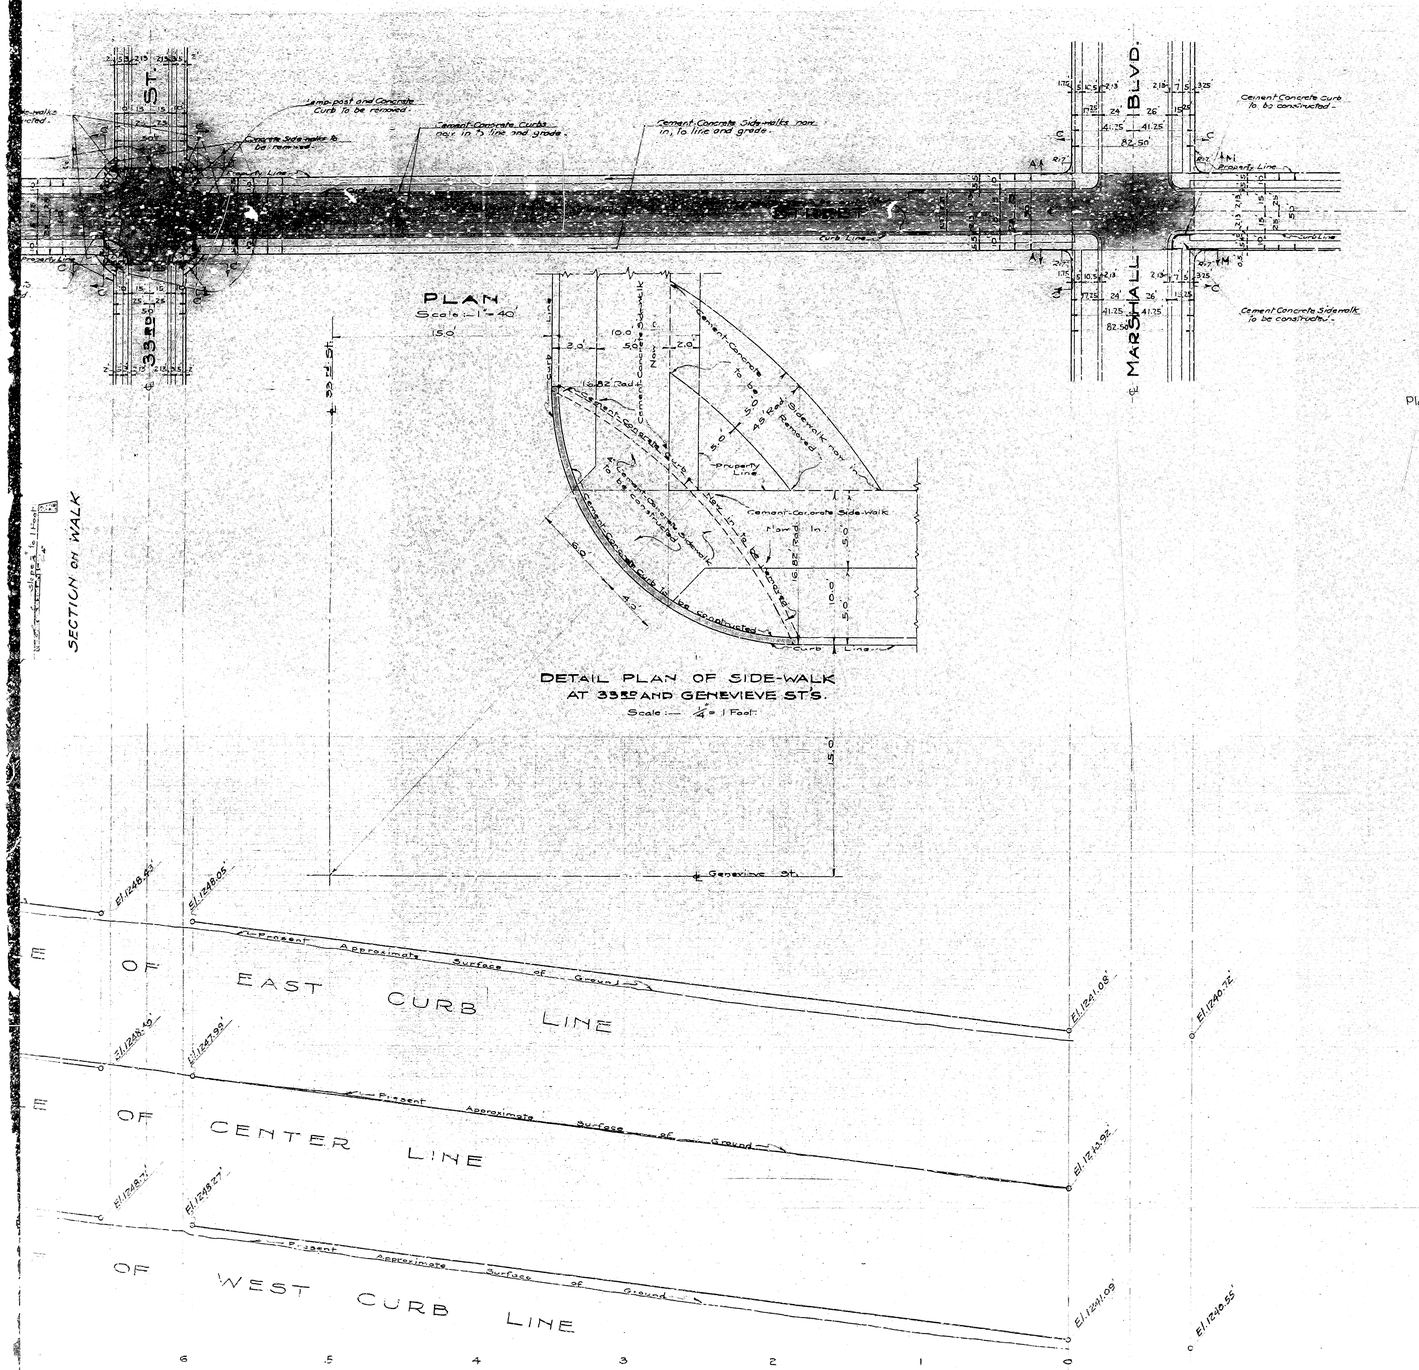

FILED
SEPT. 30, 1930
A. H. Lowe
City Engineer

Plan adopted Sept. 30, 1930.

SHEET No. 2

PLAN No. 1058
FOR THE IMPROVEMENT OF MOUNTAIN VIEW AVENUE AND GENEVIEVE STREET
BETWEEN MARSHALL BOULEVARD AND 34TH. STREET

CITY OF SAN BERNARDINO
CALIFORNIA

SEPT. 1930

A. H. LOWE
CITY ENGINEER

LEGEND

" or in. means inch or inches.
' or ft. means foot or feet.
El. means Elevation.
℄ means Center Line.
No. means Number.
St. means Street. Blvd. means Boulevard.
Ave. means Avenue.
4" Asphaltic-Concrete Pavement to be constructed, shown thus on Plan, shown thus in Section,
2'0" x 4" Cement Concrete Gutter to be constructed, shown thus on Plan, shown thus in Section,
5'0" x 4" Cement Concrete Sidewalk to be constructed, shown thus on Plan, shown thus in Section,
Cement Concrete Curb to be constructed, shown thus on Plan, shown thus in Section,

GRADE ORDINANCE

Grade of Mountain View Avenue
Established by Ordinance No. 1049 and 1283
Grade of Genevieve Street
Established by Ordinance No. 1290.

TITLE TO STREETS

Mountain View Ave. — Dedicated by Map of Arrowhead Tract — Recorded, Book 11 of Maps, Pg. 37.
also, — by Map of Arrowhead Park Unit No. 3 — Recorded, Book 28 of Maps, Pg. 21-22.

Genevieve Street — Dedicated by Map of Arrowhead Park Unit No. 3 — Recorded, Book 28 of Maps, Pg. 21-22.

DATUM

All Elevations shown in Red Ink are in feet and are above a plane which is 1045.26 Feet below the City Bench Mark as Established by Ordinance No. 383 of the City of San Bernardino, California.

EXPANSION

3/4" Expansion Joints shall be placed at intervals not to exceed 50 feet in all cement concrete sidewalks, curbs and gutters to be constructed.

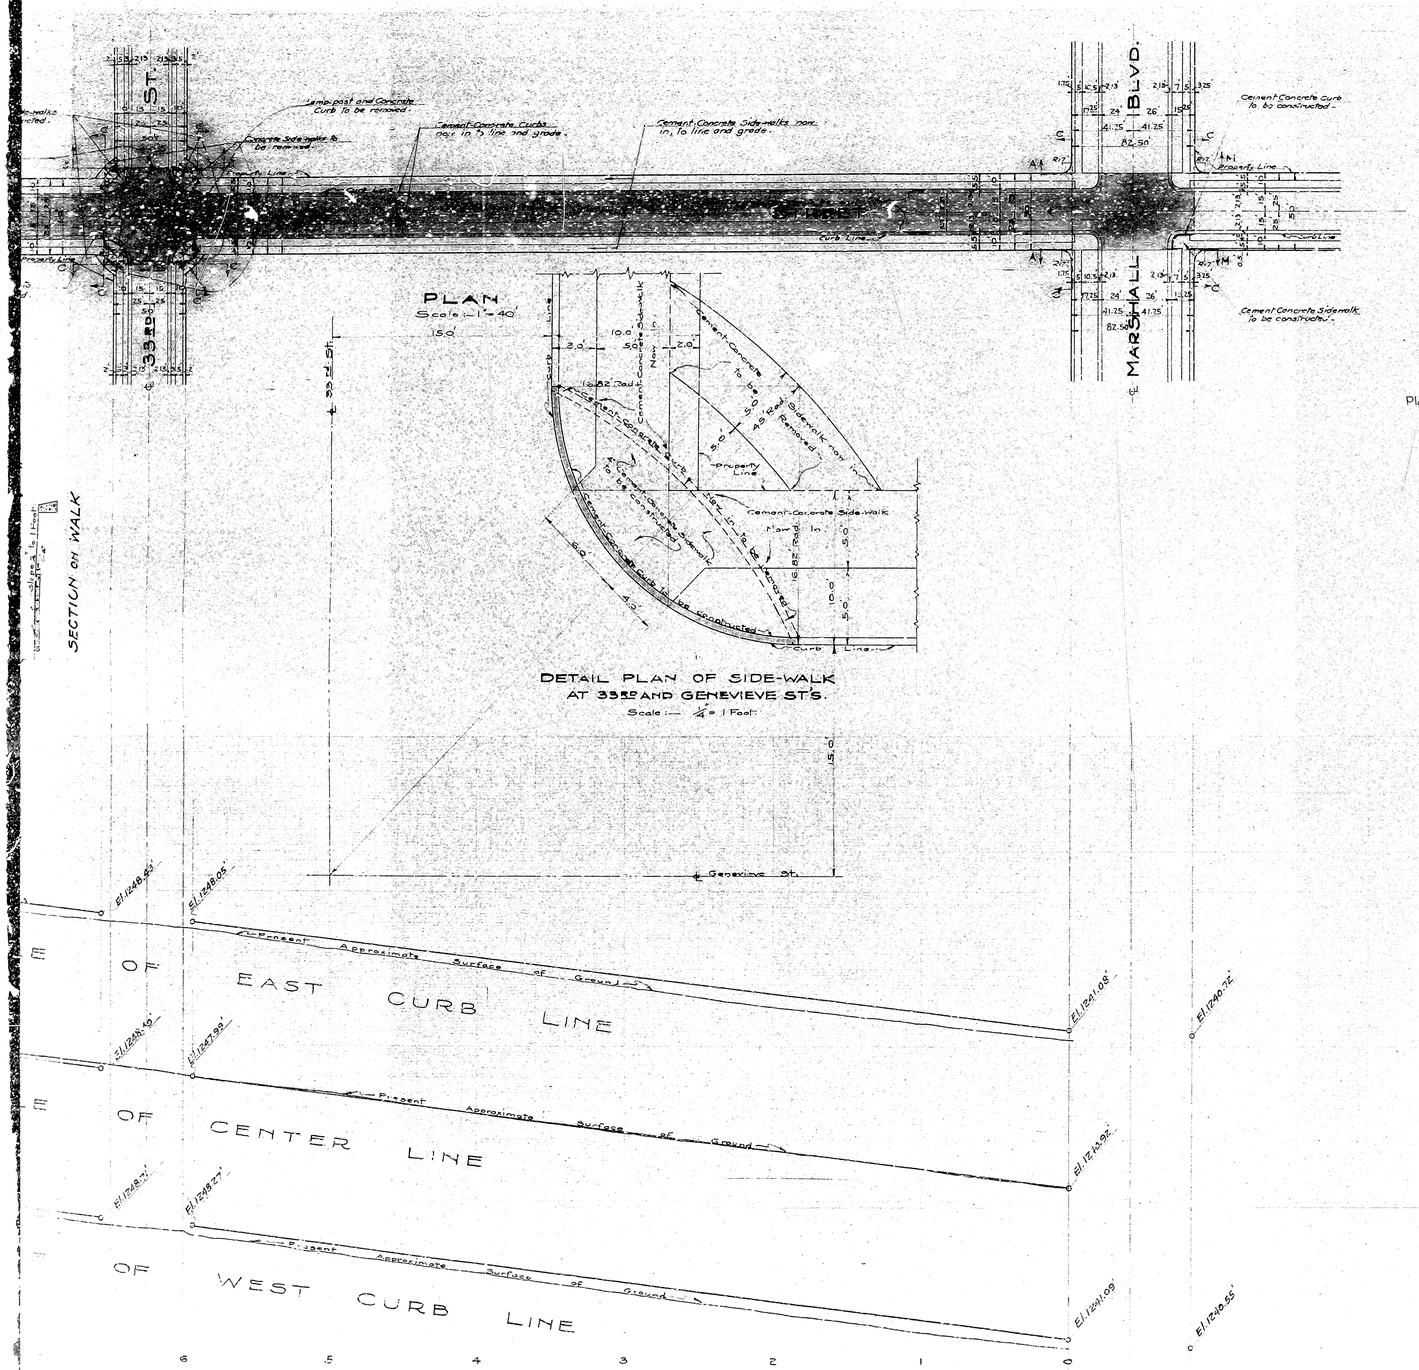

FILED
SEPT. 30, 1930
A. H. Lowe
City Engineer

Plan adopted Sept. 30, 1930.

SHEET No. 2

PLAN No. 1058
FOR THE IMPROVEMENT OF MOUNTAIN VIEW AVENUE AND GENEVIEVE STREET
BETWEEN MARSHALL BOULEVARD AND 34TH. STREET

CITY OF SAN BERNARDINO
CALIFORNIA

SEPT. 1930

A. H. LOWE
CITY ENGINEER

LEGEND

" or in. means inch or inches.
' or ft. means foot or feet.
El. means Elevation.
℄ means Center Line.
No. means Number.
St. means Street. Blvd. means Boulevard.
Ave. means Avenue.
4" Asphaltic-Concrete Pavement to be constructed, shown thus on Plan, shown thus in Section,
2'0" x 4" Cement Concrete Gutter to be constructed, shown thus on Plan, shown thus in Section,
5'0" x 4" Cement Concrete Sidewalk to be constructed, shown thus on Plan, shown thus in Section,
Cement Concrete Curb to be constructed, shown thus on Plan, shown thus in Section,

GRADE ORDINANCE

Grade of Mountain View Avenue
Established by Ordinance No. 1049 and 1283
Grade of Genevieve Street
Established by Ordinance No. 1290.

TITLE TO STREETS

Mountain View Ave. — Dedicated by Map of Arrowhead Tract — Recorded, Book 11 of Maps, Pg. 37.
also, — by Map of Arrowhead Park Unit No. 3 — Recorded, Book 28 of Maps, Pg. 21-22.

Genevieve Street — Dedicated by Map of Arrowhead Park Unit No. 3 — Recorded, Book 28 of Maps, Pg. 21-22.

DATUM

All Elevations shown in Red Ink are in feet and are above a plane which is 1045.26 Feet below the City Bench Mark as Established by Ordinance No. 383 of the City of San Bernardino, California.

EXPANSION

3/4" Expansion Joints shall be placed at intervals not to exceed 50 feet in all cement concrete sidewalks, curbs and gutters to be constructed.