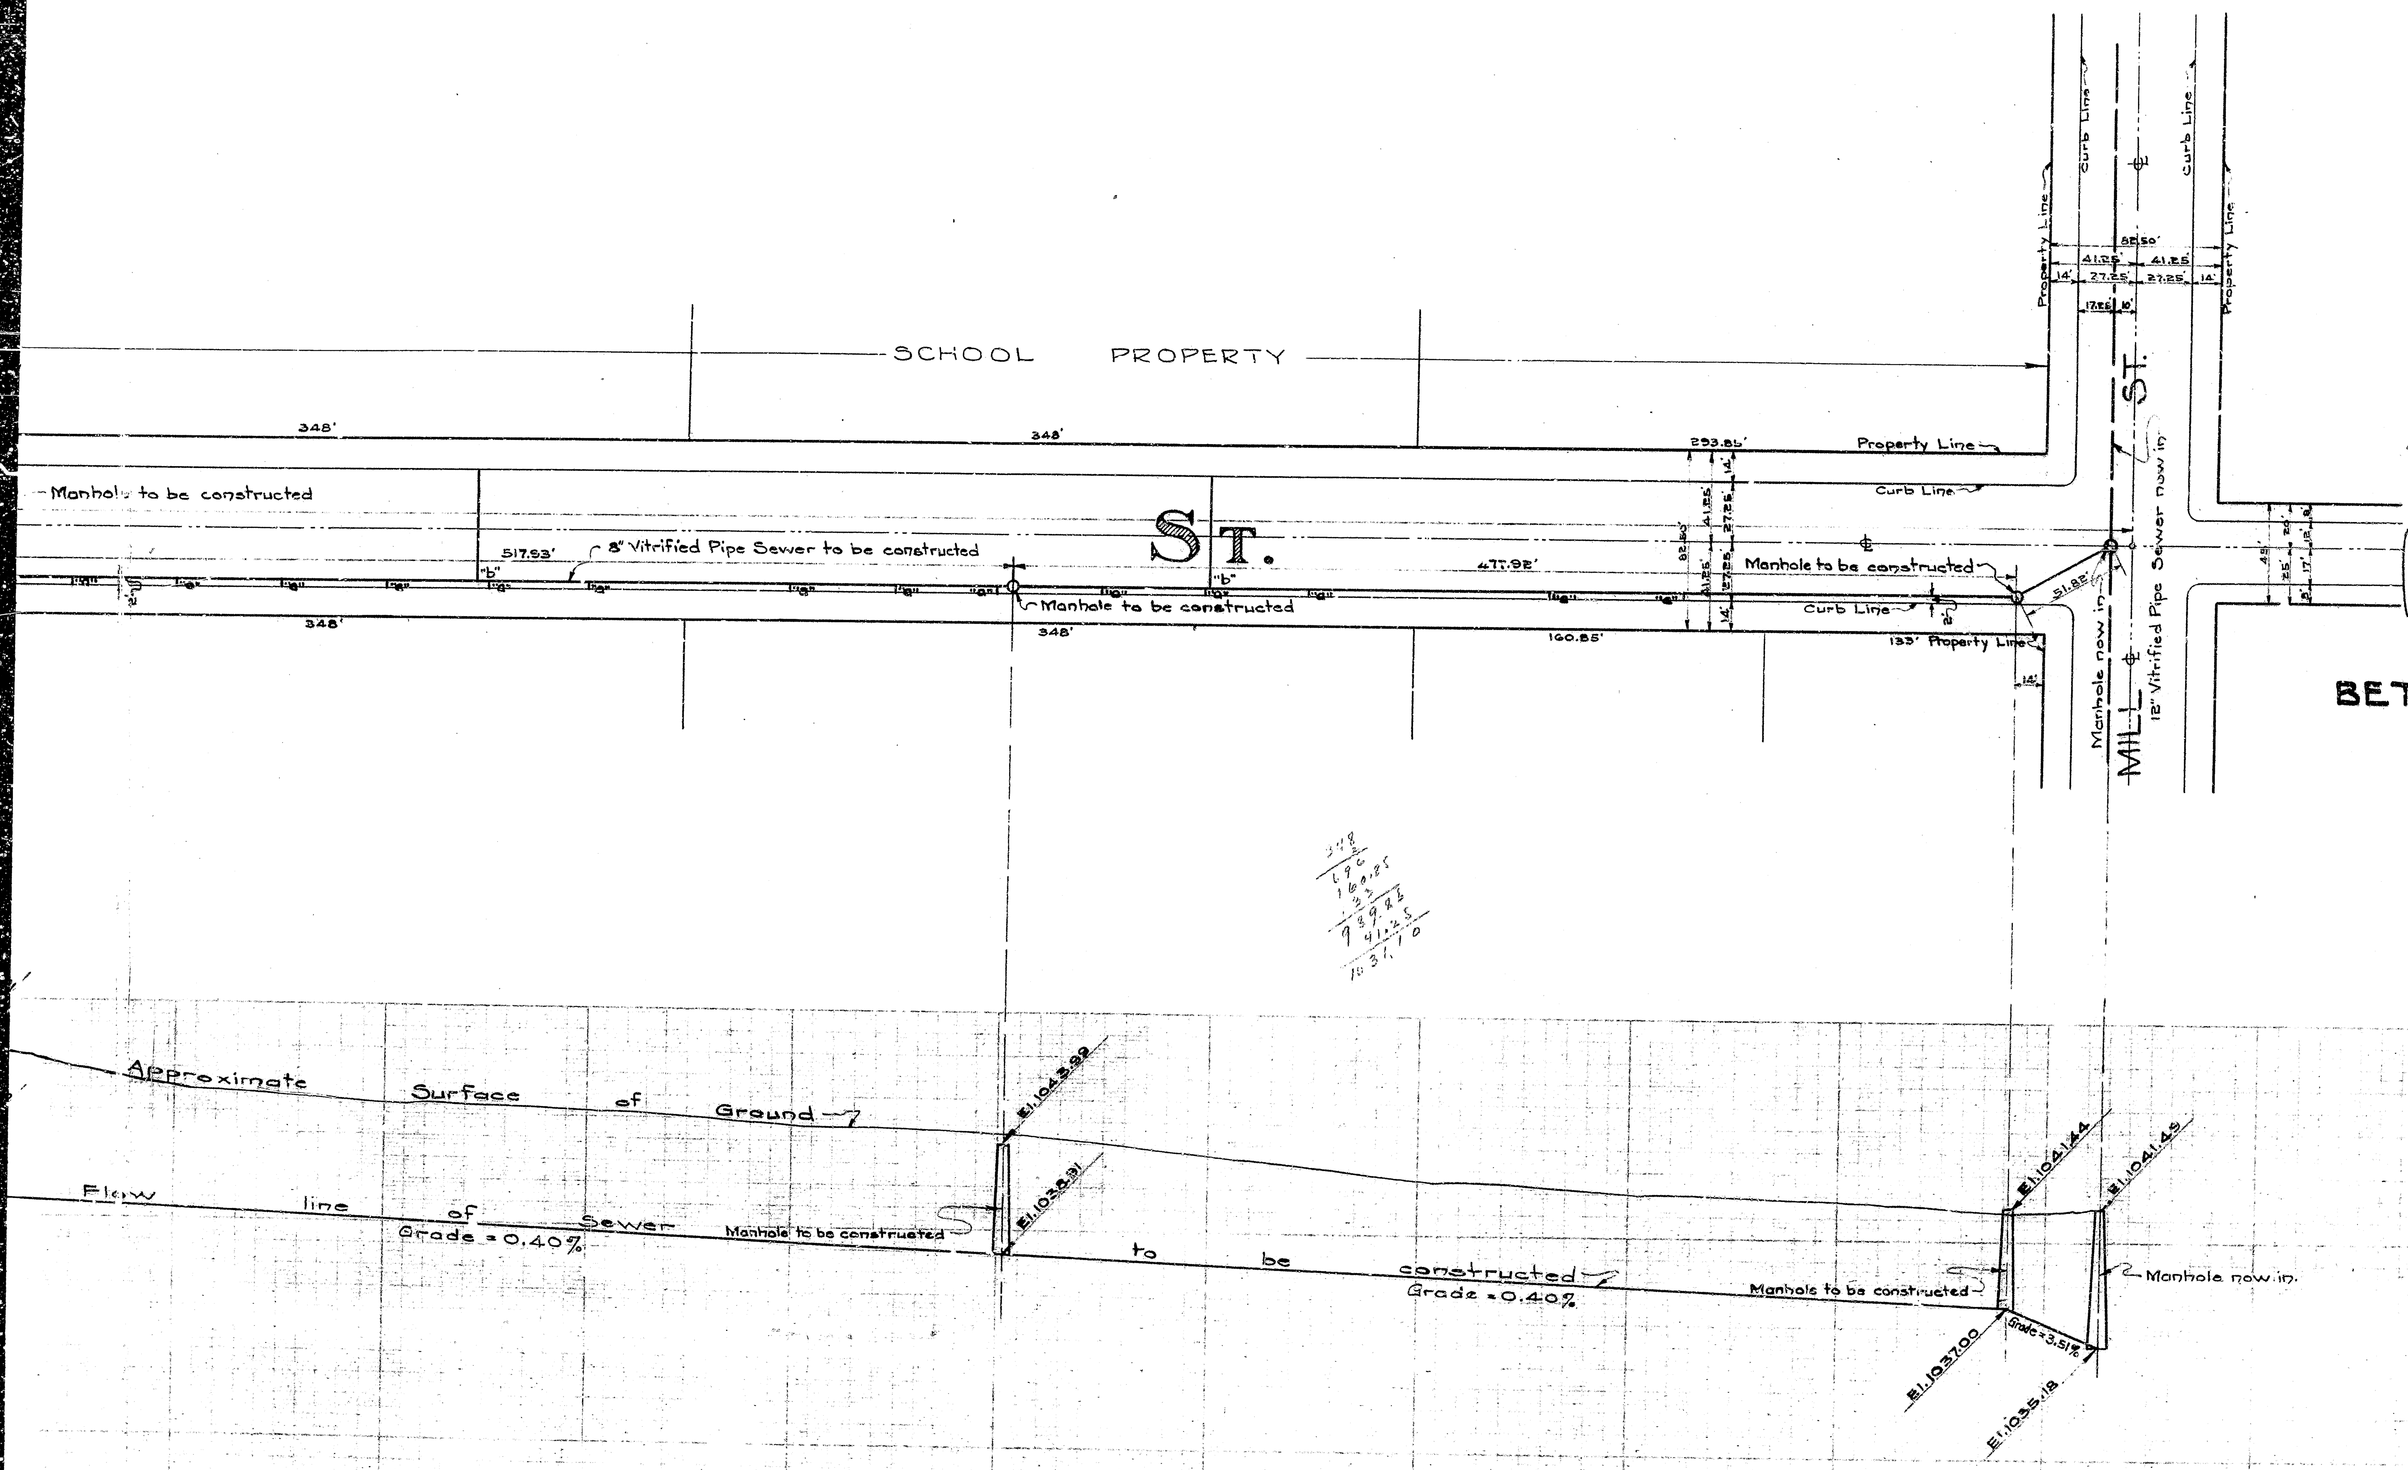

Not Constructed

FILED
NOV. 21 1931
A.H. Lowe
City Engineer

SHEET NO. 3

PLAN NO. 1072

FOR THE IMPROVEMENT OF

"K" STREET

BETWEEN RIALTO AVENUE AND MILL STREET

CITY OF SAN BERNARDINO, CALIFORNIA.

JULY 1931.

A.H. LOWE.
CITY ENGINEER.

LEGEND

" or in. means inch or inches.
' or ft. means foot or feet.
No. means number.
St. means Street.
Ave. means Avenue.
℄ means center line.
El. means elevation.
8" Vitrified Pipe Sewer to be constructed shown thus ———
8"x4" Wyes with 4" Vitrified Pipe Connecting Sewers to be constructed shown thus ———
8"x6" Wyes with 6" Vitrified Pipe Connecting Sewers to be constructed shown thus ———
4" Vitrified Saddles with 4" Vitrified Pipe Connecting Sewers to be constructed shown thus ———
Manholes to be constructed shown thus ———
Manholes now in shown thus ———
Vitrified Pipe Sewers now in shown thus ———

SEWER DETAIL

Lineal feet of 8" Vitrified Pipe Sewer to be constructed	1583.92
Lineal feet of 4" Vitrified Pipe Connecting Sewer to be constructed	371.75
Number of 8"x4" Wyes with Connecting Sewers to be constructed	27
Number of 8"x6" Wyes with Connecting Sewers to be constructed	2
Number of 4" Vitrified Saddles with Connecting Sewers to be constructed	4
Number of Manholes to be constructed	5
Lineal feet of 6" Vitrified Pipe Connecting Sewers to be constructed	105.00

Plan adopted Nov. 16, 1931.

TE-

All elevations shown in Red ink are in and are above a plane which is 1045.28 below the City Bench Mark as established by ance No. 383, City of San Bernardino, California.

NOTE-

All connecting sewers shall be constructed from the main sewer to the property line and shall be at right angles to the main sewer. All connecting sewers shall be laid on an upward grade of 2 percent from the main sewer.

STREET GRADES

Grade of "K" Street established by Ordinance No. 603 and 1163. Grade of Mill Street established by Ordinance No. 739 and Resolution No. 78. City of San Bernardino, Calif.

STREET TITLE

Title of "K" Street and Mill Street to City of San Bernardino is by dedication of the Rancho San Bernardino as recorded in Book 7 of Maps, at page 2, records of the County Recorder of San Bernardino County.