# PLAN No 1075

FOR THE IMPROVEMENT OF

## LA JUNTA STREET

BETWEEN

Base Line Street and a point 964.19' No

City of San Bernardino, California.

November 1931

A.H. Lowe,
City Engineer.

NOV. 16, 1931
A.H. Lowe

PLAN ADOPTED DECEMBER 7, 1931.

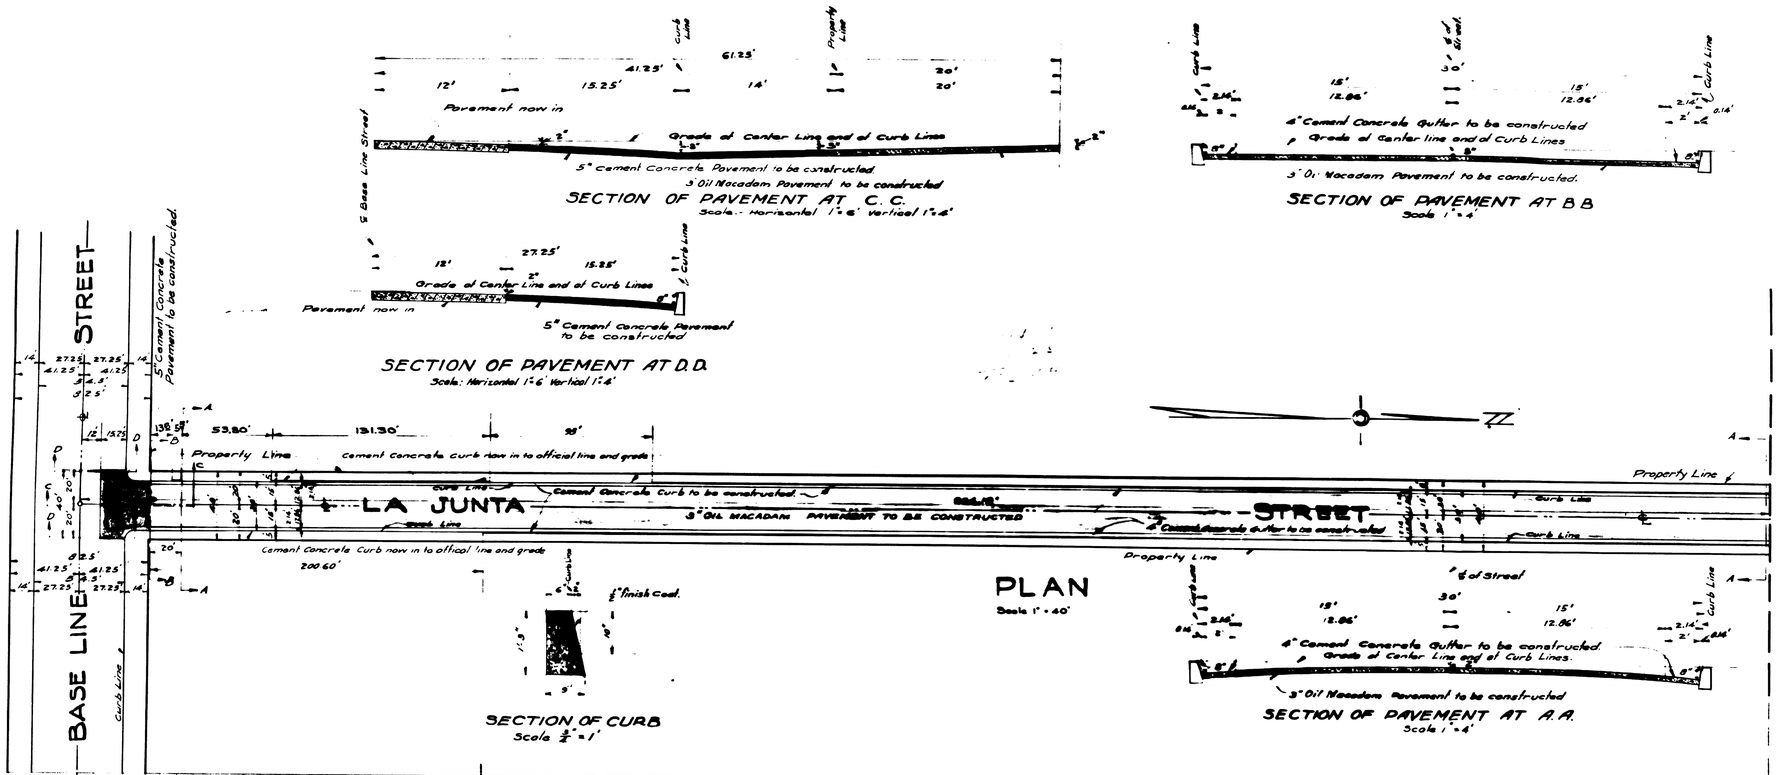


### TITLE TO STREETS

Title of City of San Bernardino to La Junta Street w given by deeds recorded in Book 244 Official Reco page 198 and in

### GRADES

Grade of La Junta Street was established by resolut and by Resolution No. 196. Grade of Base Line Street by Re

### LEGEND

" or in means inch or inches.
' or ft. means foot or feet.
℄ means center line.
El. means elevation.
No means Number.
Cement Concrete Curb to be constructed shown thus in section
4" Cement Concrete Gutter to be constructed shown thus in section
Pavement now in shown thus in section
5" Cement Concrete Pavement to be constructed shown thus
shown thus
3" Oil Macadam Pavement to be constructed shown thus in plan

Note A 1/2" Expansion Joint shall be constructed at intervals of Approximately 50 feet thru all Cement Concrete Curb and Gutter ordered constructed on this plan.

Note: All elevations shown in Red figures are in feet and are above a plane which is 1045.28 feet below the City Bench Mark established by ordinance No 383 of the City of San Bernardino, California.

— PROFILE LEGEND —

Approximate Present Surface of ground shown by Black Lines thus
Grade to which work shall be done shown by Red Line thus
Scale:- Horizontal 1"=40' Vertical 1"=4'