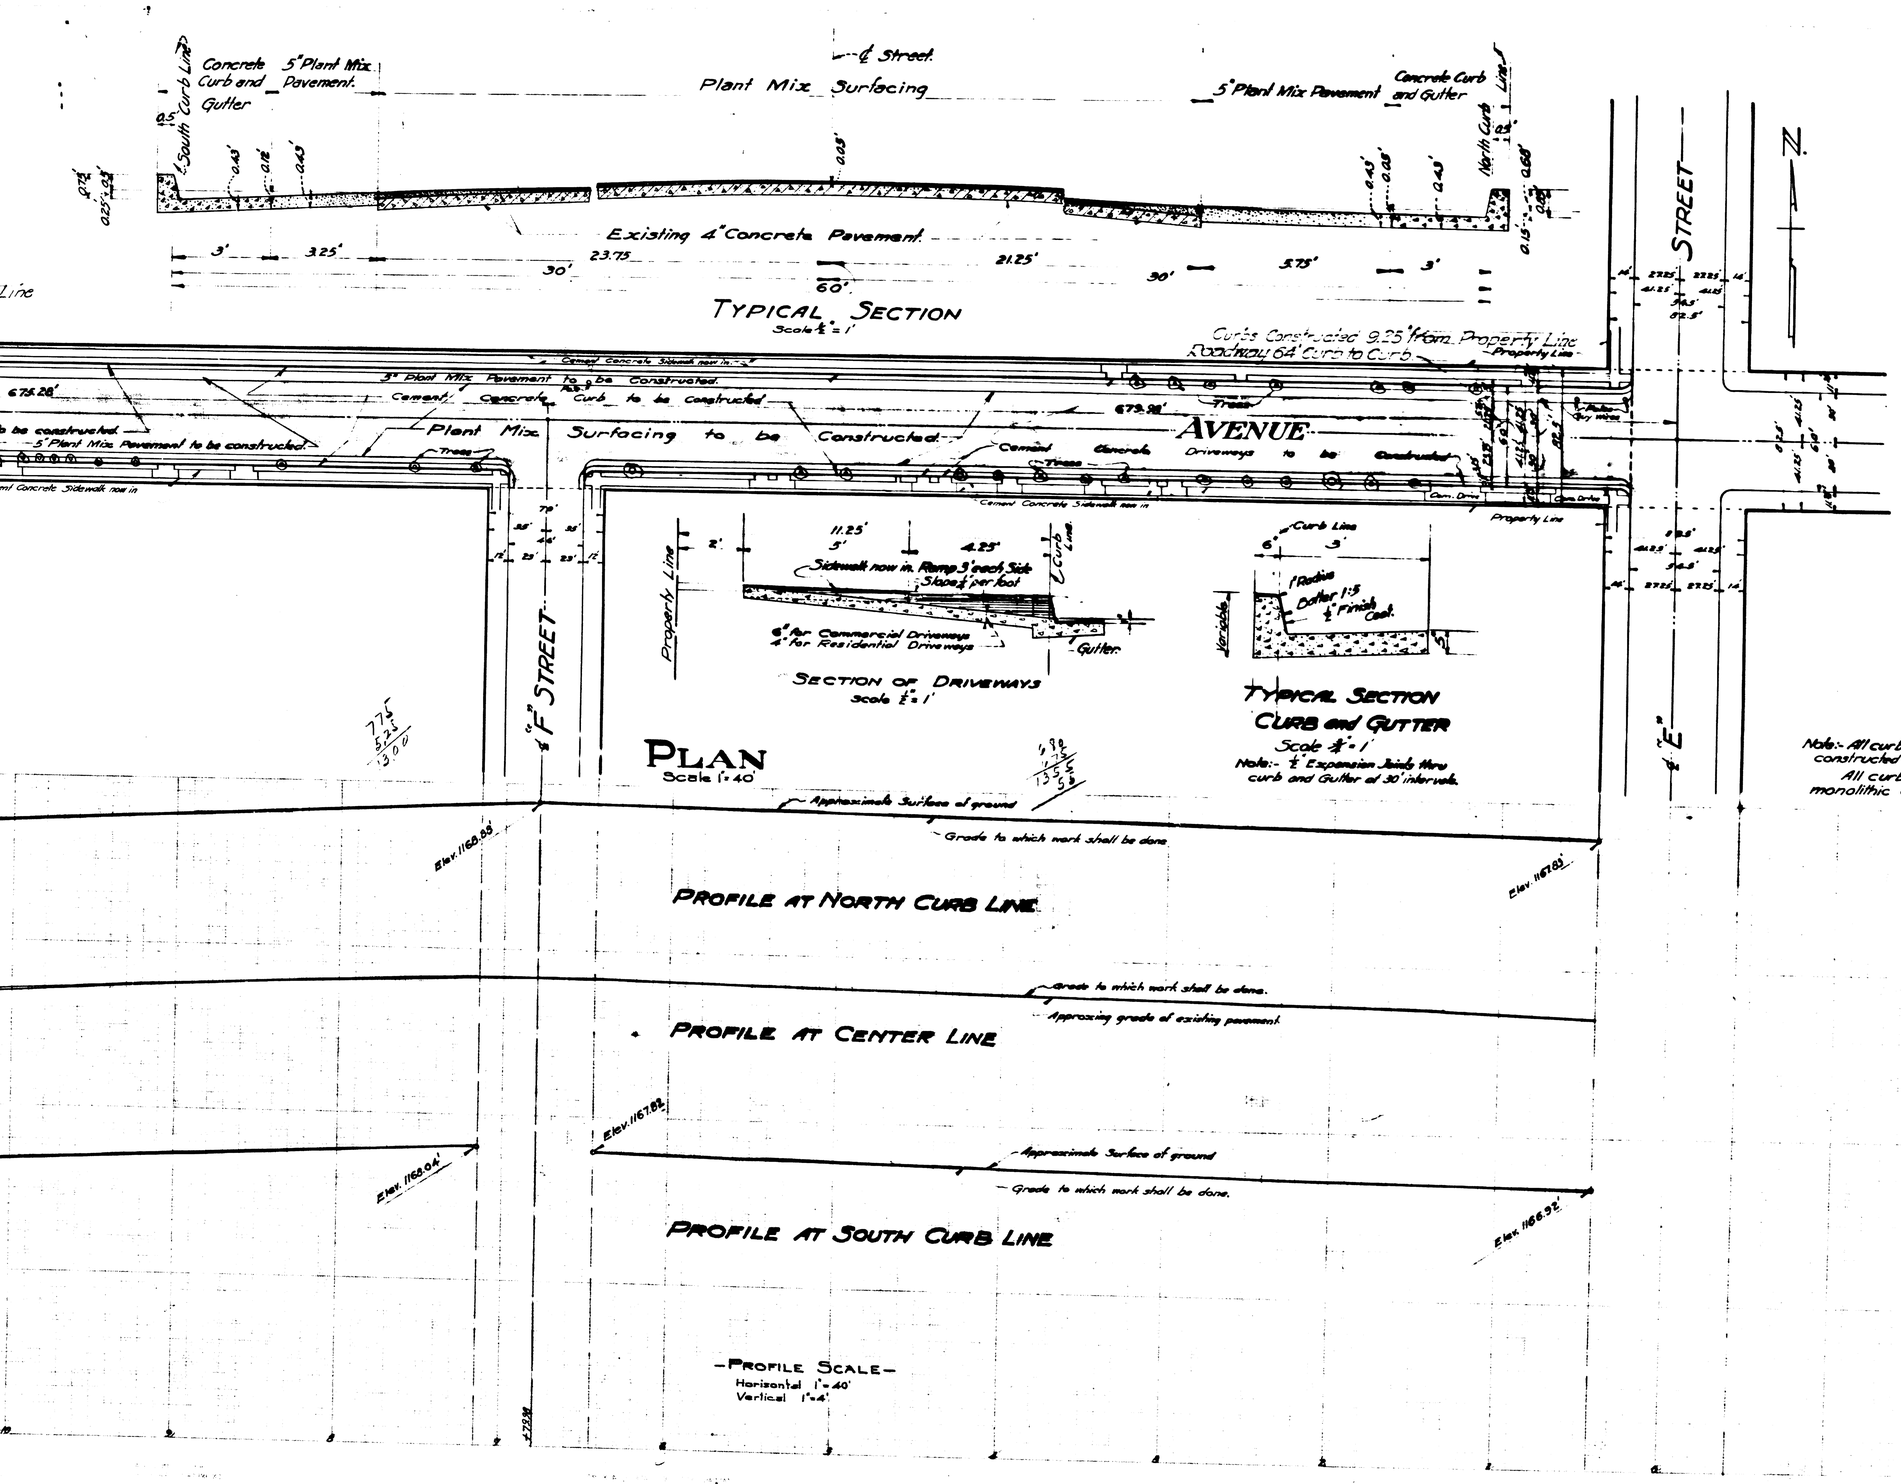

PLAN No 1221
for
THE IMPROVMENT OF HIGHLAND AVENUE
from
E STREET TO G STREET

City Of San Bernardino, Calif.

June 1937

Chas. L. Faulks
City Engineer

Note:- All curb Returns to be constructed on a 6' Radius
All curb and Gutter to be monolithic construction.

TITLE

Title to Highland Avenue is by dedication as part of the San Bernardino Ranche as recorded in Book 7 of Maps Page 2, Records of San Bernardino County, California.

GRADE

Grade of Highland Avenue established February 21, 1921. Ordinance No 60
Grade " " " " December 21 1914 " No 59

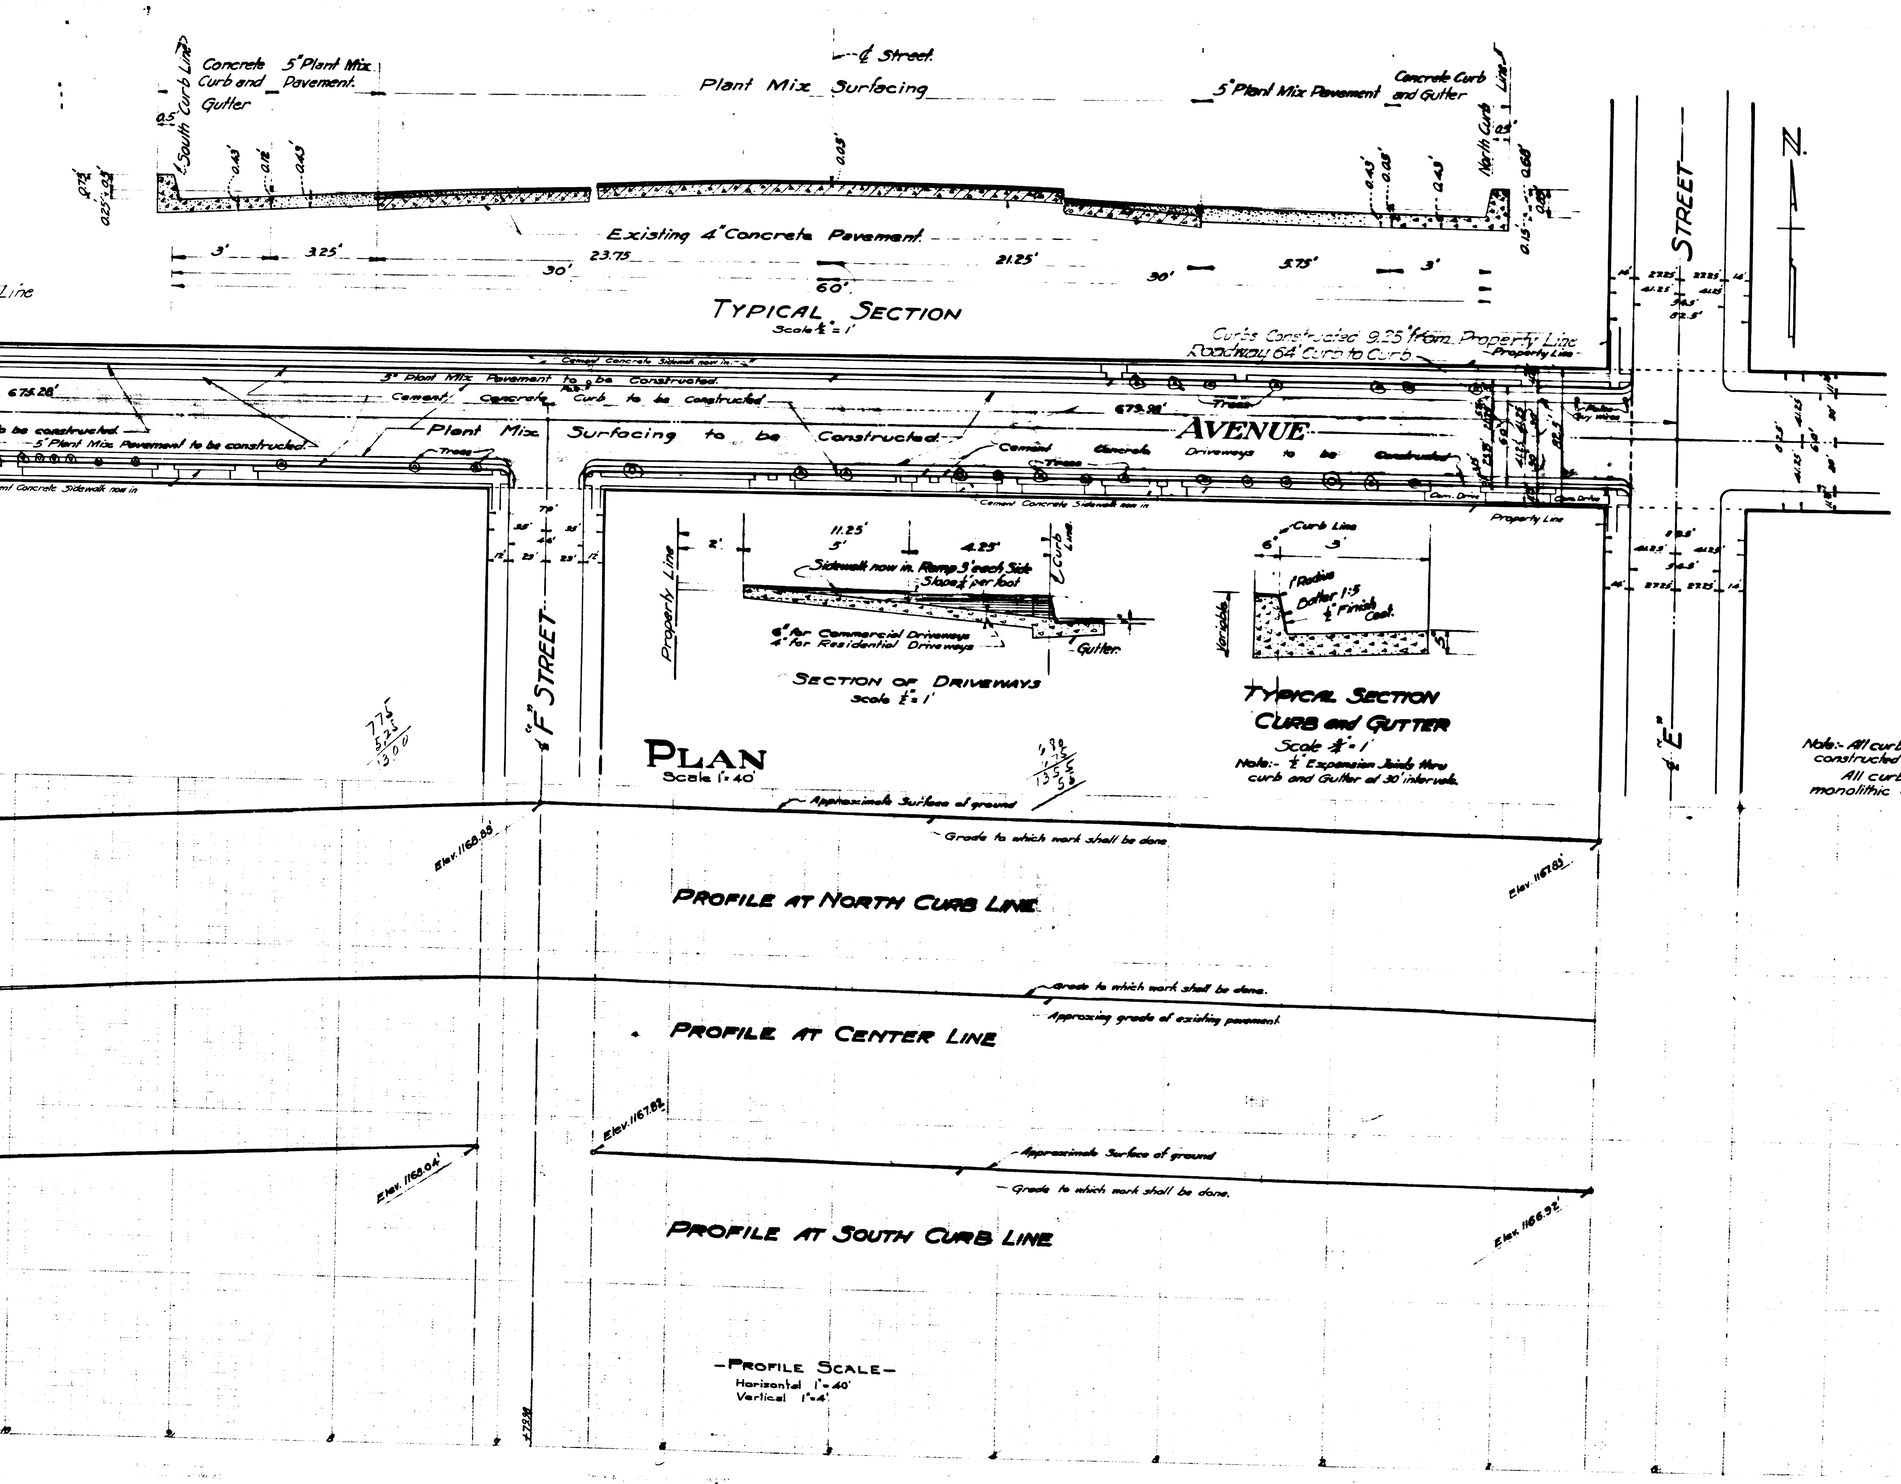

PLAN No 1221
for
THE IMPROVMENT OF HIGHLAND AVENUE
from
E STREET TO G STREET

City Of San Bernardino, Calif.

June 1937

Chas. L. Faulks
City Engineer

Note:- All curb Returns to be constructed on a 6' Radius
All curb and Gutter to be monolithic construction.

TITLE

Title to Highland Avenue is by dedication as part of the San Bernardino Ranche as recorded in Book 7 of Maps Page 2, Records of San Bernardino County, California.

GRADE

Grade of Highland Avenue established February 21, 1921. Ordinance No 60
Grade " " " " December 21 1914 " No 59