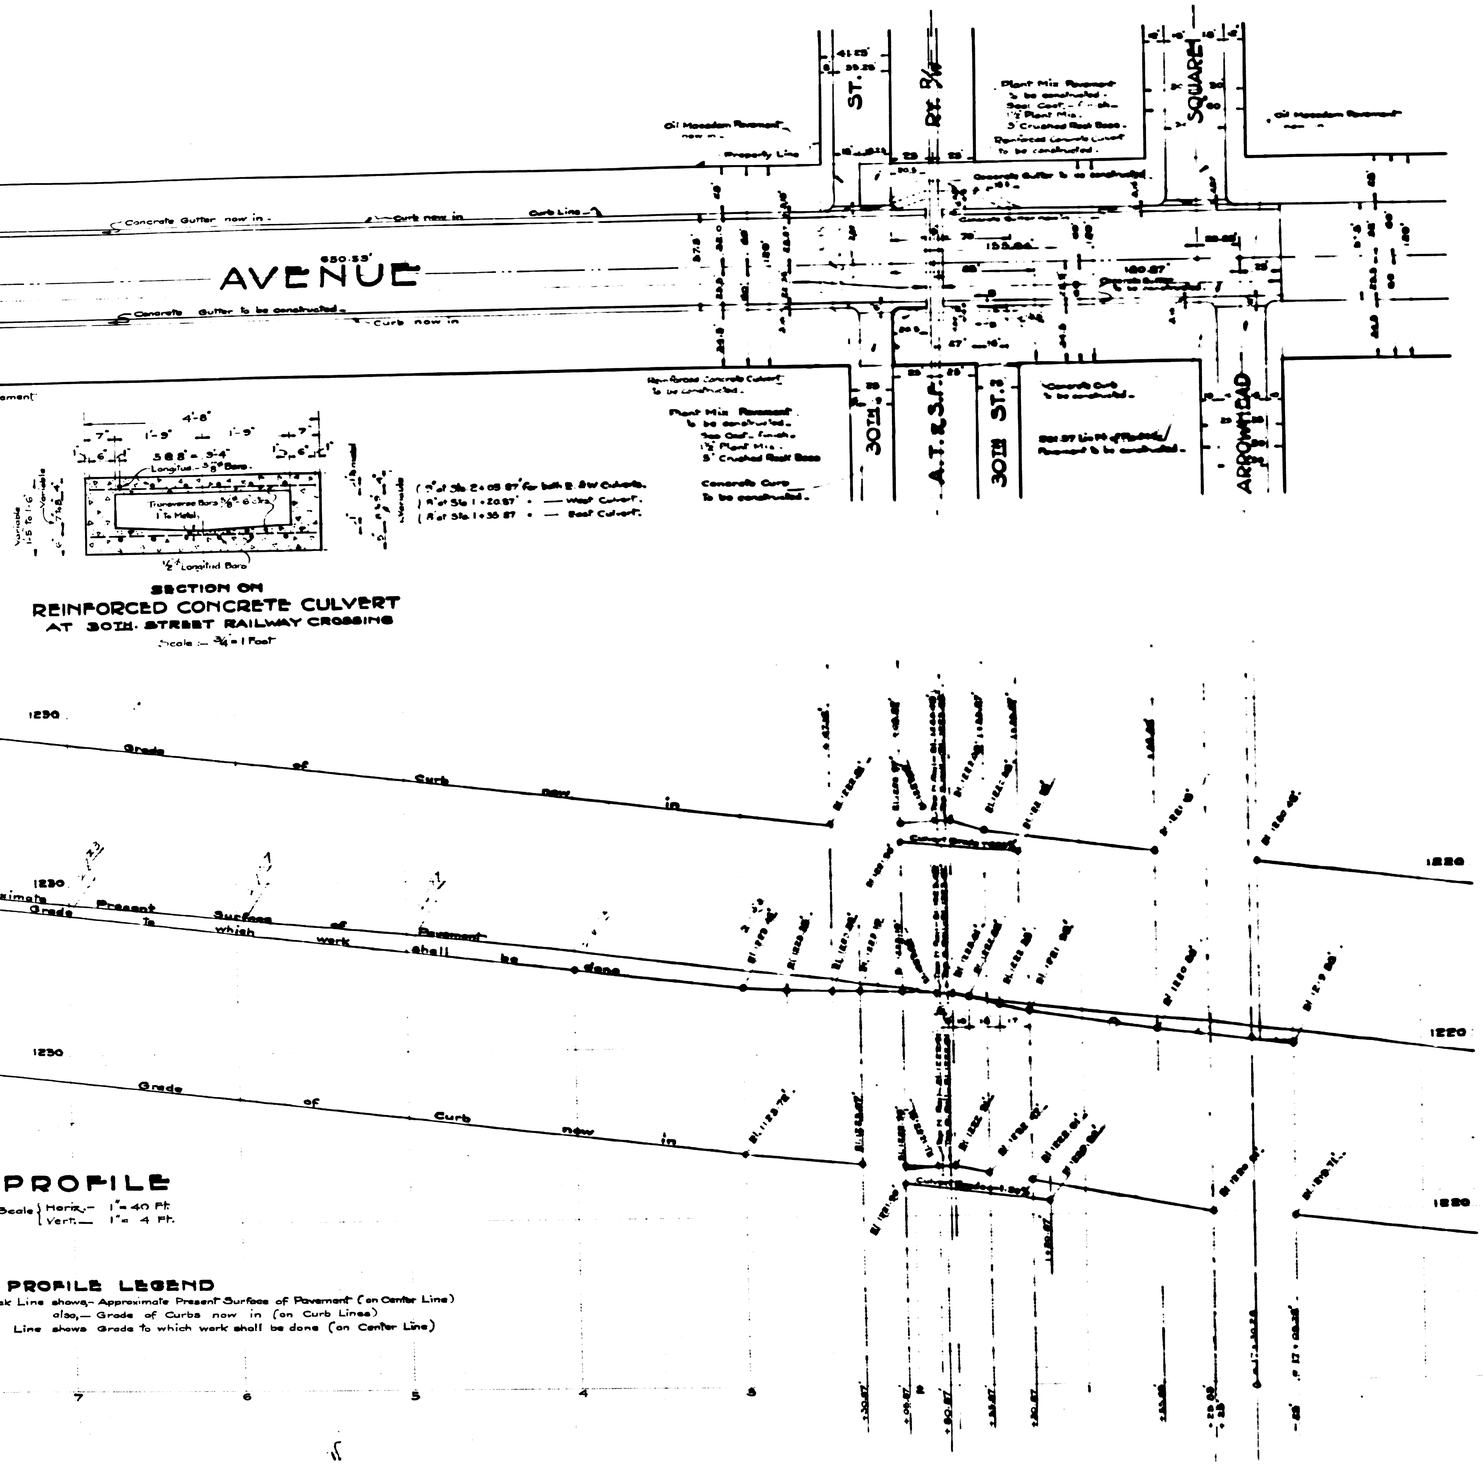

PLAN No. 1339
FOR THE IMPROVEMENT OF ARROWHEAD AVENUE FROM ARROWHEAD SQUARE TO 34TH ST.
SAN BERNARDINO CALIFORNIA

AUGUST 1939

GORDON STEWART
City Engineer

LEGEND

Plant Mix Pavement to be constructed shown on Plan thus,— in Section thus.
Concrete Curb to be constructed, shown on Plan thus,— in Section thus.
Concrete Gutter to be constructed shown on Plan thus,— in Section thus.
Reinforced Concrete Culvert to be constructed, shown on Plan thus,— in Section thus

TITLE to STREET

Arrowhead Ave. dedicated by Arrowhead Tract— Recorded, Page 37— Book 11 of Maps—

DATUM

All Elevations shown in Red Ink are in feet and are above a plane which is 1045.28 ft. below the City Bench Mark as established by Ordinance No. 383 of the City of San Bernardino.