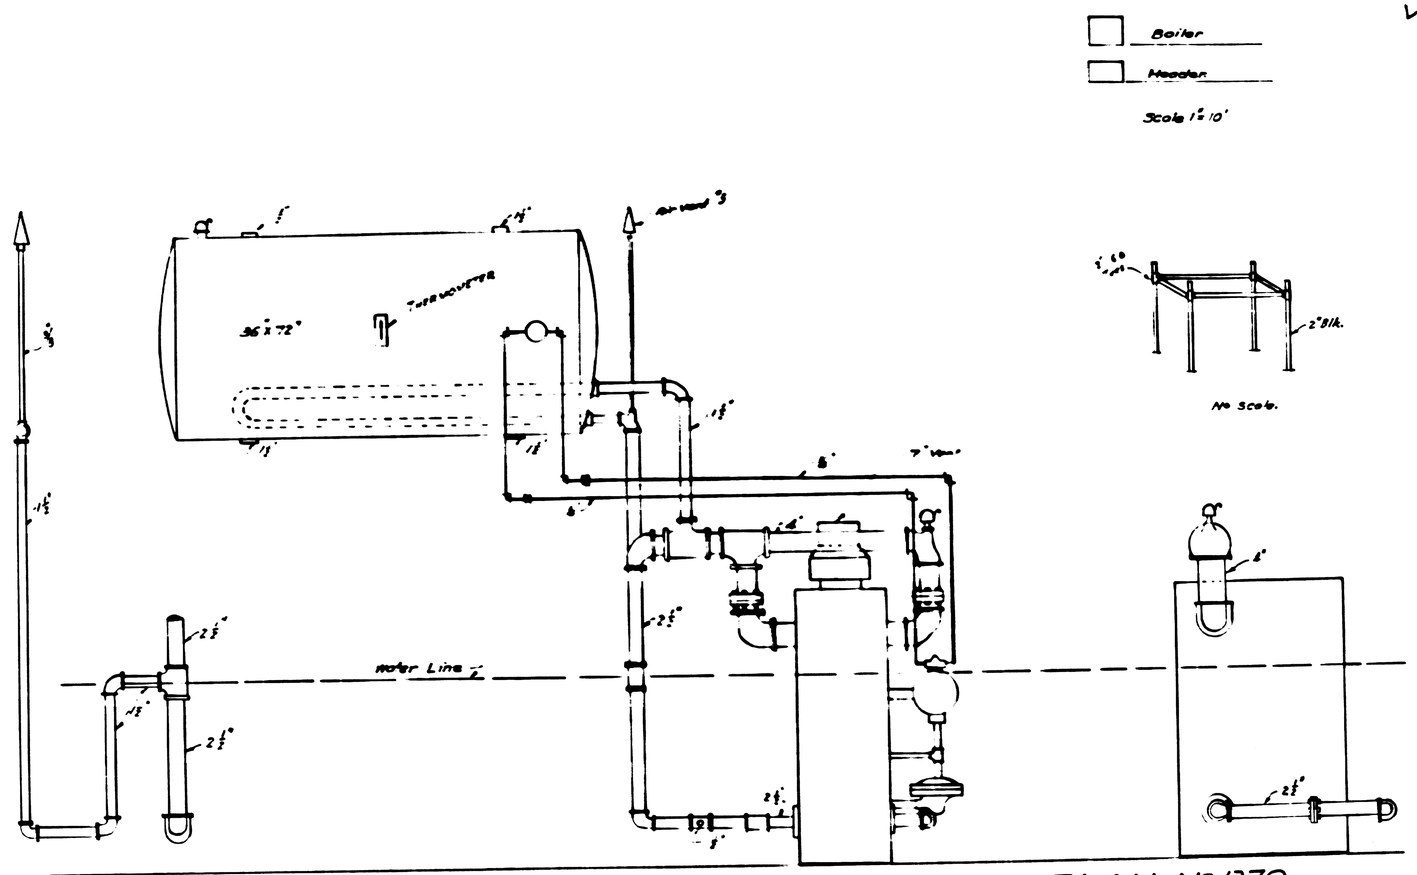

PLAN No 1370
SHOWING WATER HEATER FOR
DERRIS HILL BASEBALL PARK
CITY OF SAN BERNARDINO, CALIFORNIA.
FEB. 1940
GORDON STEWART
CITY ENGINEER.

Derris Hill - Base Ball Park — Water Heater — 1940