Mar. 25, 1940
Gordon Stewart

SHEET No 2
PLAN No 1375
FOR THE IMPROVEMENT OF
21ST STREET
BETWEEN
"I" STREET AND A POINT 800.25' WEST OF "I" STREET
IN THE CITY OF
SAN BERNARDINO CALIFORNIA.

MARCH 1940 — GORDON STEWART, CITY ENGINEER.
SCALE 1"=20'

PLAN ADOPTED APRIL 1, 1940

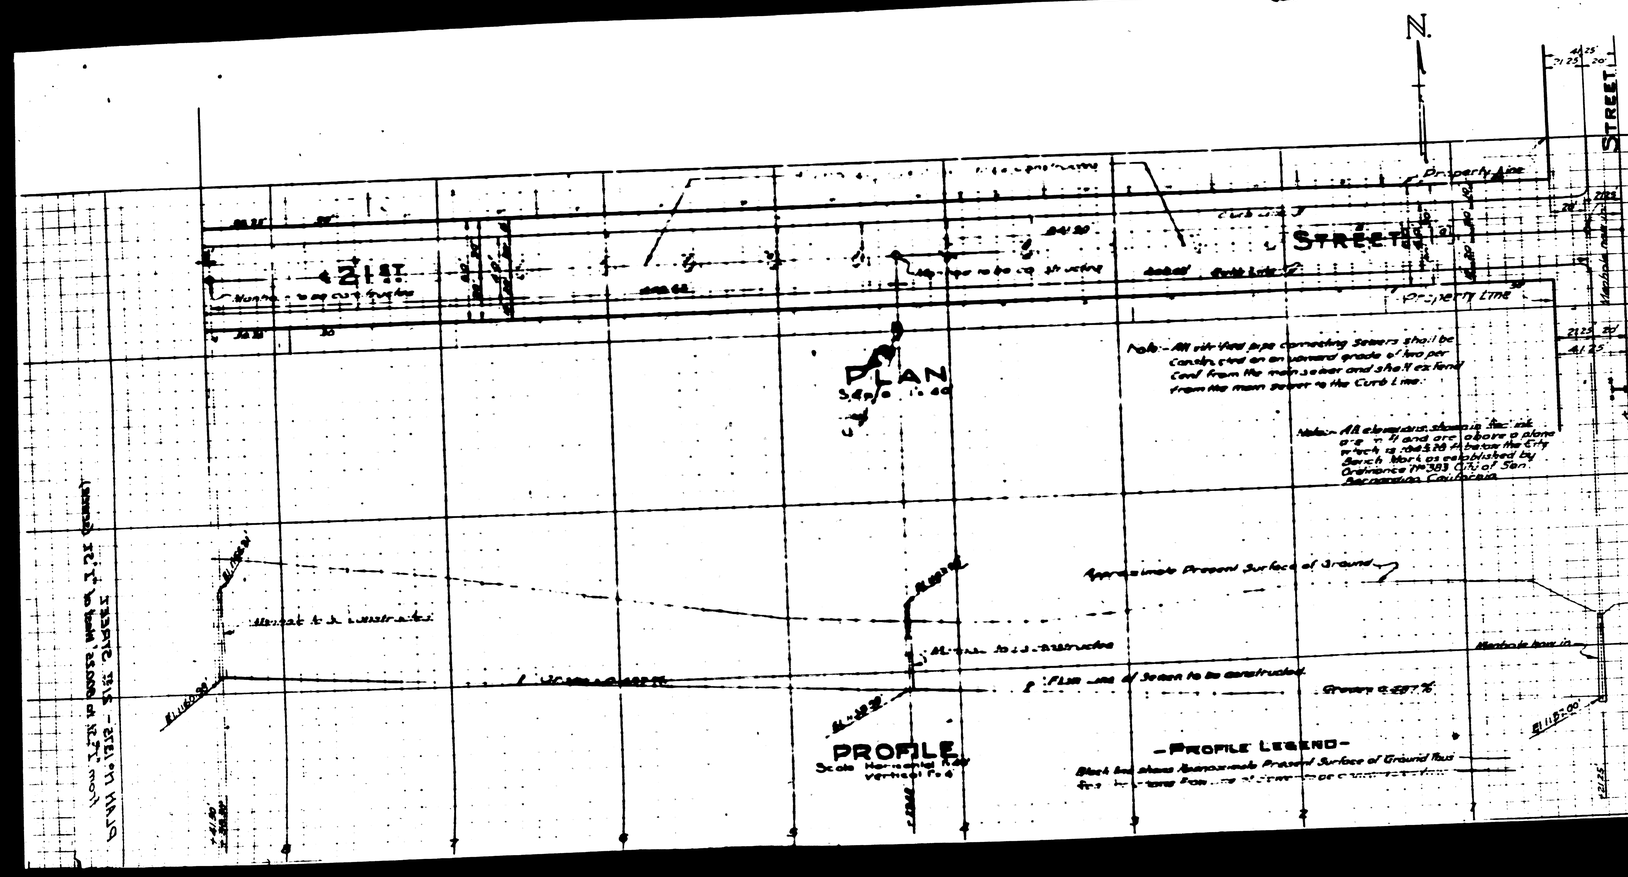

-LEGEND-

" or in means inch or inches.
' or ft means foot or feet.
No means number.
℄ means Center Line.
El means Elevation.
8" Vitrified Pipe Sewer to be constructed shown thus
6" Vitrified Pipe Sewer to be constructed shown thus
Manholes to be constructed shown thus
Manhole now in shown thus

-SEWER DETAIL-

Lineal ft of 8" Vitrified Pipe Sewer to be constructed	8172
Lineal ft of 6" Connecting Pipe Sewer to be constructed	600
No of Wyes to be constructed	30
No of Manholes to be constructed	2

-TITLE TO STREETS-

21st Street was dedicated by Lincoln Heights Recorded in Book 31 of Maps of Page 86 Records of San Bernardino County, California.
"I" Street was dedicated by Rancho San Bernardino recorded in Book 7 of Maps Page 2 records of San Bernardino County, California.

GRADE RESOLUTION

Grade of 21st Street was established by Resolution No 534 dated Mar. 18, 1940

Sheet 1

Mar. 25, 1940
Gordon Stewart

SHEET No 2
PLAN No 1375
FOR THE IMPROVEMENT OF
21ST STREET
BETWEEN
"I" STREET AND A POINT 800.25' WEST OF "I" STREET
IN THE CITY OF
SAN BERNARDINO CALIFORNIA.

MARCH 1940 — GORDON STEWART, CITY ENGINEER.
SCALE 1"=20'

PLAN ADOPTED APRIL 1, 1940

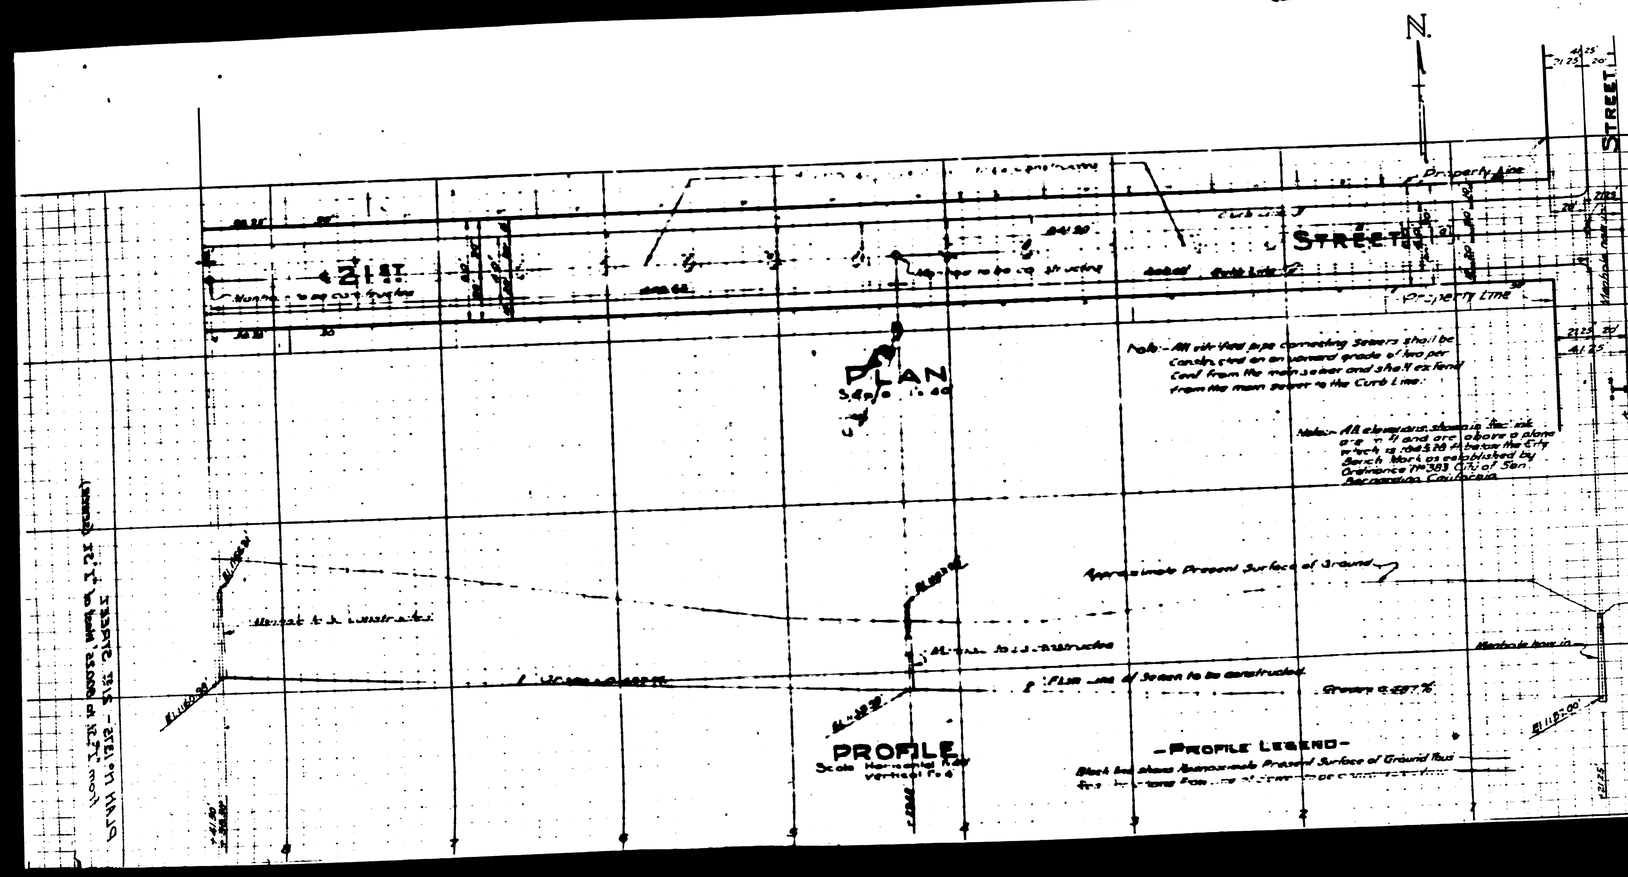

-LEGEND-

" or in means inch or inches.
' or ft means foot or feet.
No means number.
℄ means Center Line.
El means Elevation.
8" Vitrified Pipe Sewer to be constructed shown thus
6" Vitrified Pipe Sewer to be constructed shown thus
Manholes to be constructed shown thus
Manhole now in shown thus

-SEWER DETAIL-

Lineal ft of 8" Vitrified Pipe Sewer to be constructed	8172
Lineal ft of 6" Connecting Pipe Sewer to be constructed	600
No of Wyes to be constructed	30
No of Manholes to be constructed	2

-TITLE TO STREETS-

21st Street was dedicated by Lincoln Heights Recorded in Book 31 of Maps of Page 86 Records of San Bernardino County, California.
"I" Street was dedicated by Rancho San Bernardino recorded in Book 7 of Maps Page 2 records of San Bernardino County, California.

GRADE RESOLUTION

Grade of 21st Street was established by Resolution No 534 dated Mar. 18, 1940

Sheet 1