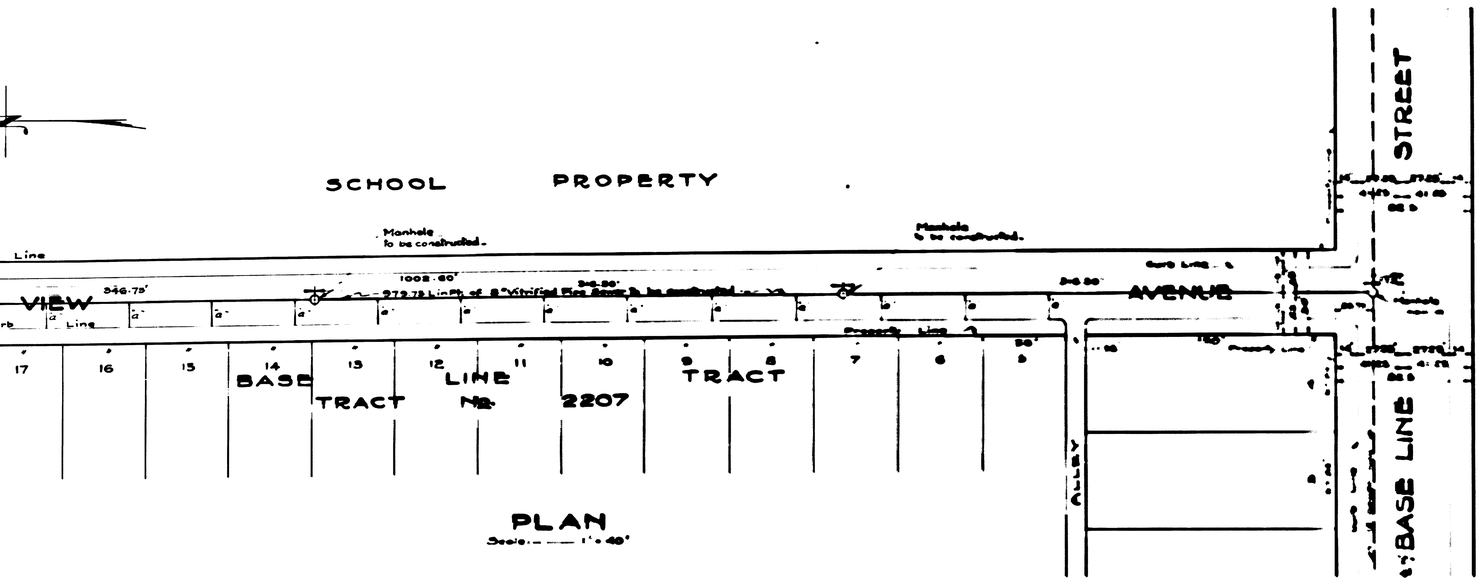

SHEET No. 2
PLAN No. 1377
FOR
SEWER
IN CREST VIEW AVENUE
BETWEEN BASE LINE STREET AND A POINT
981.35' NORTH OF THE NORTH PROPERTY LINE OF BASE LINE ST.
SAN BERNARDINO
CALIFORNIA

MARCH - 1940

GORDON STEWART
CITY ENGINEER

FILED
MARCH 18, 1940
Gordon Stewart

PLAN ADOPTED MARCH 25, 1940.

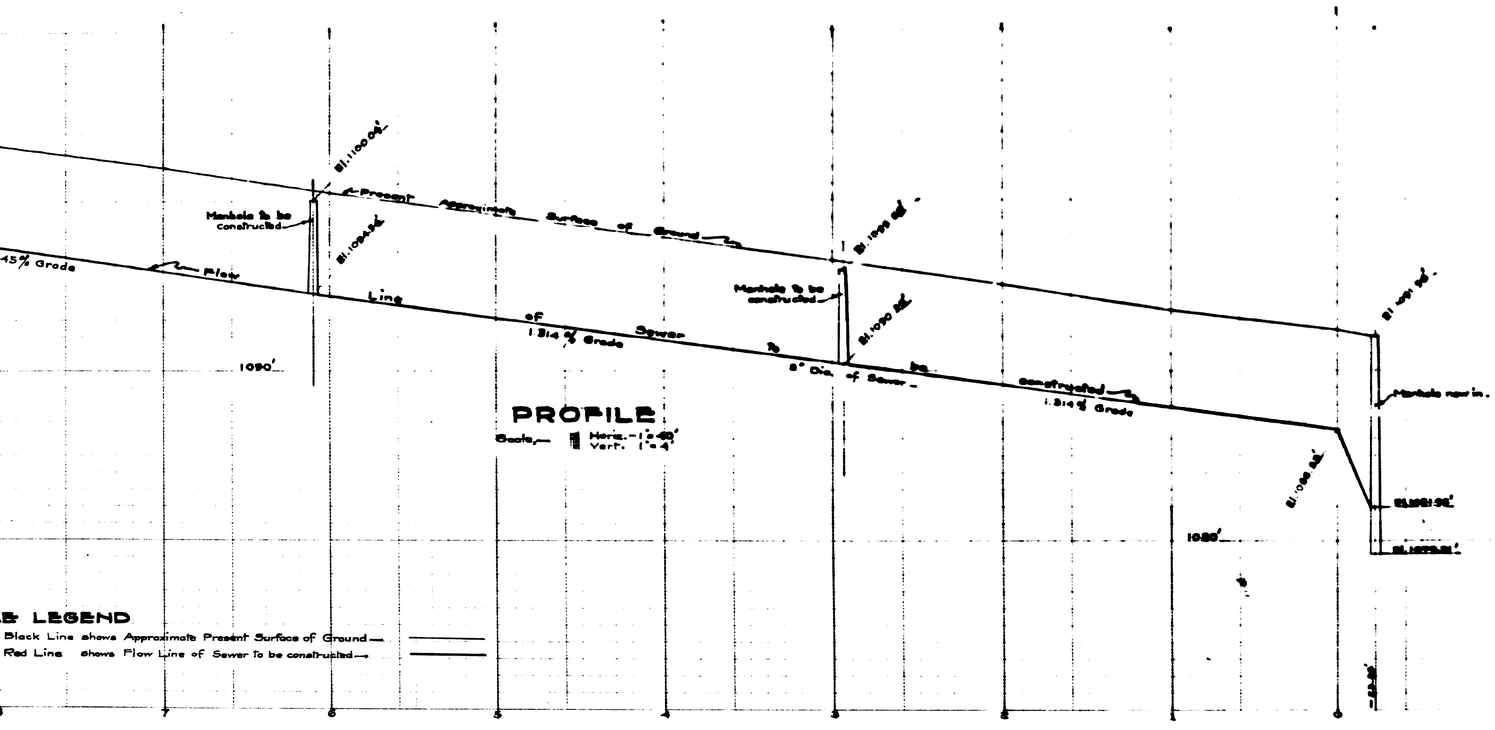

LEGEND
Black Line shows Approximate Present Surface of Ground
Red Line shows Flow Line of Sewer to be constructed

TITLE TO STREET

Crest View Av. — Dedicated by Map of Base Line Tract (Tract No. 2207)
Recorded Nov. 15-1926 in Map Book 31 - Page 74 -
Base Line St. — Dedicated by Map of San Bernardino Ranchos.
Received for Record — Mch. 10-1857
Recorded — Nov. 15 - 1866 - in Map Bk. 7 - Pg. 2 -

DETAIL OF SEWER

No. Lin. Ft. of 8" Vitrified Pipe Sewer to be constructed	979.73
No. Lin. Ft. of 4" Vitrified Pipe Sewer to be constructed	240.
No. of 8"x4" Wyes (with 4" Connecting Sewer) to be installed	16
No. of Manholes to be constructed	3

LEGEND

Manhole now in, shown thus,	O
Manholes to be constructed, shown thus,	O
8" Vitrified Pipe Sewer to be constructed shown thus,	1'2"
8"x4" Wyes with 4" Connecting Sewer, to be installed, shown thus,	
Sewer now in, shown thus,	

' or ft. means foot.
" or in. means inch.
No. means number.
El. means elevation.
℄ means center line.

DATUM

All Elevations shown in Red ink are in Feet and are above a plane which is 1045.28 ft. below the City Bench Mark as established by Ordinance No. 383, City of San Bernardino.

PLAN NO. 1377 CREST VIEW AVE.