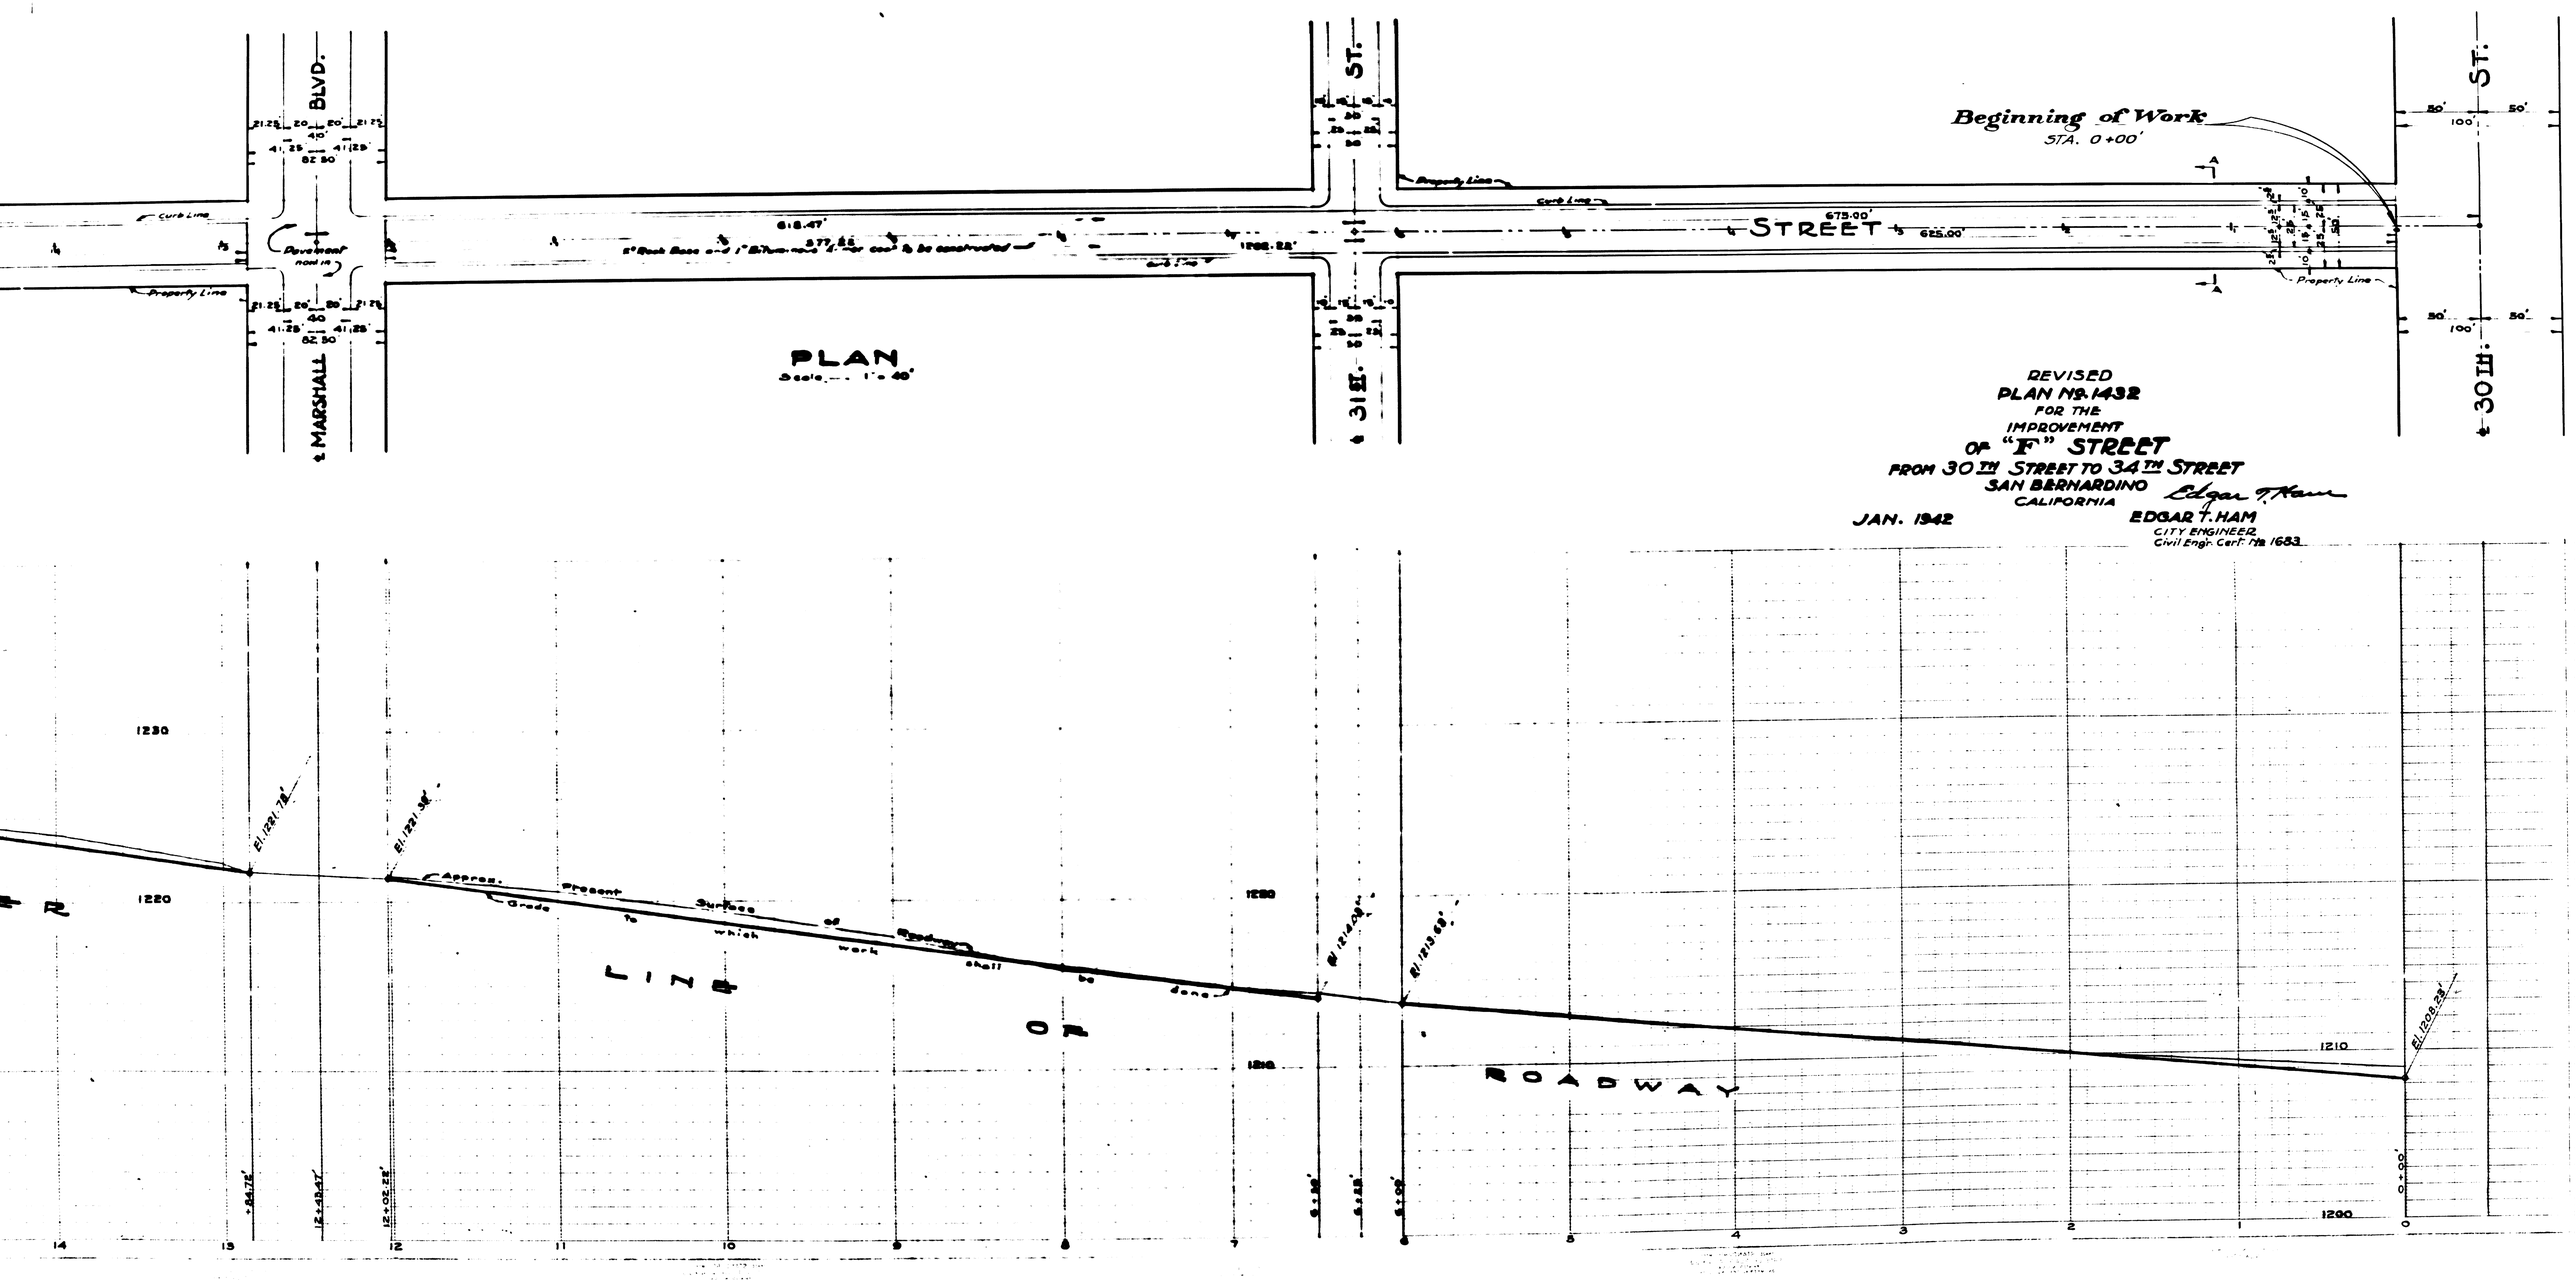

REVISED
PLAN No. 1432
FOR THE
IMPROVEMENT
OF "F" STREET
FROM 30TH STREET TO 34TH STREET

SAN BERNARDINO
CALIFORNIA

JAN. 1942

Edgar T. Ham
EDGAR T. HAM
CITY ENGINEER
Civil Engr. Cert. No. 1683