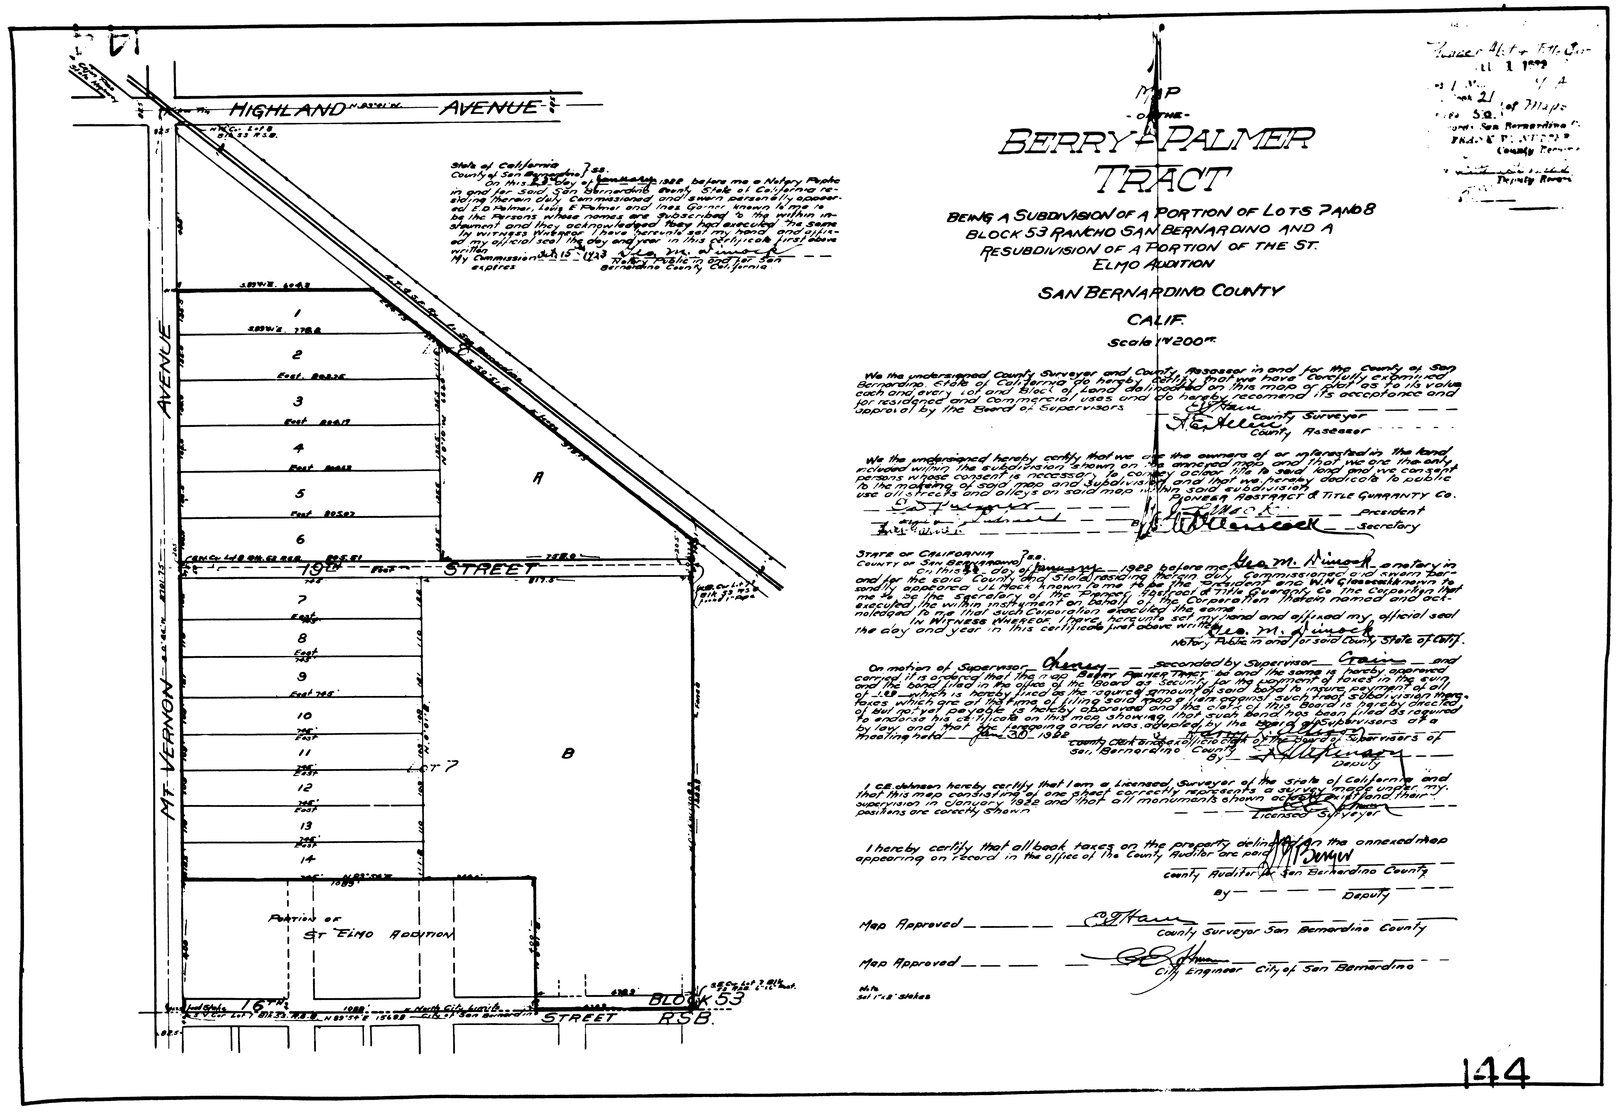
MAP
OF THE
BERRY & PALMER
TRACT
BEING A SUBDIVISION OF A PORTION OF LOTS 7 AND 8
BLOCK 53 RANCHO SAN BERNARDINO AND A
RESUBDIVISION OF A PORTION OF THE ST.
ELMO ADDITION
SAN BERNARDINO COUNTY
CALIF.
Scale 1"=200'
HIGHLAND AVENUE
MT. VERNON AVENUE
19TH STREET
16TH STREET
BLOCK 53
R.S.B.
A
B
LOT 7
Portion of
ST. ELMO ADDITION
County Surveyor
County Assessor
President
Secretary
County Clerk
Deputy
Licensed Surveyor
County Auditor
Map Approved
County Surveyor San Bernardino County
City Engineer City of San Bernardino