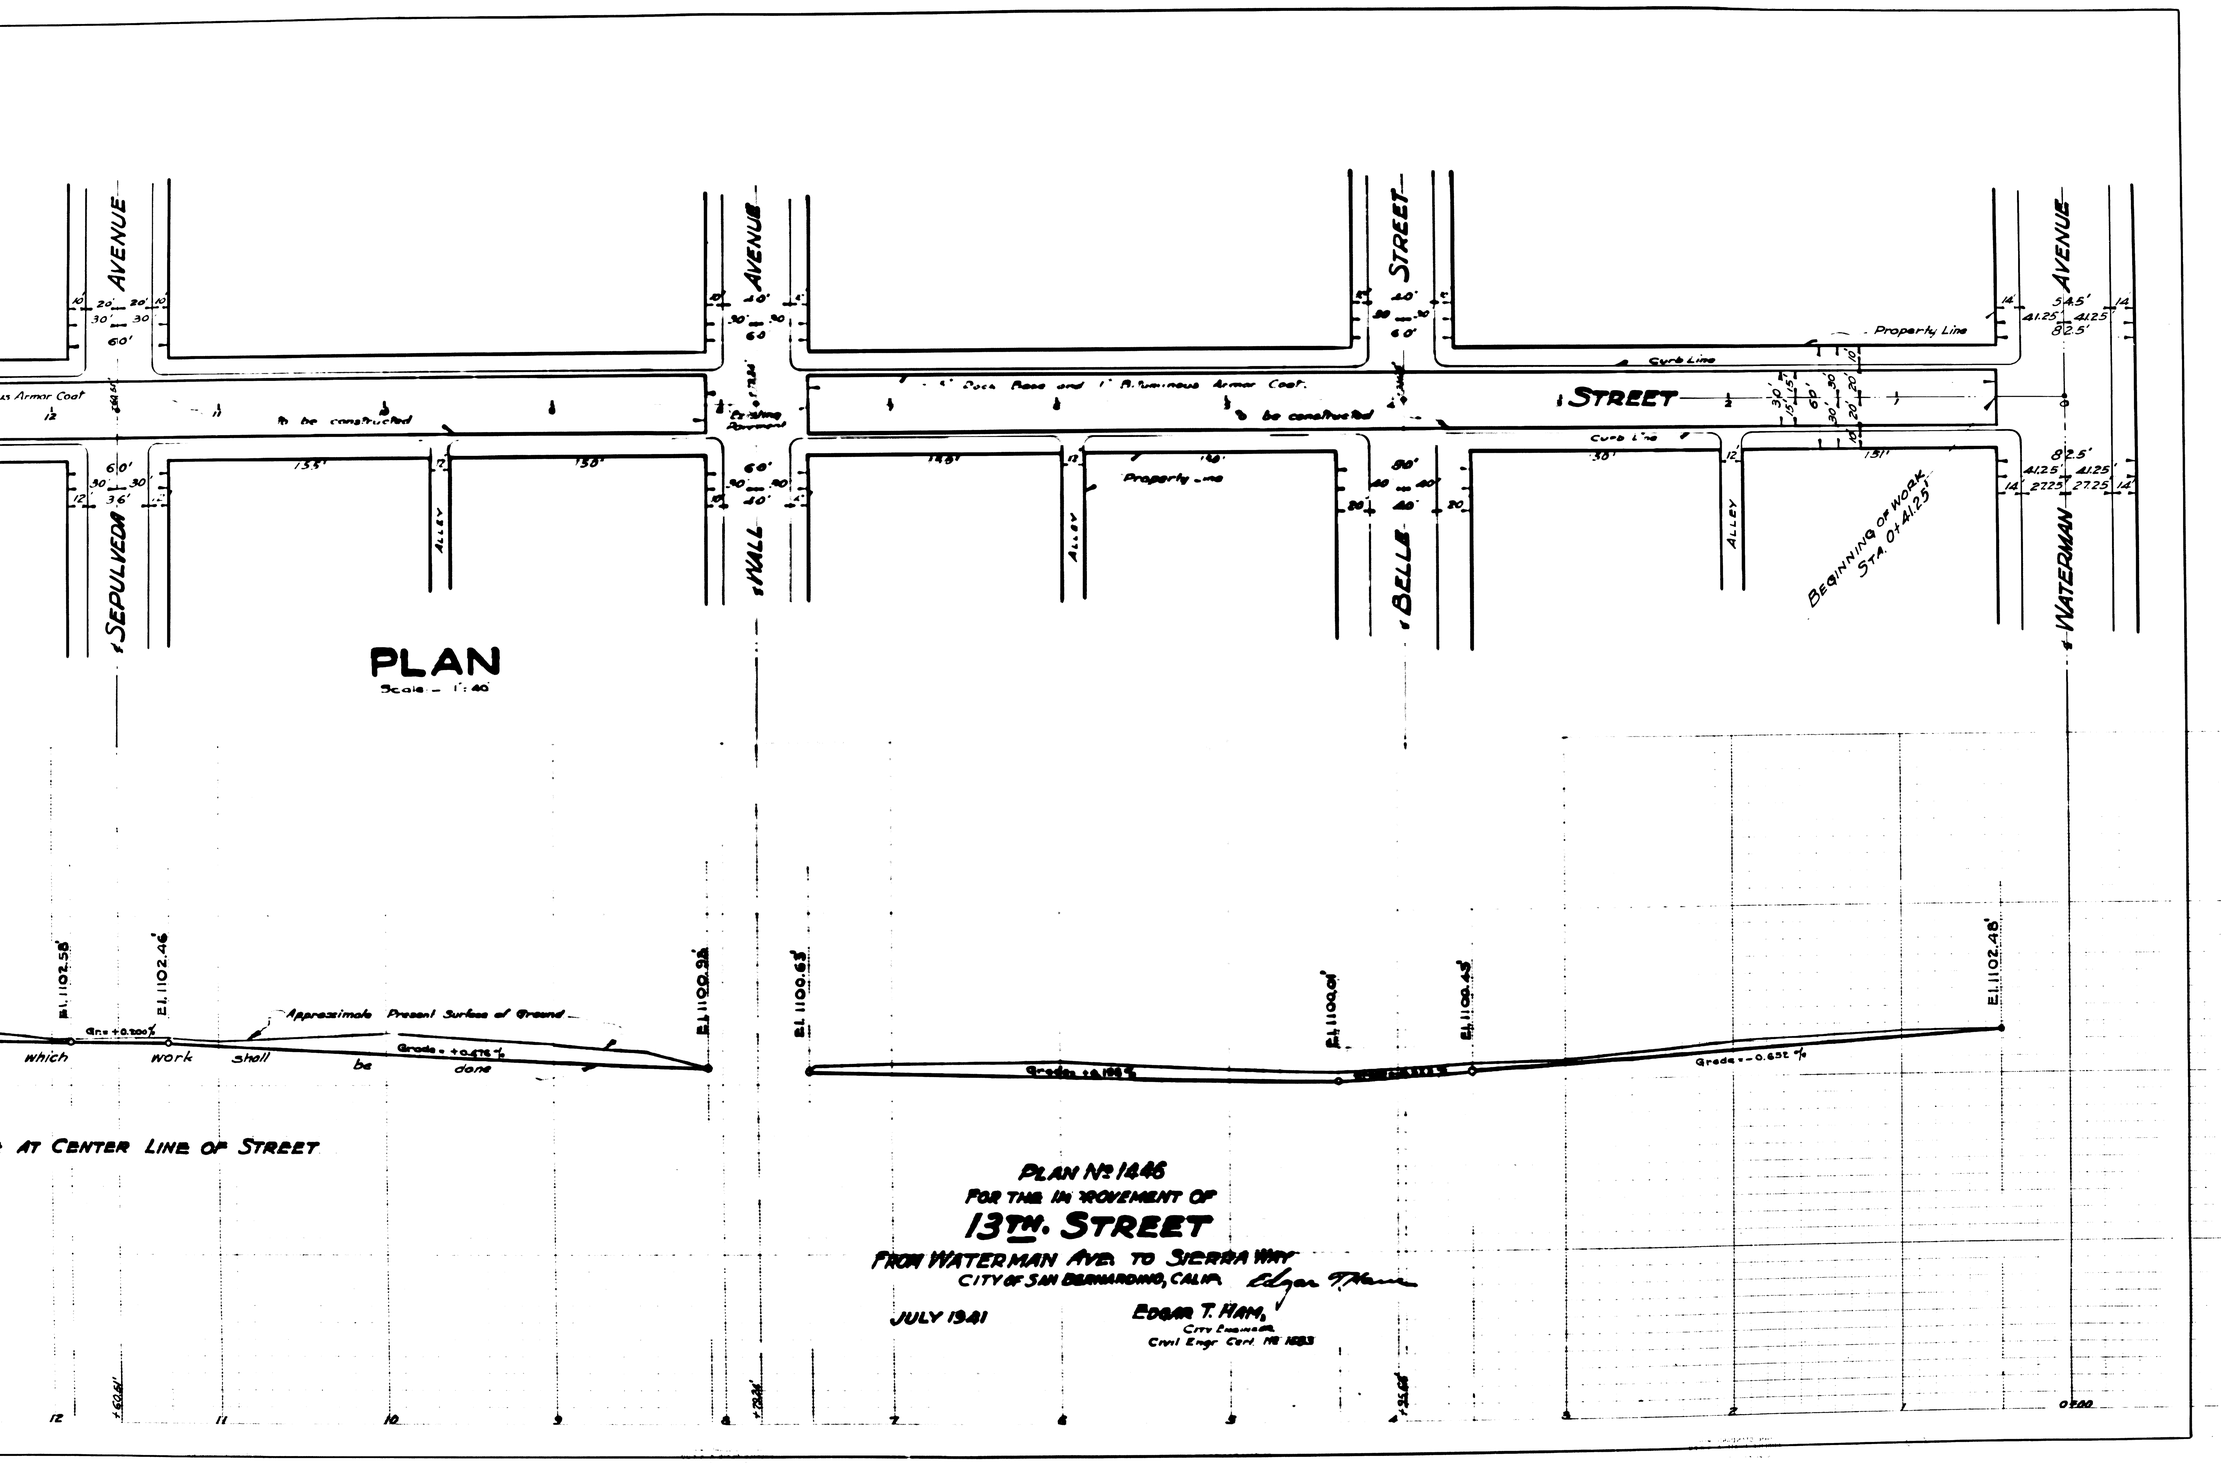

PLAN No. 1846
FOR THE IMPROVEMENT OF
13TH. STREET
FROM WATERMAN AVE. TO SIERRA WAY
CITY OF SAN BERNARDINO, CALIF.

JULY 1941

EDGAR T. HAM,
City Engineer
Civil Engr. Cert. No. 16813

PLAN NO. 1846 - 13TH. STREET
FROM WATERMAN TO SIERRA WAY

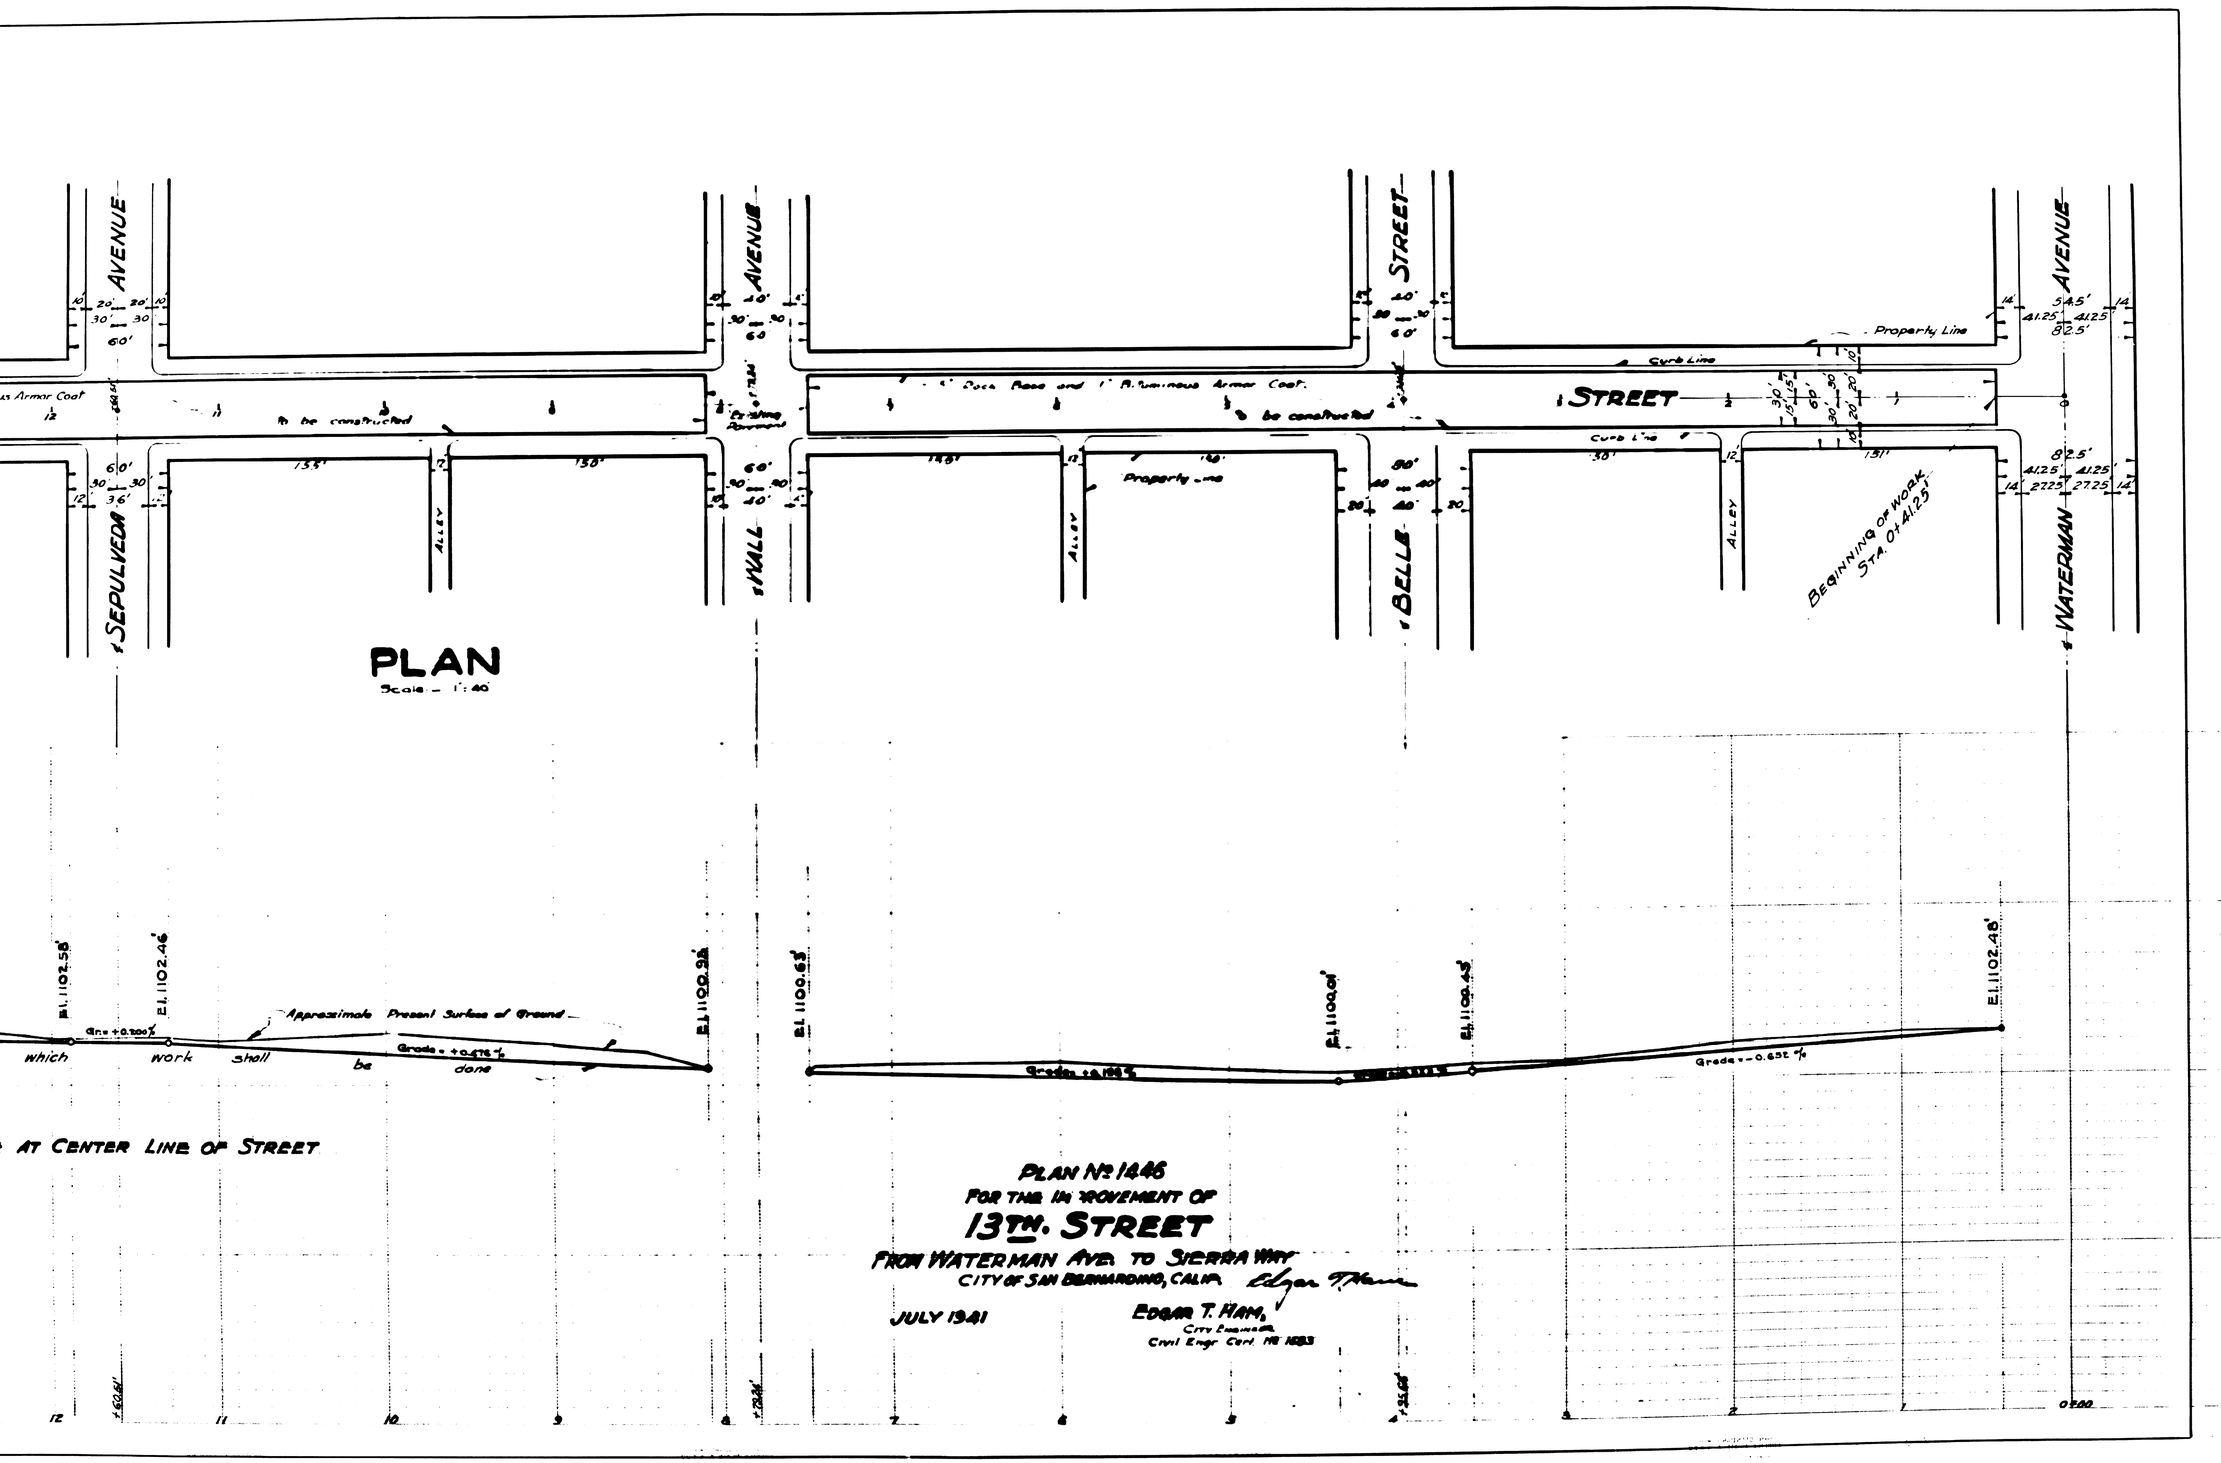

PLAN No. 1846
FOR THE IMPROVEMENT OF
13TH. STREET
FROM WATERMAN AVE. TO SIERRA WAY
CITY OF SAN BERNARDINO, CALIF.

JULY 1941

EDGAR T. HAM,
City Engineer
Civil Engr. Cert. No. 16813

PLAN NO. 1846 - 13TH. STREET
FROM WATERMAN TO SIERRA WAY