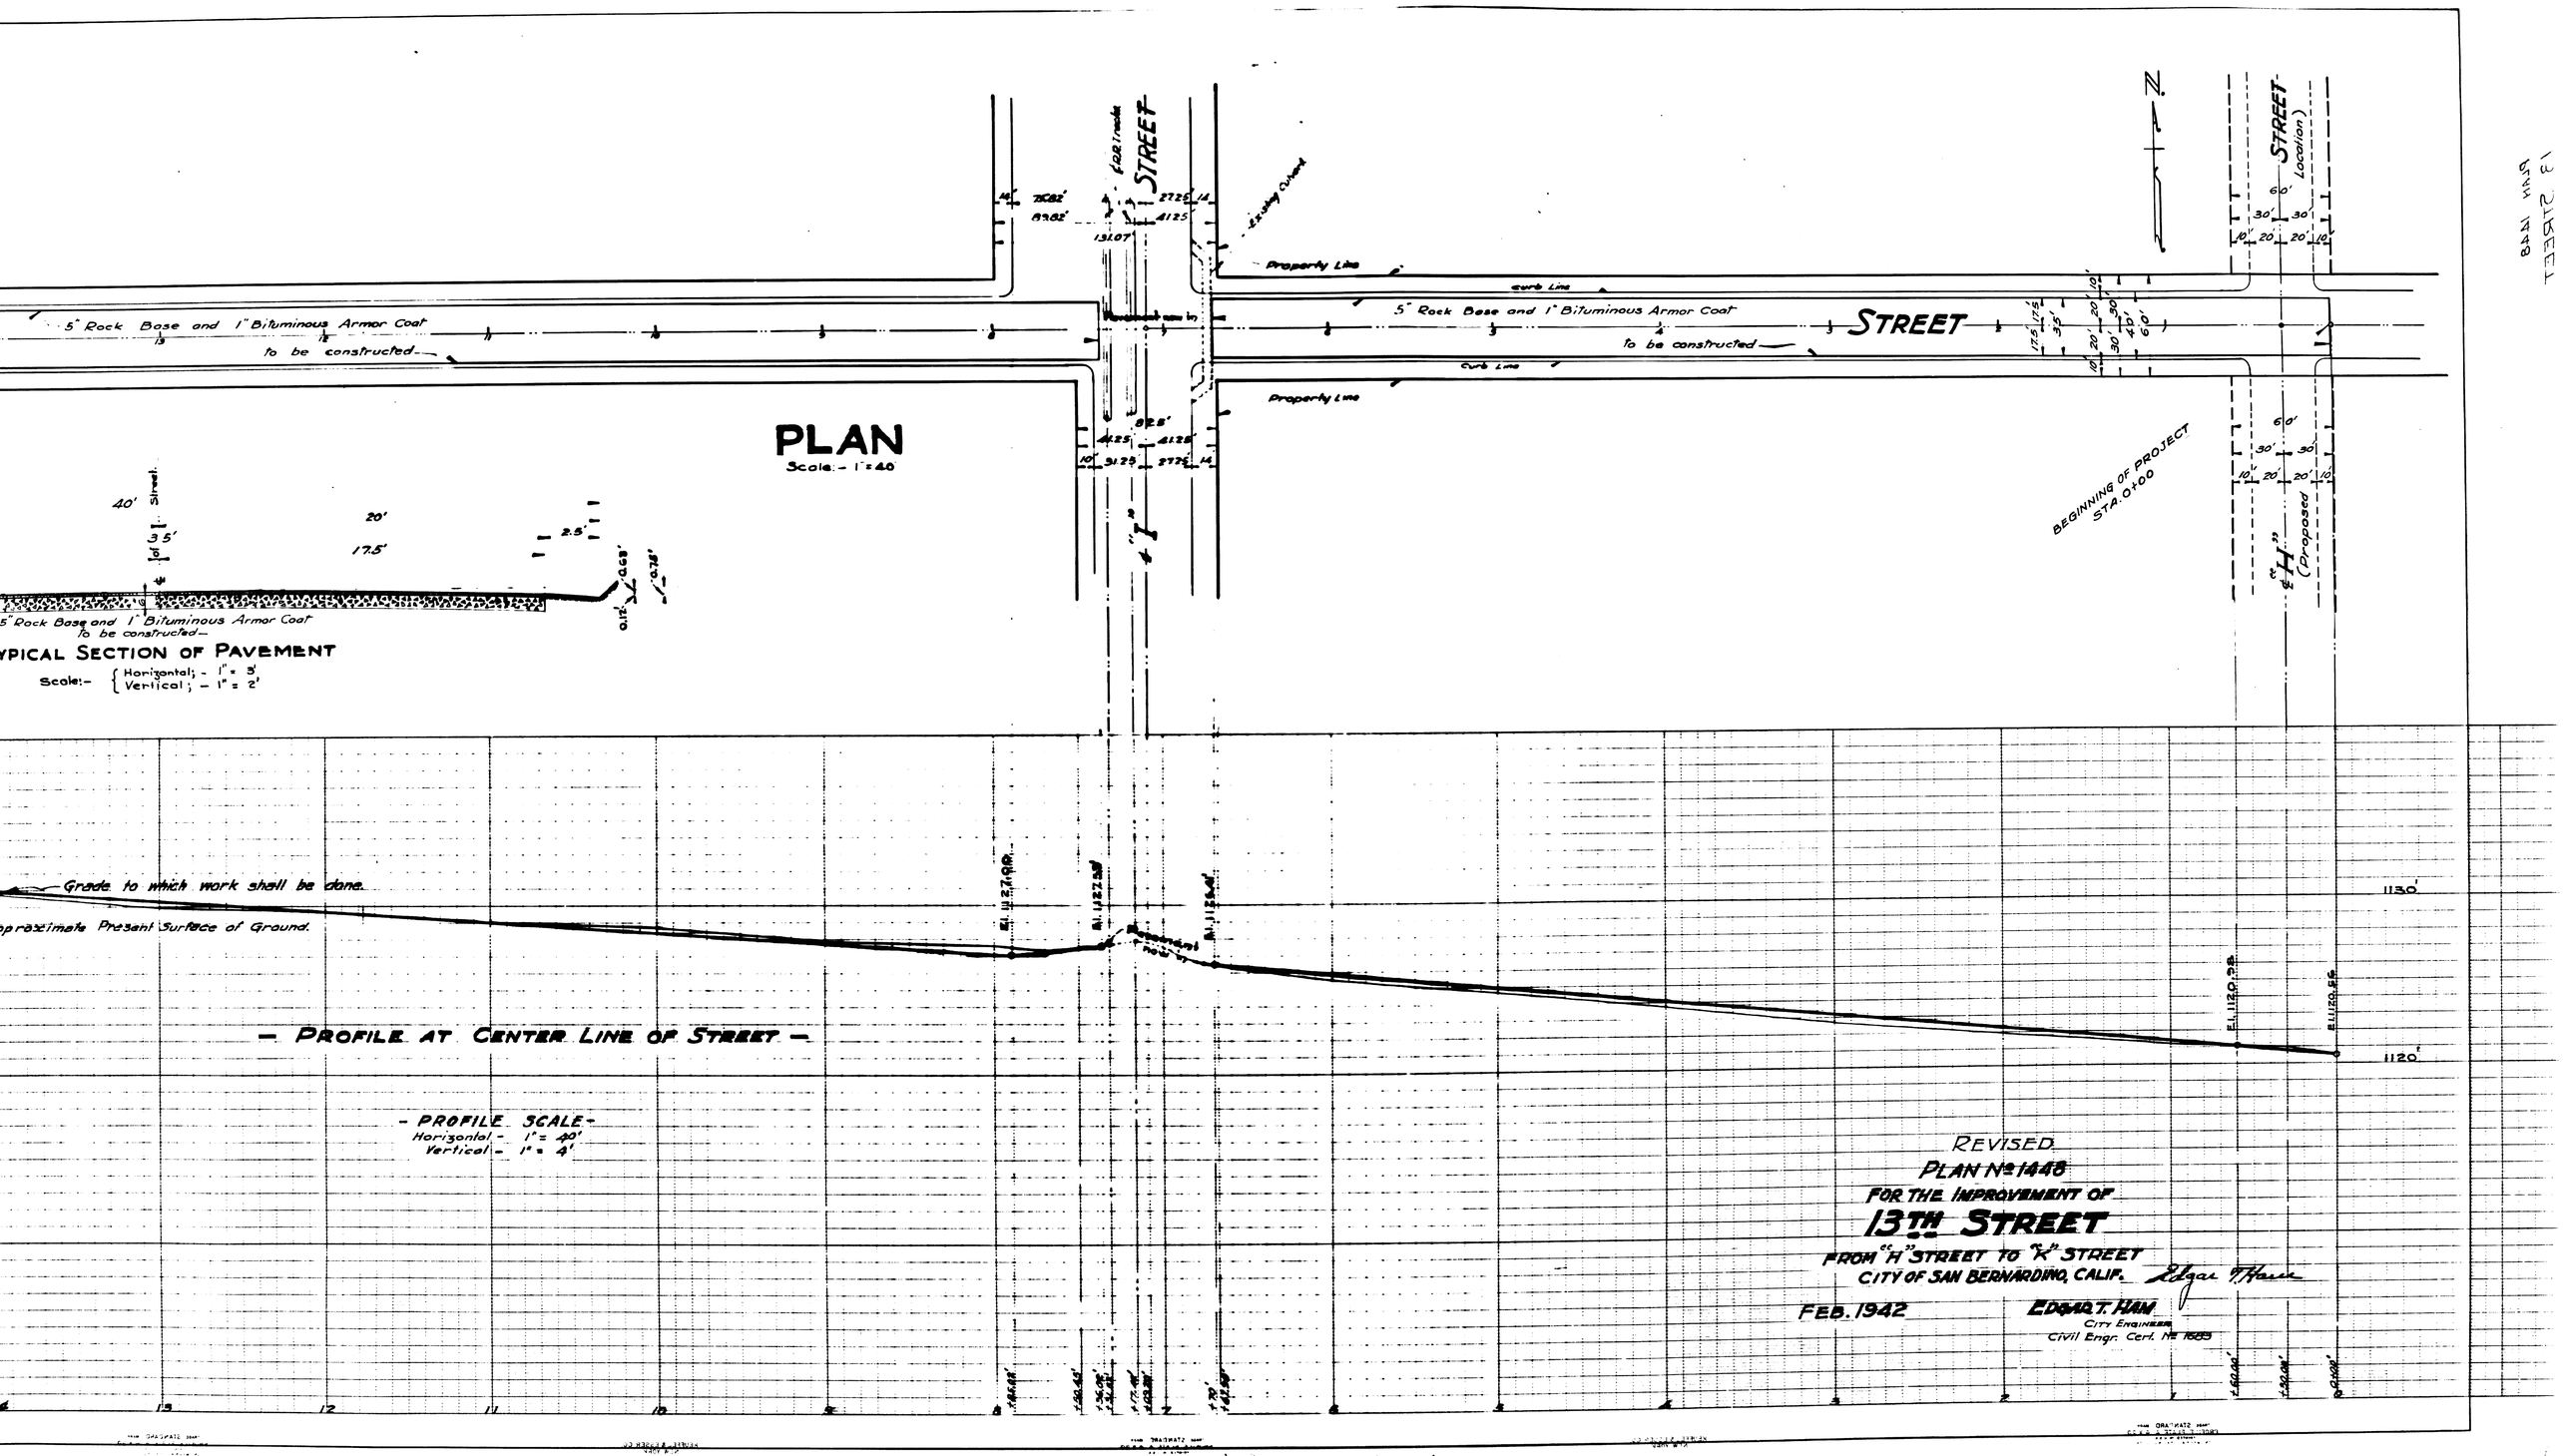

REVISED.

PLAN No. 1448

FOR THE IMPROVEMENT OF

13TH STREET

FROM "H" STREET TO "K" STREET

CITY OF SAN BERNARDINO, CALIF.

FEB. 1942

EDGAR T. HAM
City Engineer
Civil Engr. Cert. No. 1689

BAAL MAP
TEST 2 E1