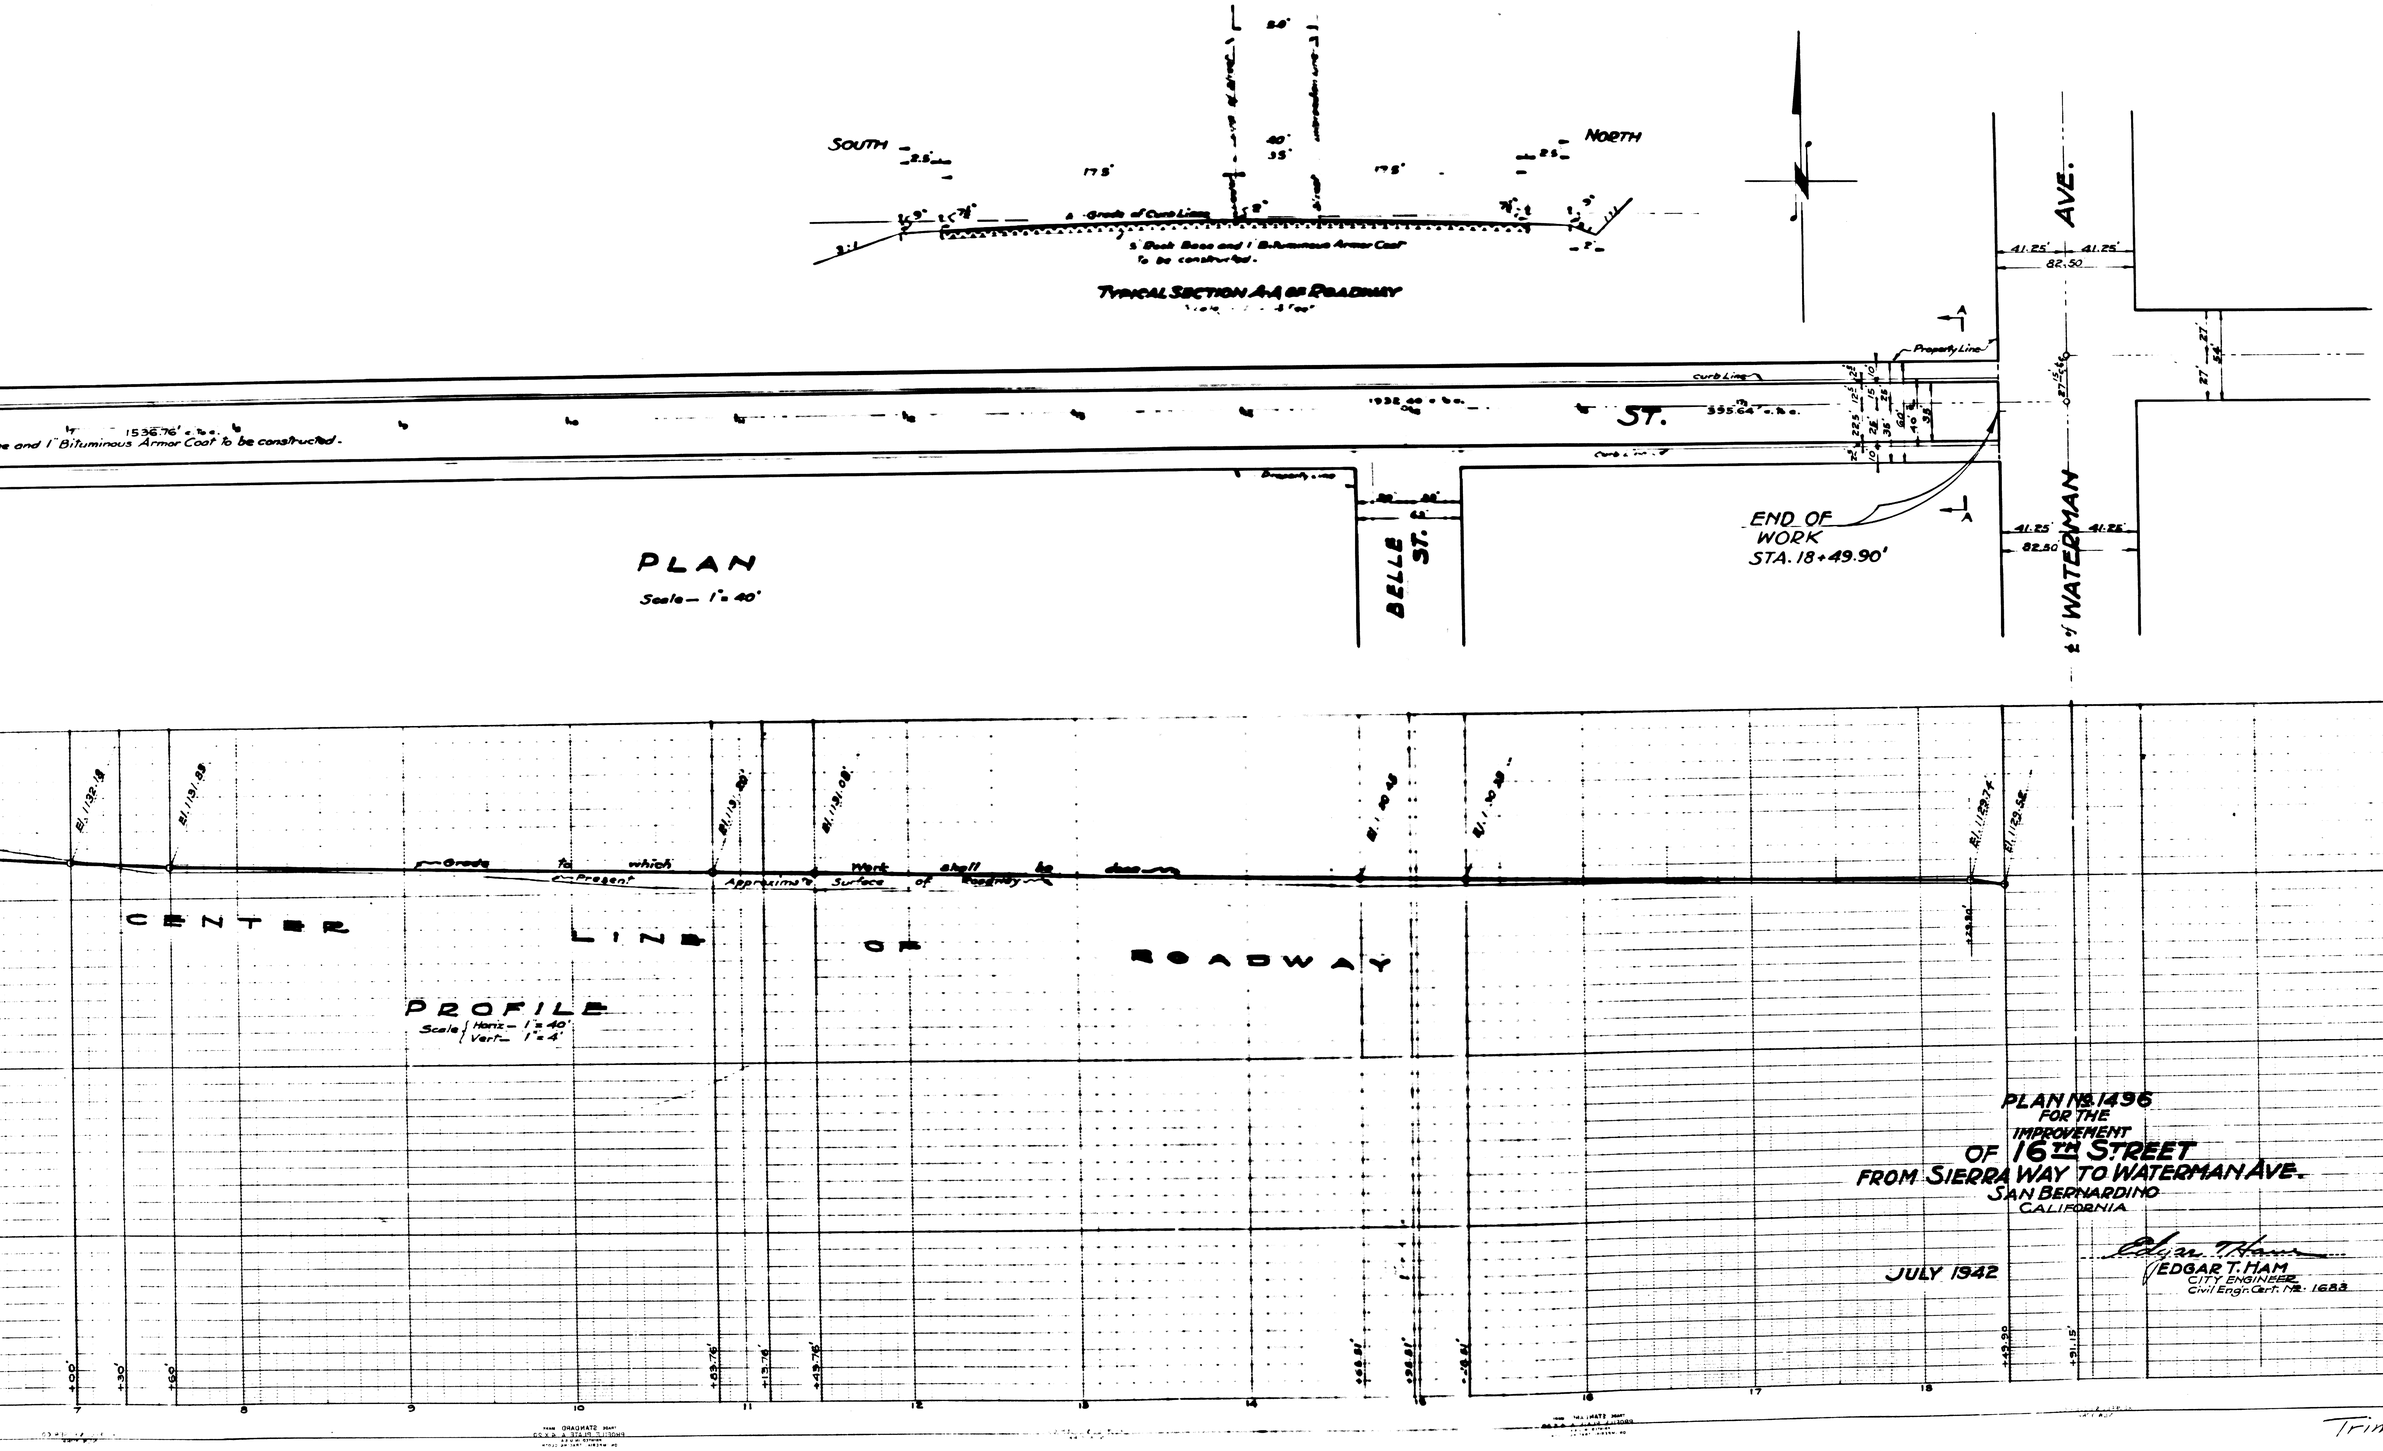

PLAN No. 1496
FOR THE
IMPROVEMENT
OF 16TH STREET
FROM SIERRA WAY TO WATERMAN AVE.
SAN BERNARDINO
CALIFORNIA

JULY 1942

EDGAR T. HAM
CITY ENGINEER
Civil Engr. Cert. No. 1683

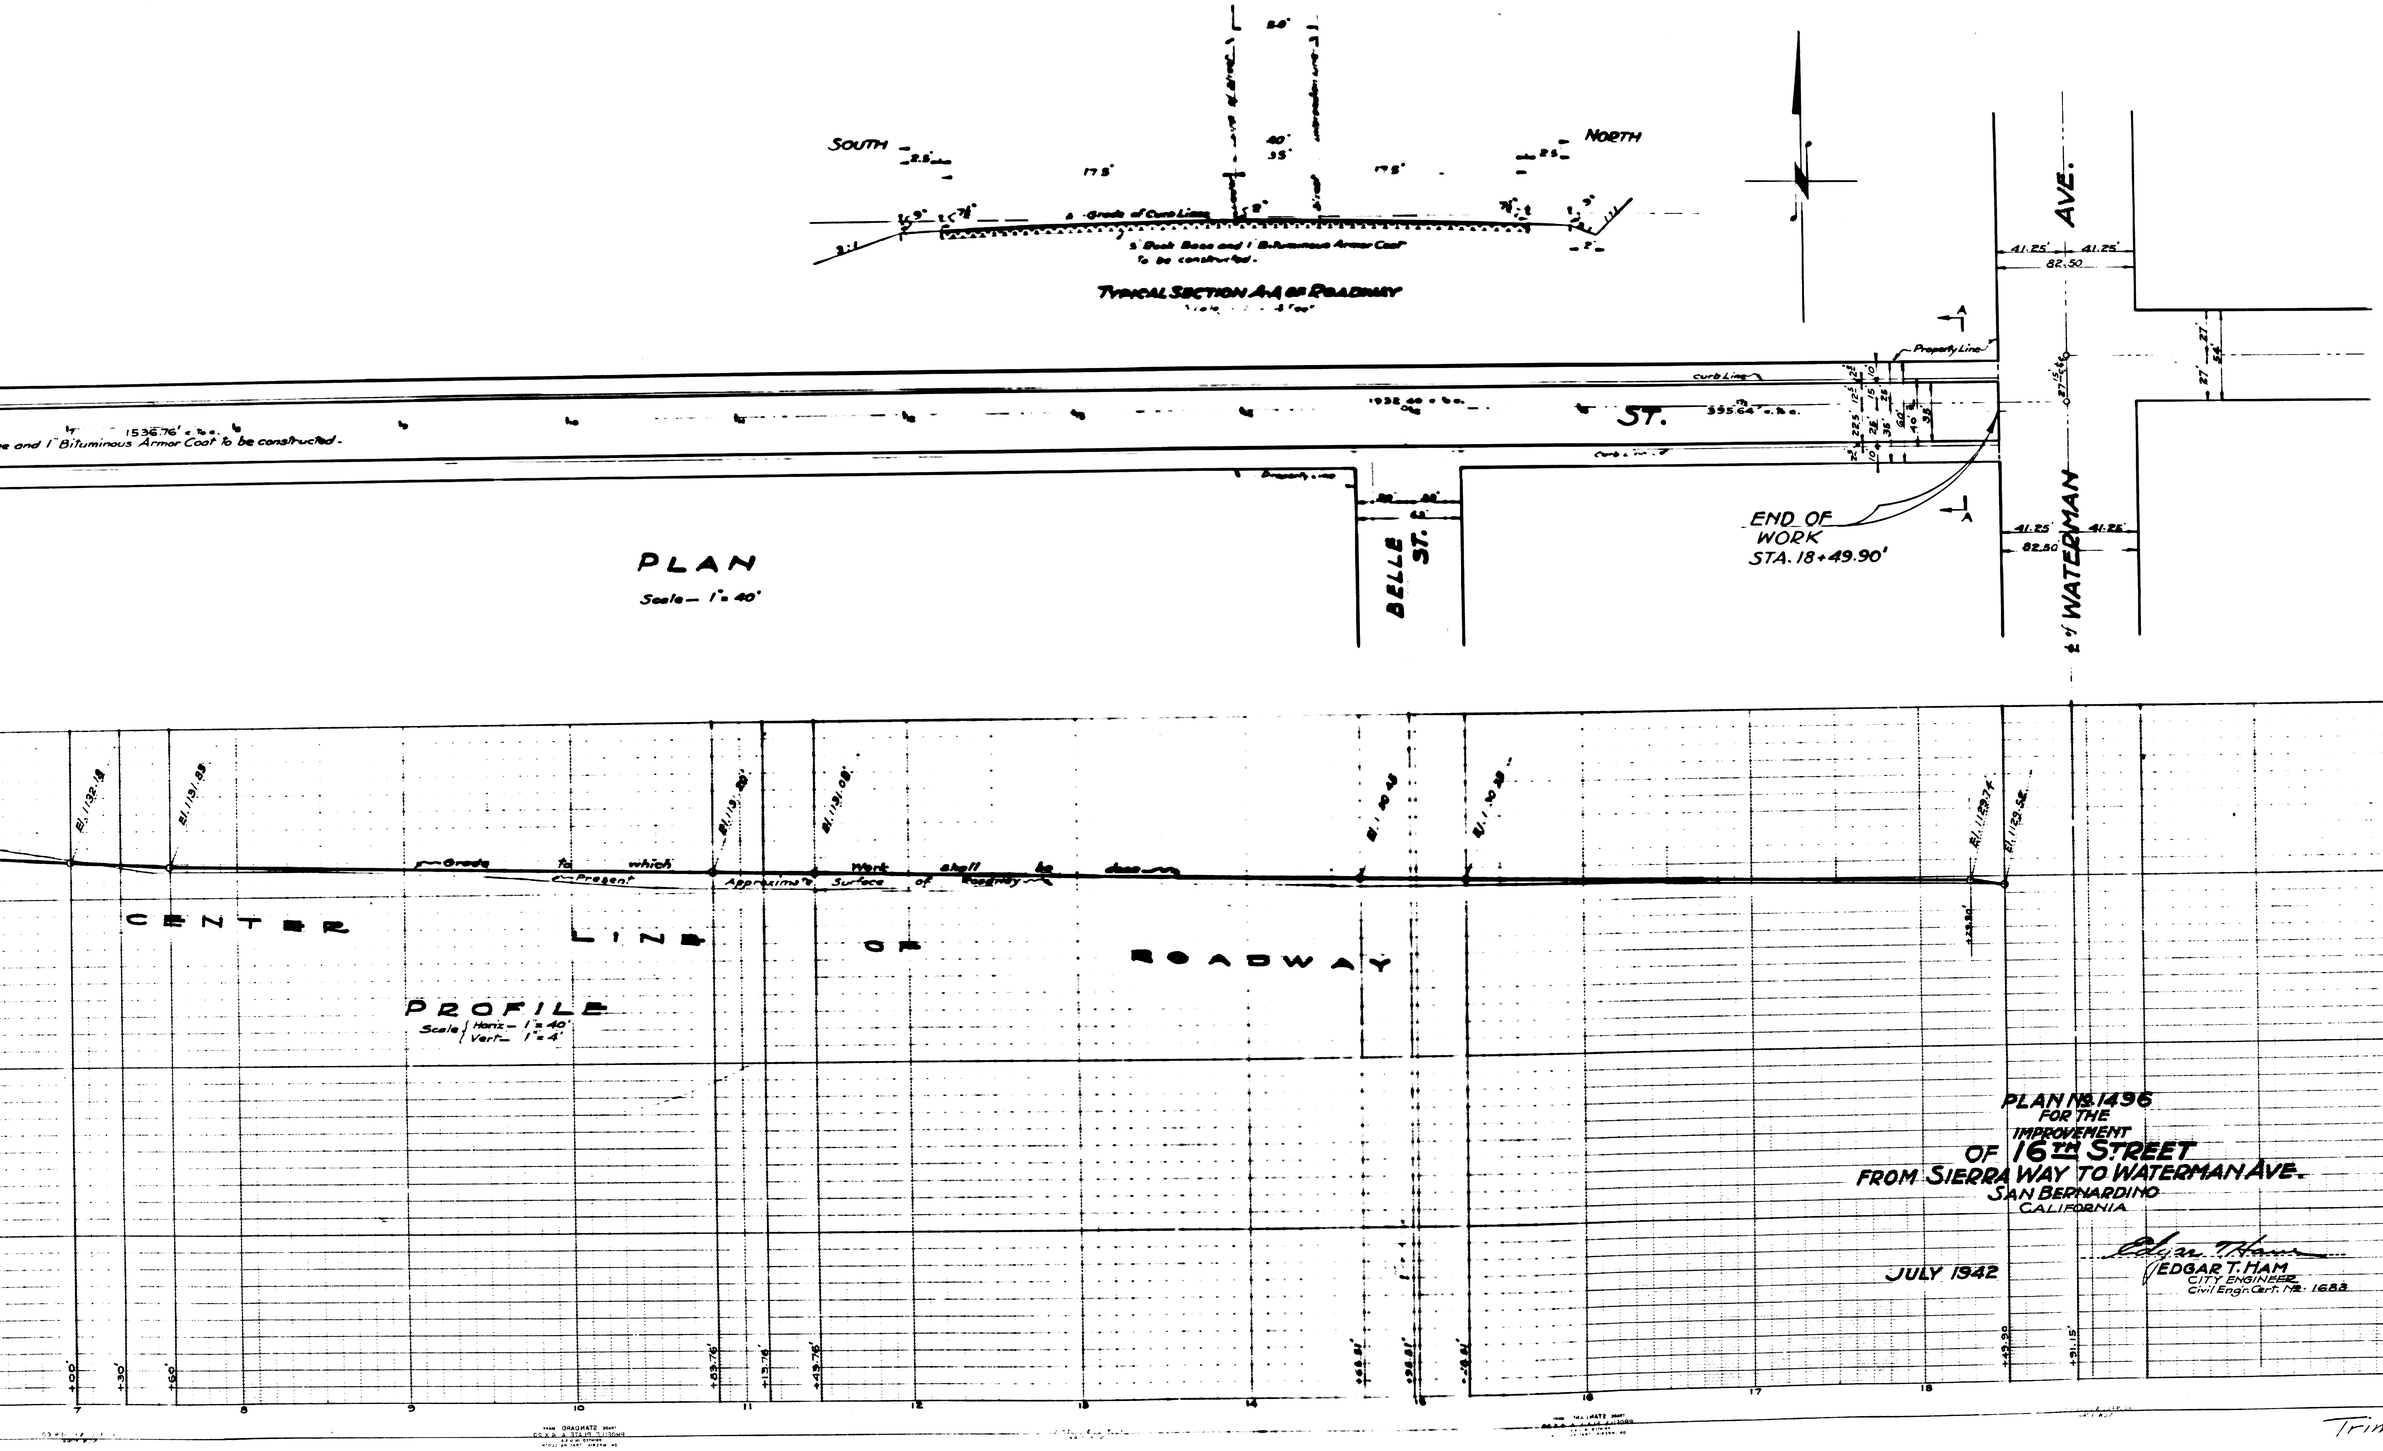

PLAN No. 1496
FOR THE
IMPROVEMENT
OF 16TH STREET
FROM SIERRA WAY TO WATERMAN AVE.
SAN BERNARDINO
CALIFORNIA

JULY 1942

EDGAR T. HAM
CITY ENGINEER
Civil Engr. Cert. No. 1683