RECORD OF SURVEY

SHOWING LOT 5, AND A PORTION OF LOTS 6 & 31, OF THE MOUNT VERNON ORANGE GROVE & FRUIT COMPANYS LANDS AS PER PLAT RECORDED IN BOOK 12 OF MAPS, PAGE 16, RECORDS OF SAN BERNARDINO COUNTY, CALIF.

January 28, 1958

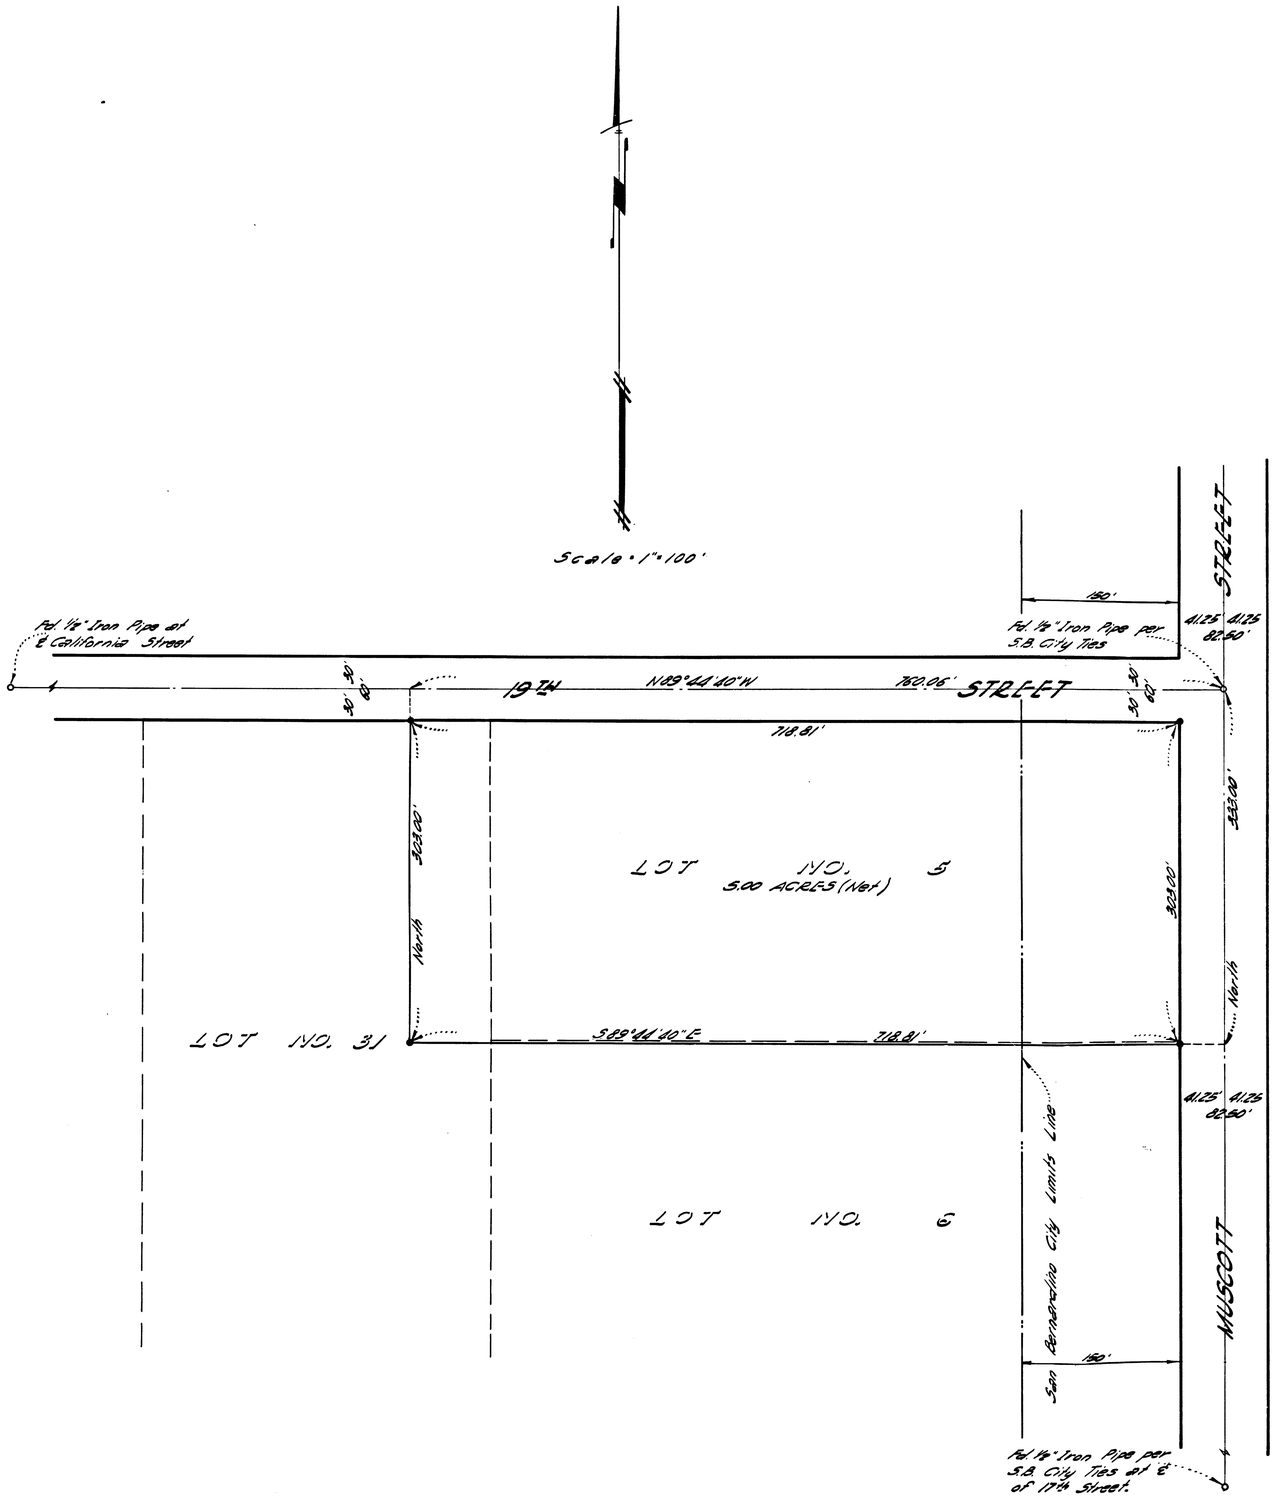

SURVEYOR'S CERTIFICATE

This map correctly represents a survey made under my direction in conformance with the requirements of chapter 15 of Division 3 of the Business and Professions Code at the request of the City of San Bernardino School District.

Dated this 15th day of April 1958.

Arthur J. Sullivan
Licensed Land Surveyor No. 2380

COUNTY SURVEYOR'S CERTIFICATE

This map has been examined for conformance with the requirements of Chapter 15 of Division 3 of the Business and Professions Code, this 22nd day of April 1958.

J.W. Abbey, County Surveyor, County of San Bernardino, California.

By T. T. Hodney Deputy.

NOTE:

Basis of Bearings taken from the ℄ of Muscott Street per the Survey of The Rancho San Bernardino per plat recorded in Book 7 of Maps, Page 2, records of San Bernardino County, California, assumed as being North.
Set 1" Iron Pipe where shown thusly •
Monuments found as noted shown thusly ∘

Recorded at Request of
City of San Bdno School Dist
Date Apr 23 1958
at 11.10 A M
in Book 15 of P/S
Page 40
Records San Bernardino County
TED R. CARPENTER
County Recorder
By [illegible] Deputy Recorder
Fee No fee

15-40