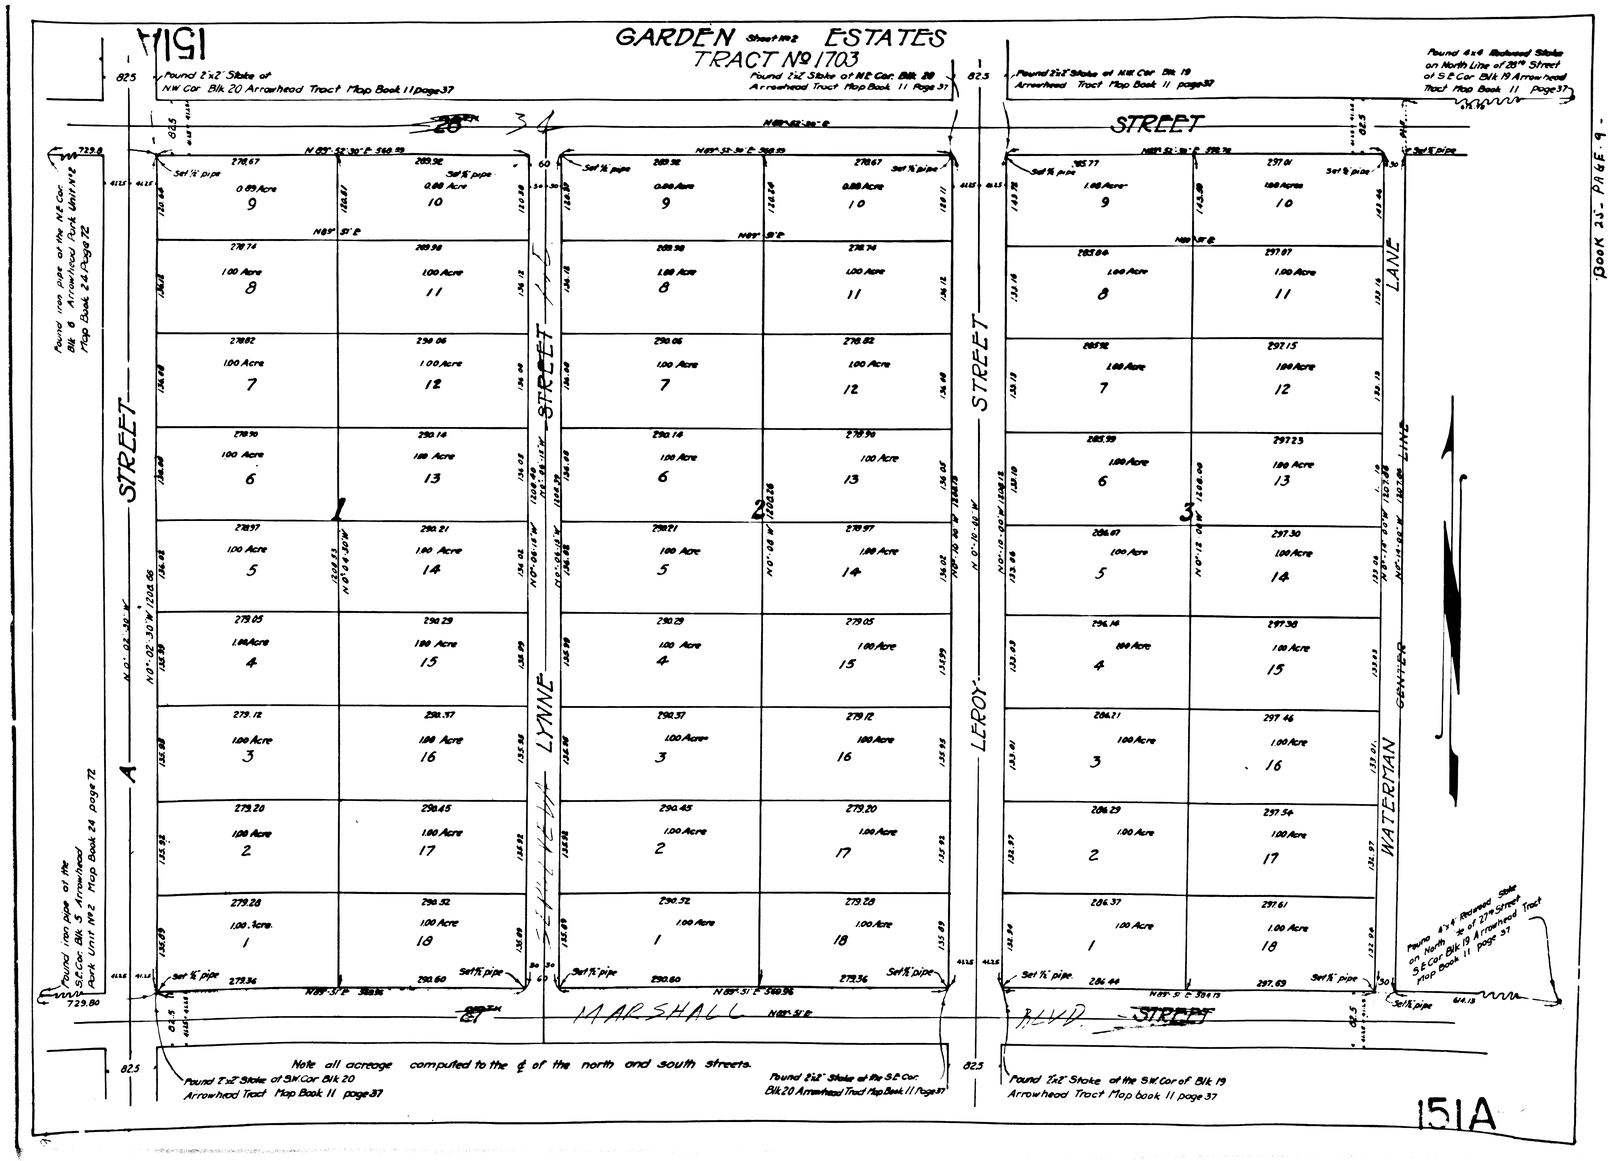
GARDEN Sheet No 2 ESTATES
TRACT No 1703
Found 2"x2" Stake at N.W. Cor. Blk. 20 Arrowhead Tract Map Book 11 page 37
Found 2"x2" Stake at N.E. Cor. Blk. 20 Arrowhead Tract Map Book 11 Page 37
Found 2"x2" Stake at N.W. Cor. Blk. 19 Arrowhead Tract Map Book 11 page 37
Found 4"x4" Redwood Stake on North Line of 28th Street at S.E. Cor. Blk. 19 Arrowhead Tract Map Book 11 Page 37
28TH STREET
Found iron pipe at the N.E. Cor. Blk. 6 Arrowhead Park Unit No 2 Map Book 24 Page 72
Found iron pipe at the S.E. Cor. Blk. 5 Arrowhead Park Unit No 2 Map Book 24 page 72
A STREET
SEPULVEDA STREET
LYNNE
LEROY STREET
WATERMAN
GENTLER
LANE
MARSHALL BLVD.
Found 4"x4" Redwood Stake on North Line of 27th Street at S.E. Cor. Blk. 19 Arrowhead Tract Map Book 11 page 37
Note all acreage computed to the ℄ of the north and south streets.
Found 2"x2" Stake at S.W. Cor. Blk. 20 Arrowhead Tract Map Book 11 page 37
Found 2"x2" Stake at the S.E. Cor. Blk. 20 Arrowhead Tract Map Book 11 Page 37
Found 2"x2" Stake at the S.W. Cor. of Blk. 19 Arrowhead Tract Map book 11 page 37
151A