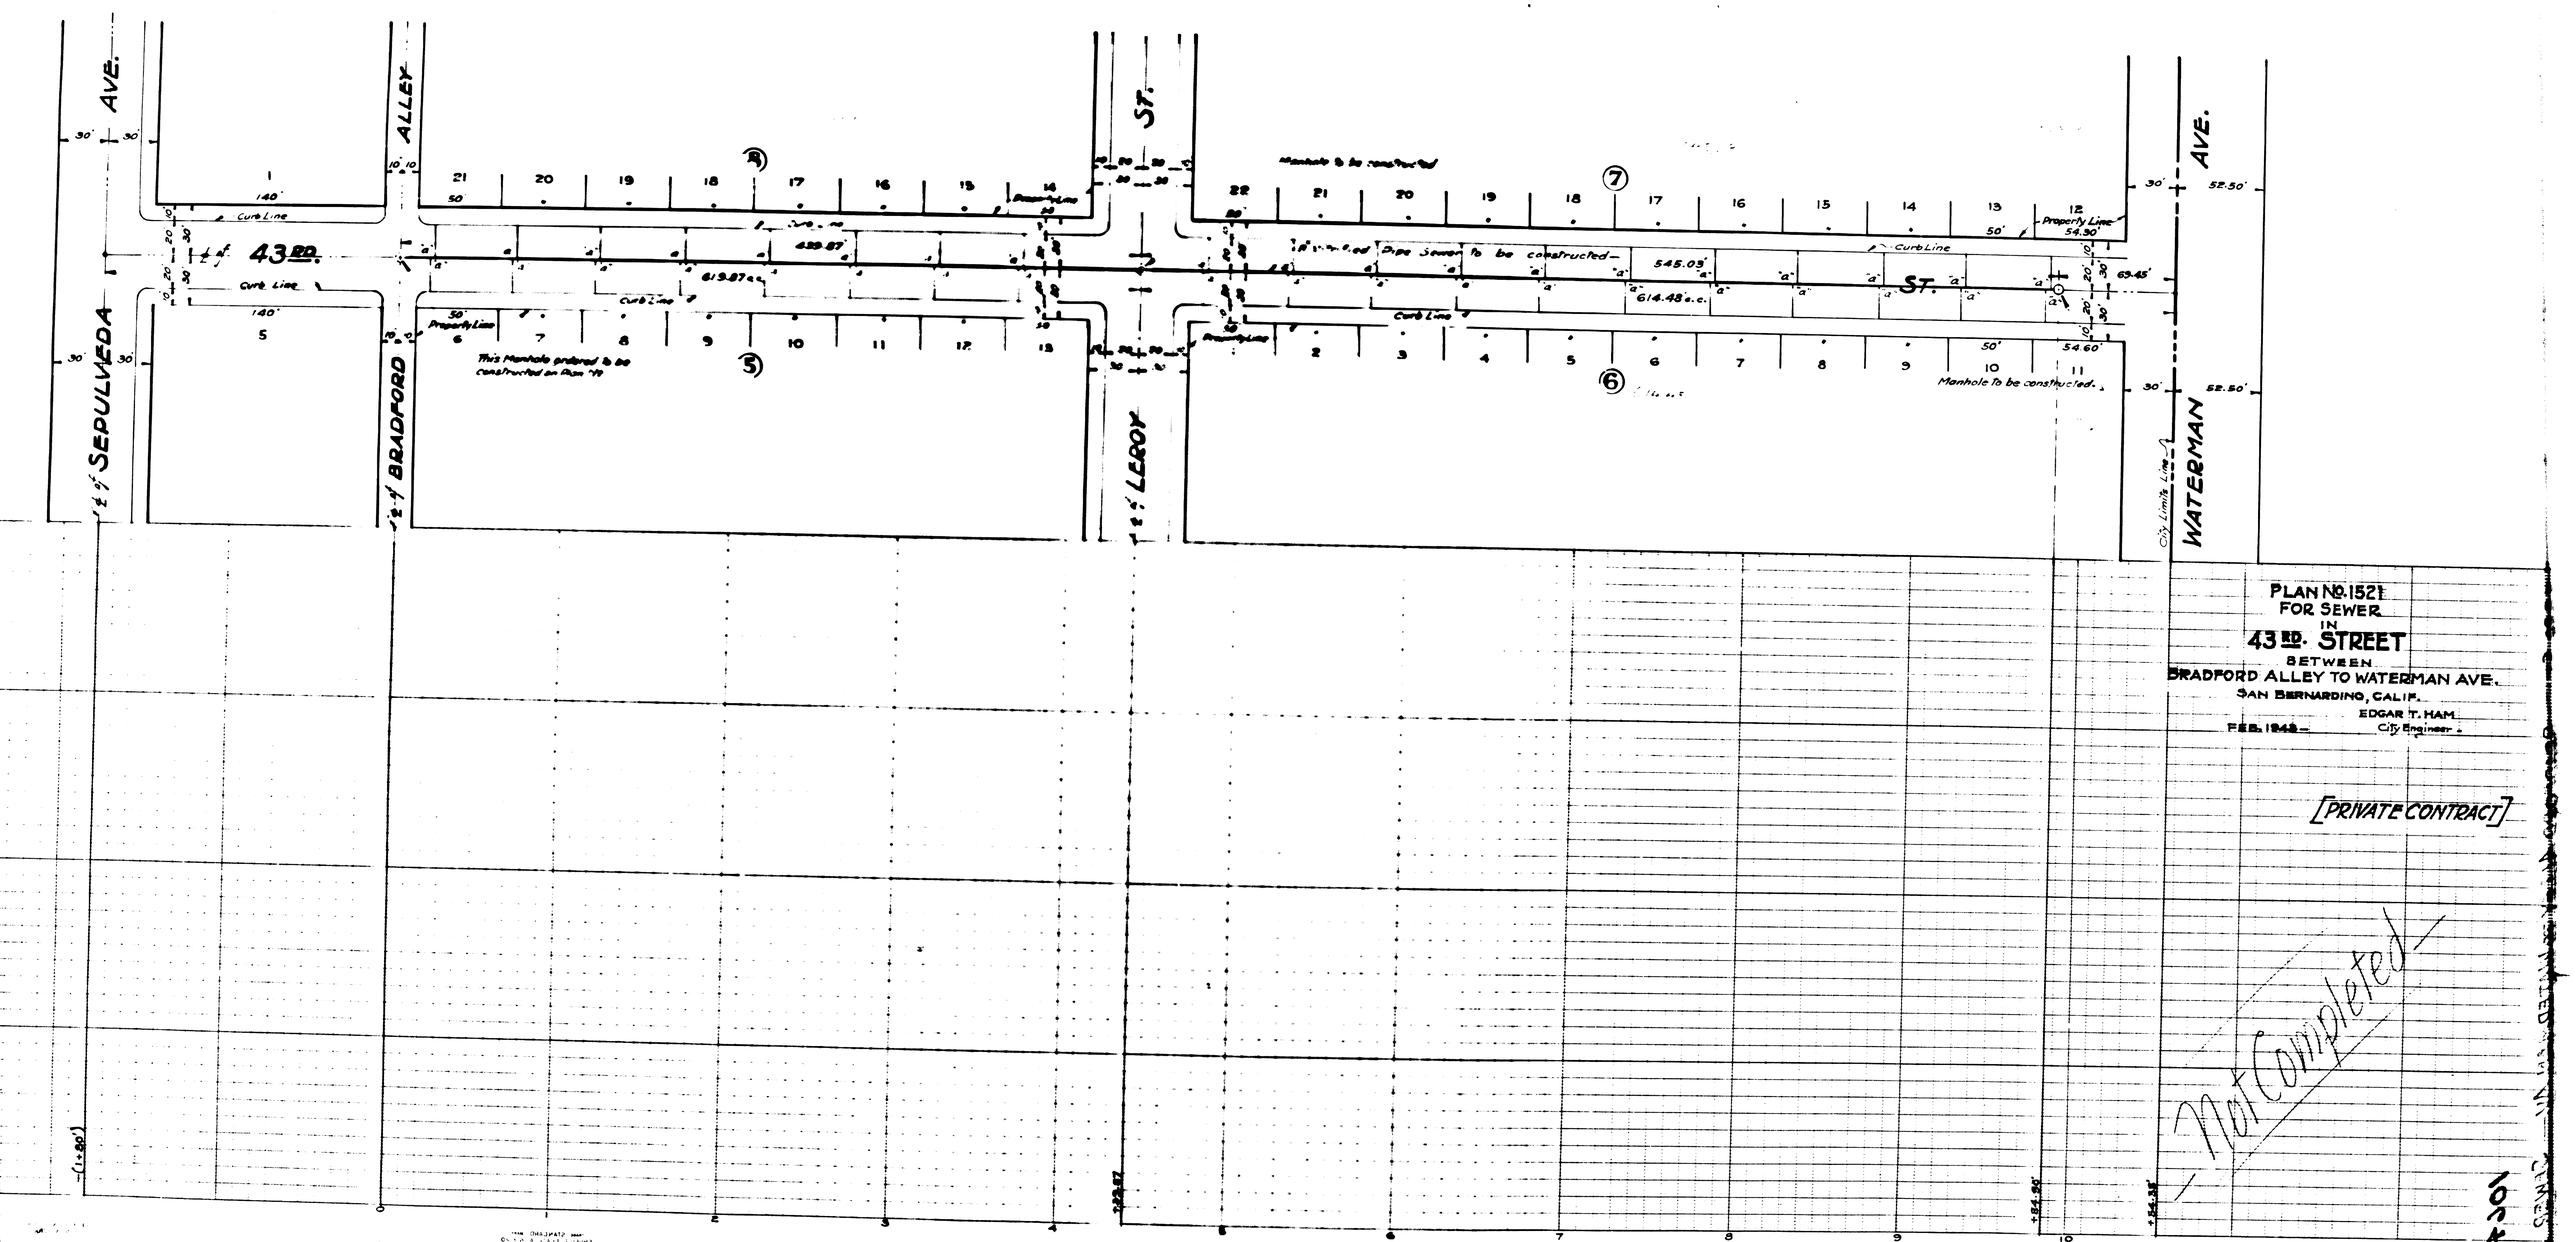
SEPULVEDA AVE.
BRADFORD ALLEY
LEROY ST.
WATERMAN AVE.
43RD.
ST.
Curb Line
Property Line
Manhole To be constructed.
This Manhole ordered to be constructed on Plan 119
Pipe Sewer To be constructed
City Limits Line
PLAN No. 1521
FOR SEWER
IN
43RD. STREET
BETWEEN
BRADFORD ALLEY TO WATERMAN AVE.
SAN BERNARDINO, CALIF.
EDGAR T. HAM
City Engineer.
FEB. 1942
[PRIVATE CONTRACT]
Not Completed

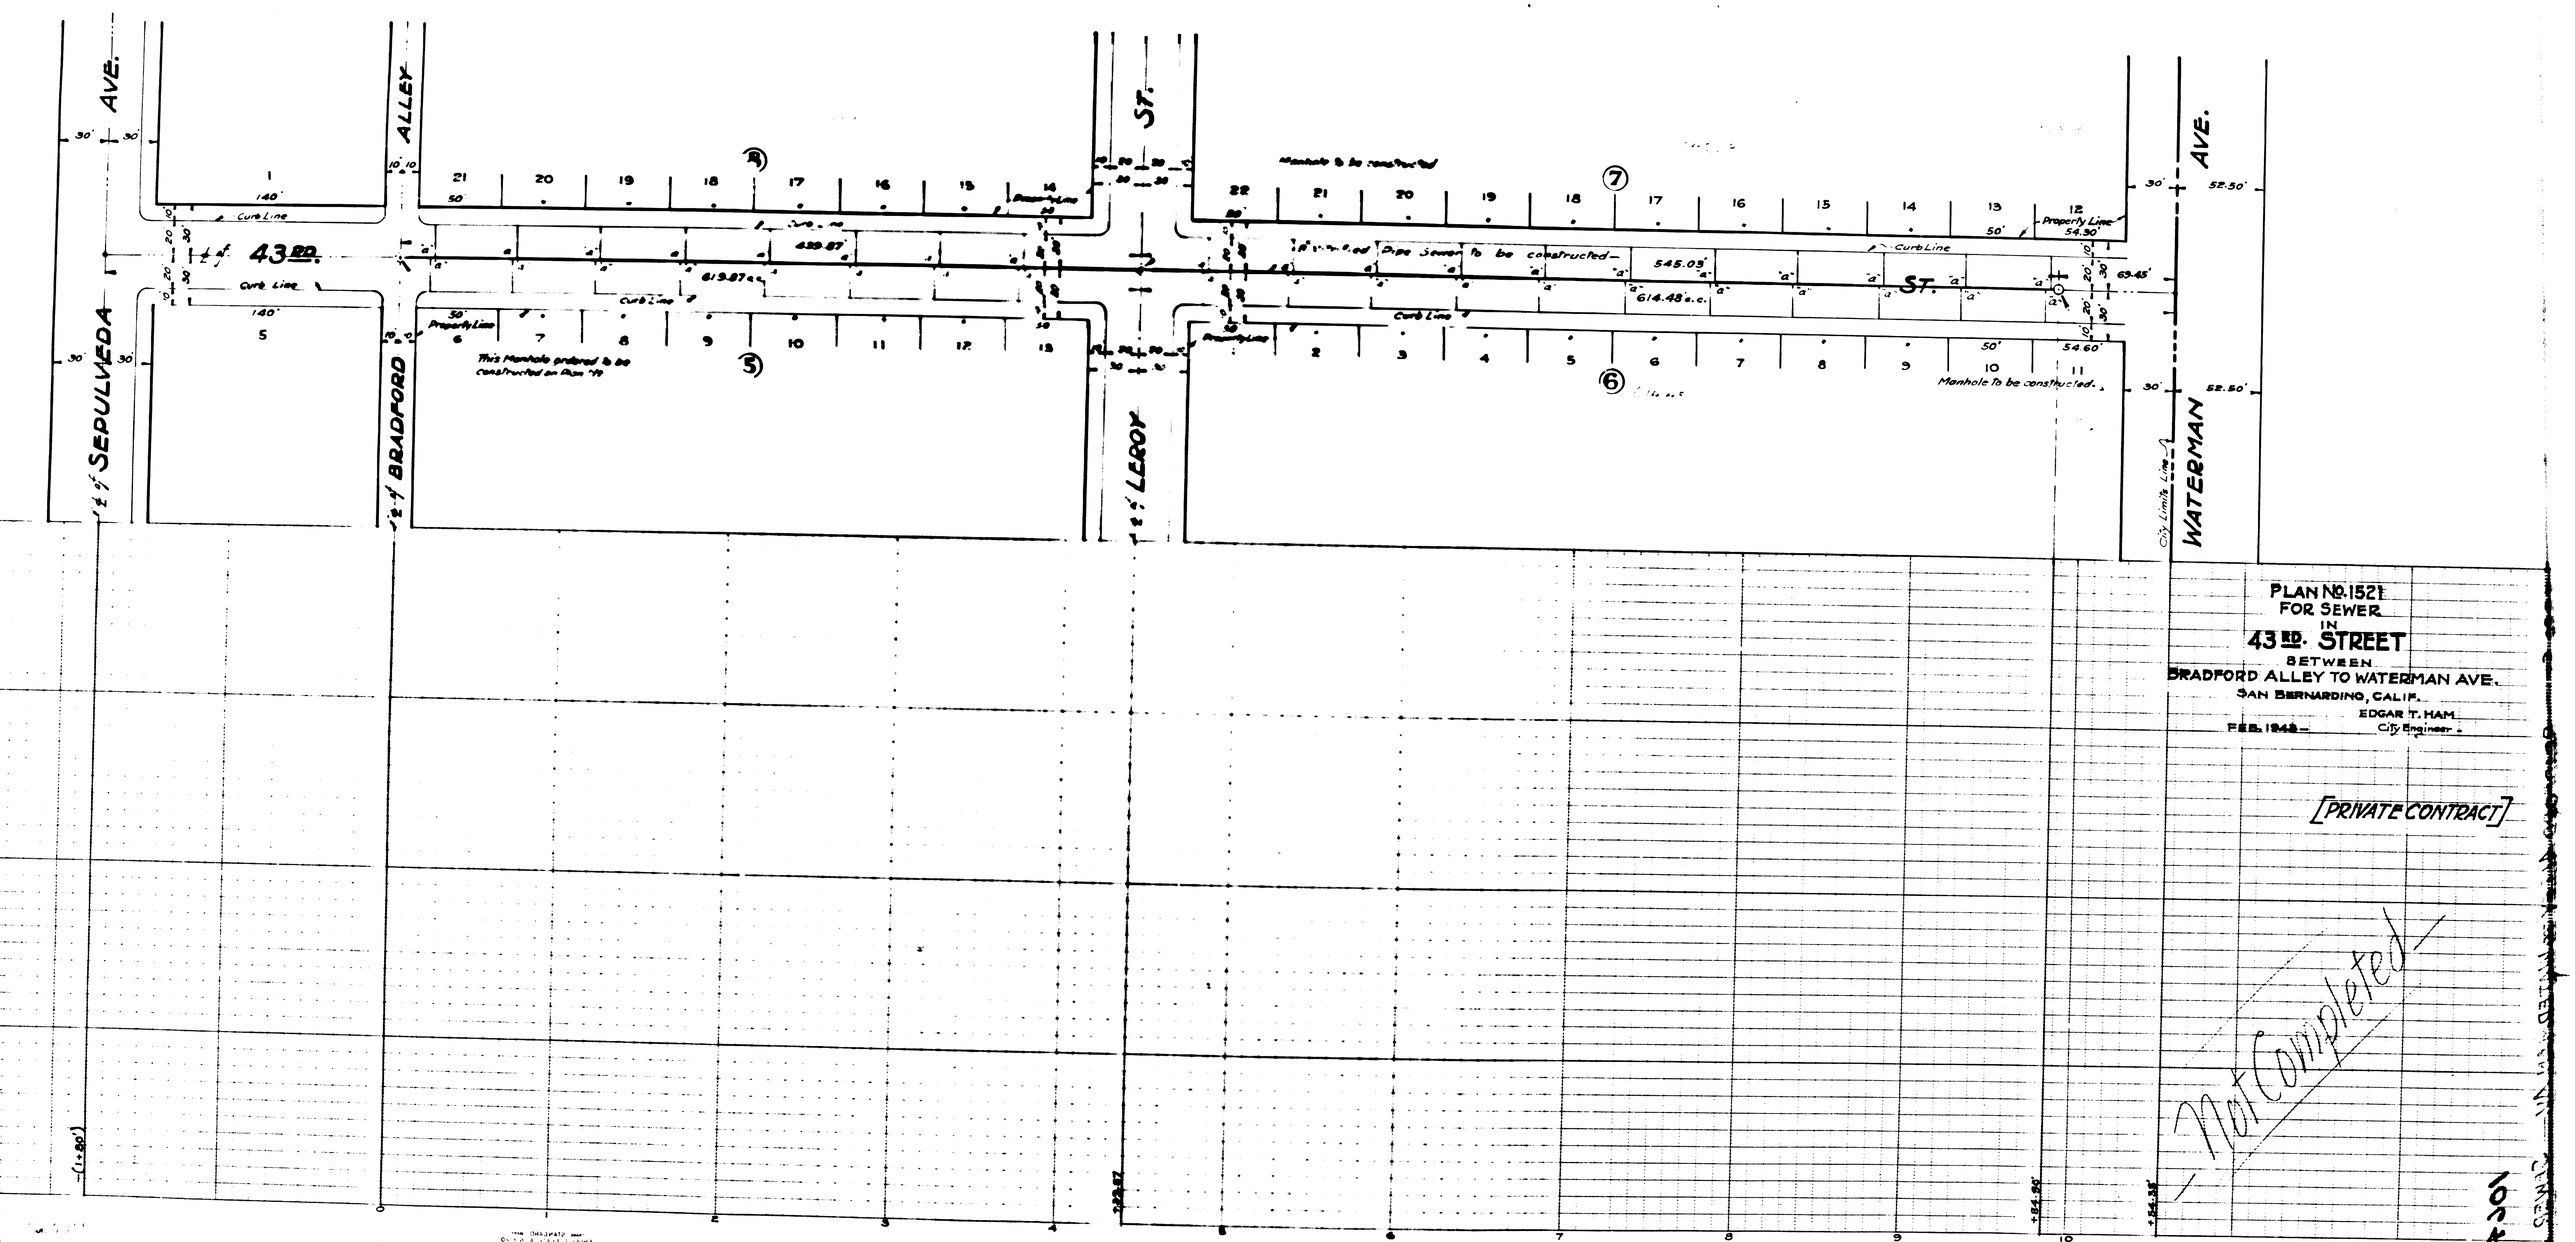
SEPULVEDA AVE.
BRADFORD ALLEY
LEROY ST.
WATERMAN AVE.
43RD.
ST.
Curb Line
Property Line
Manhole To be constructed.
This Manhole ordered to be constructed on Plan 119
Pipe Sewer To be constructed
City Limits Line
PLAN No. 1521
FOR SEWER
IN
43RD. STREET
BETWEEN
BRADFORD ALLEY TO WATERMAN AVE.
SAN BERNARDINO, CALIF.
EDGAR T. HAM
City Engineer.
FEB. 1942
[PRIVATE CONTRACT]
Not Completed

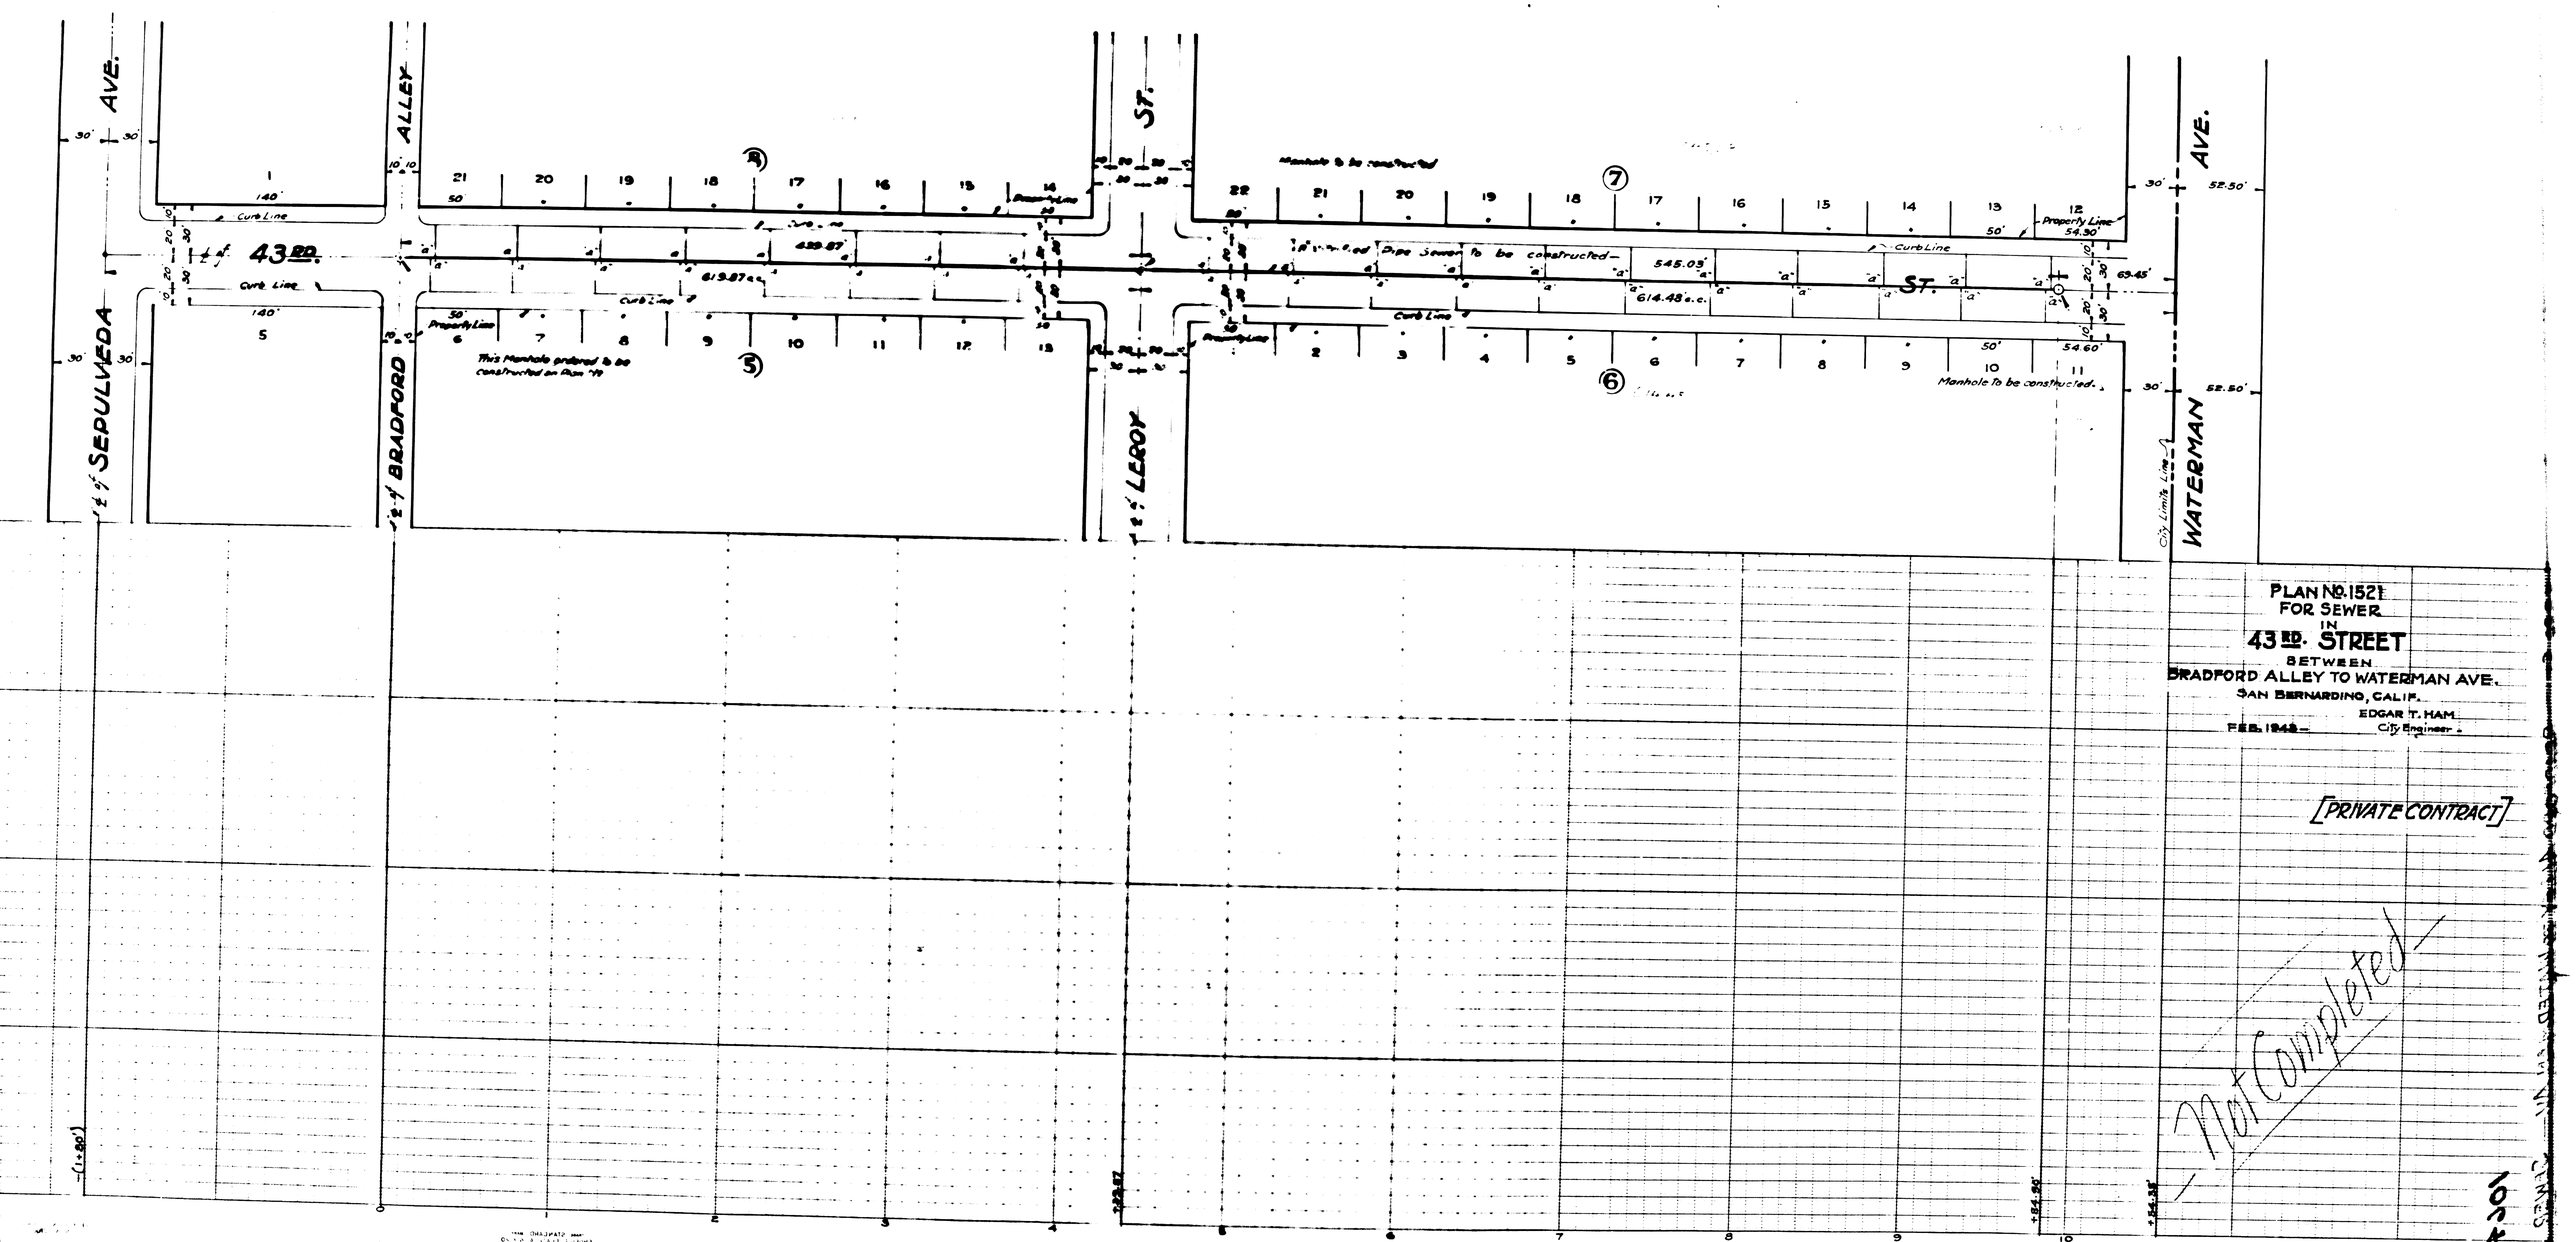
SEPULVEDA AVE.
BRADFORD ALLEY
LEROY ST.
WATERMAN AVE.
43RD.
ST.
Curb Line
Property Line
Manhole To be constructed.
This Manhole ordered to be constructed on Plan 119
Pipe Sewer To be constructed
City Limits Line
PLAN No. 1521
FOR SEWER
IN
43RD. STREET
BETWEEN
BRADFORD ALLEY TO WATERMAN AVE.
SAN BERNARDINO, CALIF.
EDGAR T. HAM
City Engineer.
FEB. 1942
[PRIVATE CONTRACT]
Not Completed