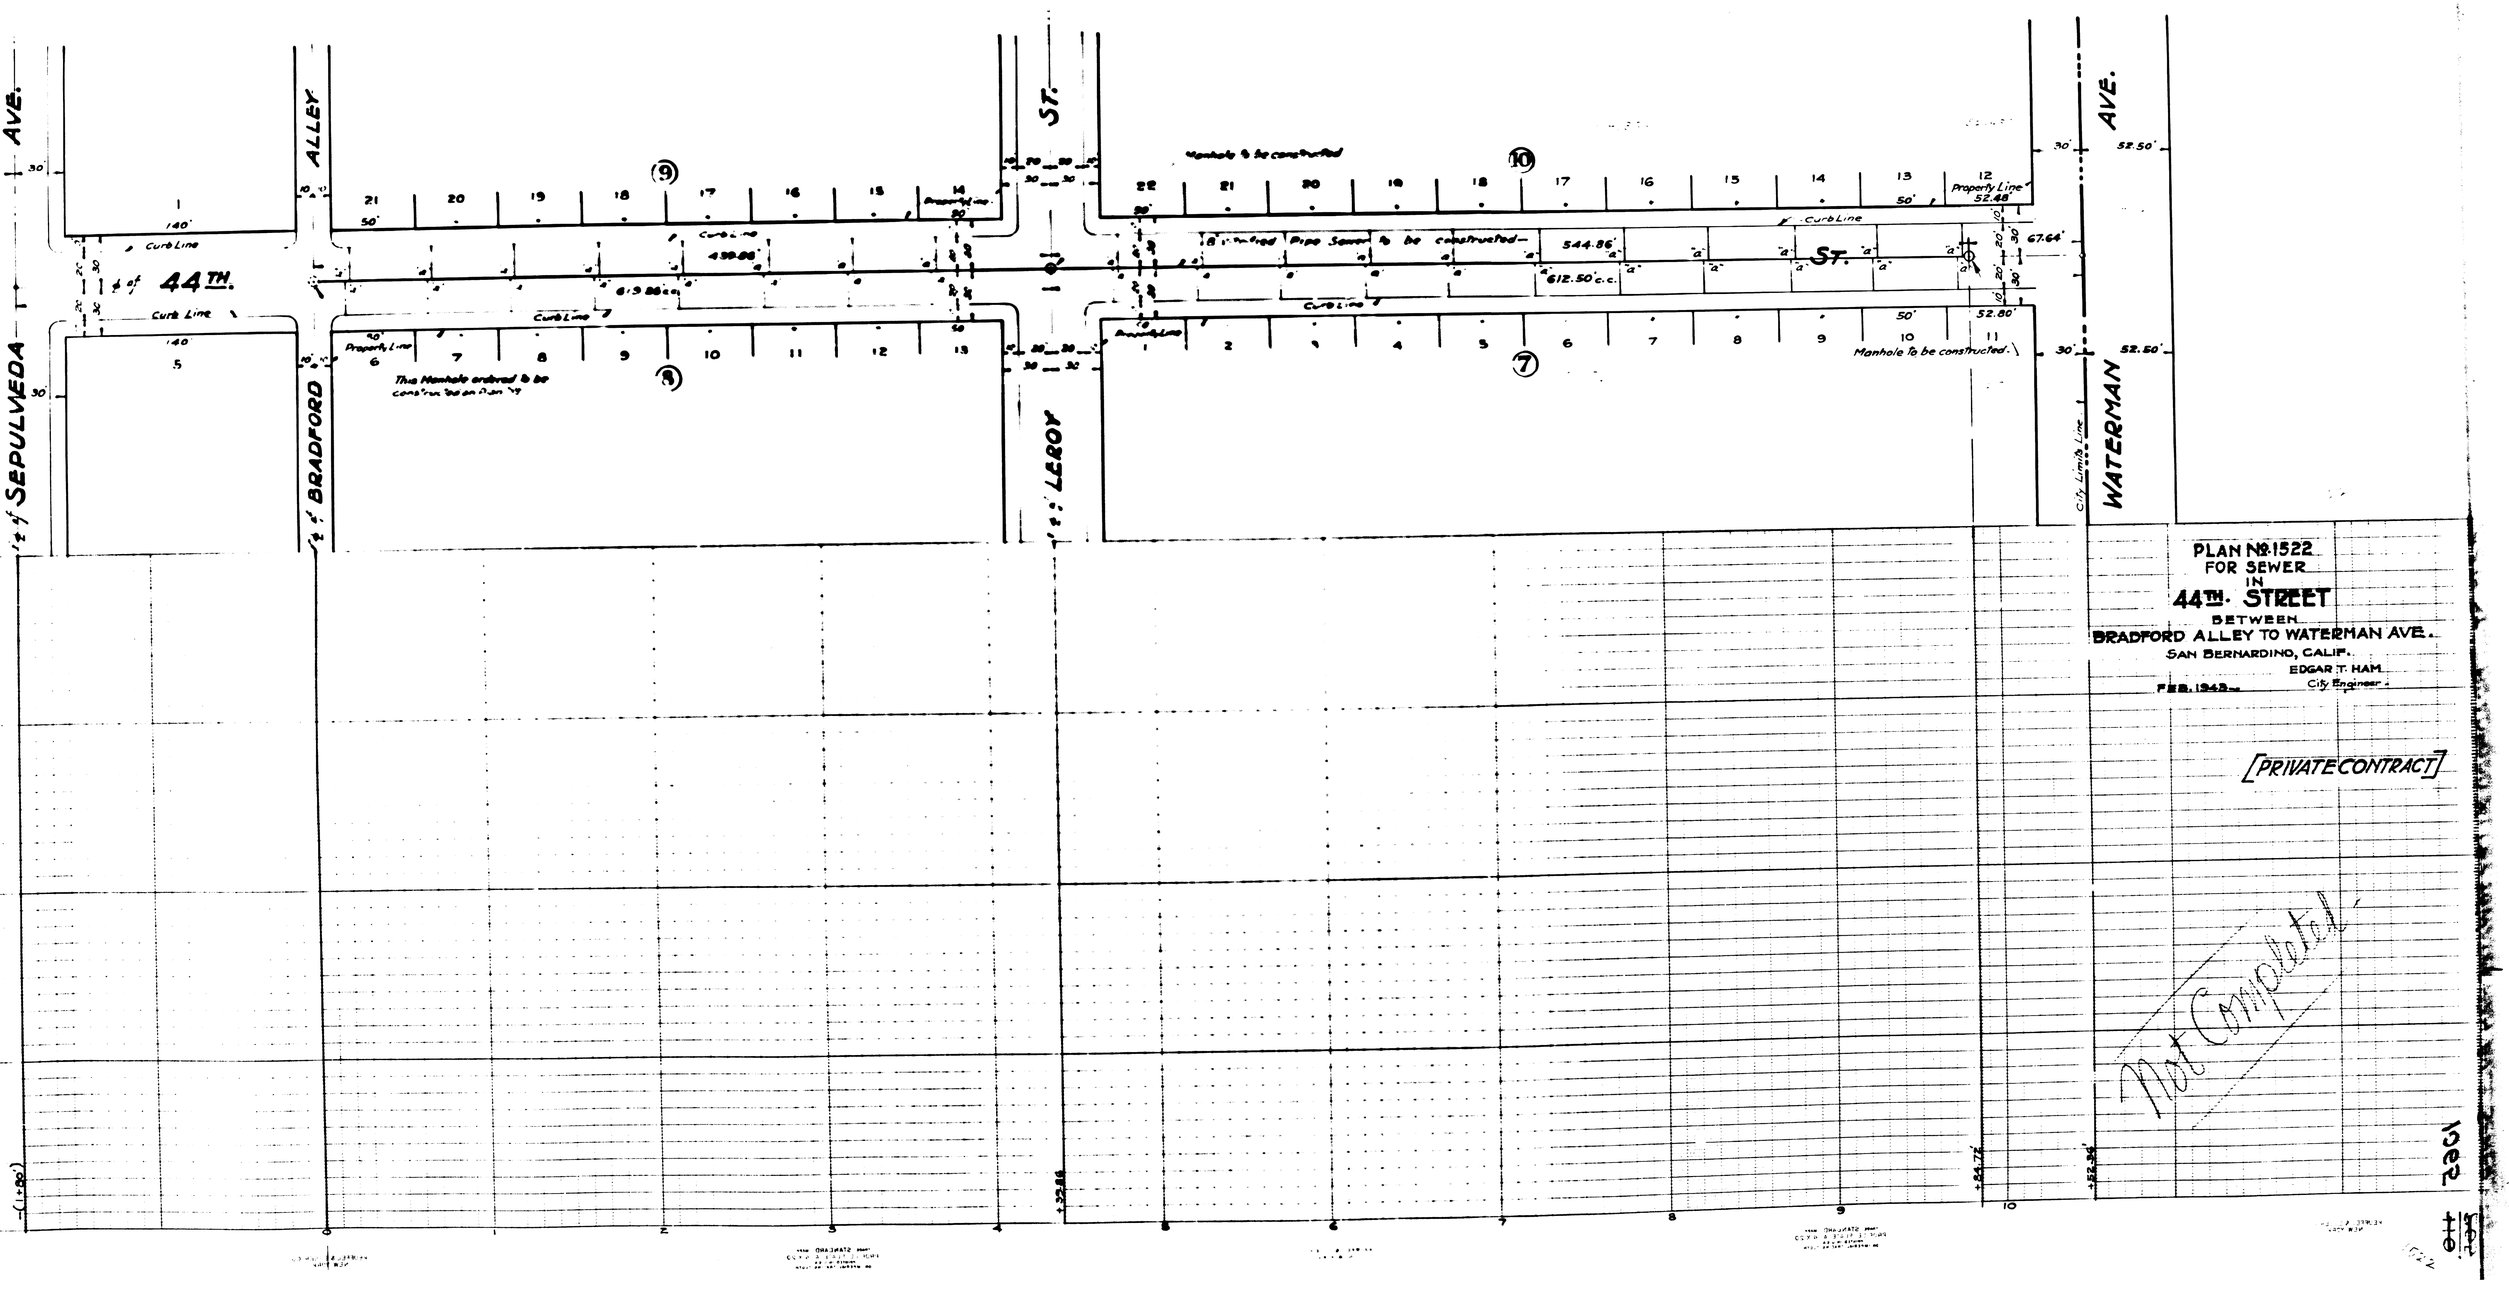
PLAN No. 1522
FOR SEWER
IN
44TH. STREET
BETWEEN
BRADFORD ALLEY TO WATERMAN AVE.
SAN BERNARDINO, CALIF.
EDGAR T. HAM
City Engineer.
FEB. 1943
[PRIVATE CONTRACT]
Not Completed
1522
SEPULVEDA AVE.
BRADFORD ALLEY
LEROY ST.
WATERMAN AVE.
44TH. ST.
Curb Line
Property Line
Manhole To be constructed
8" Vitrified Pipe Sewer to be constructed
City Limits Line
459.86'
544.86'
612.50' c.c.
67.64'
52.50'
52.80'
140'
50'
30'