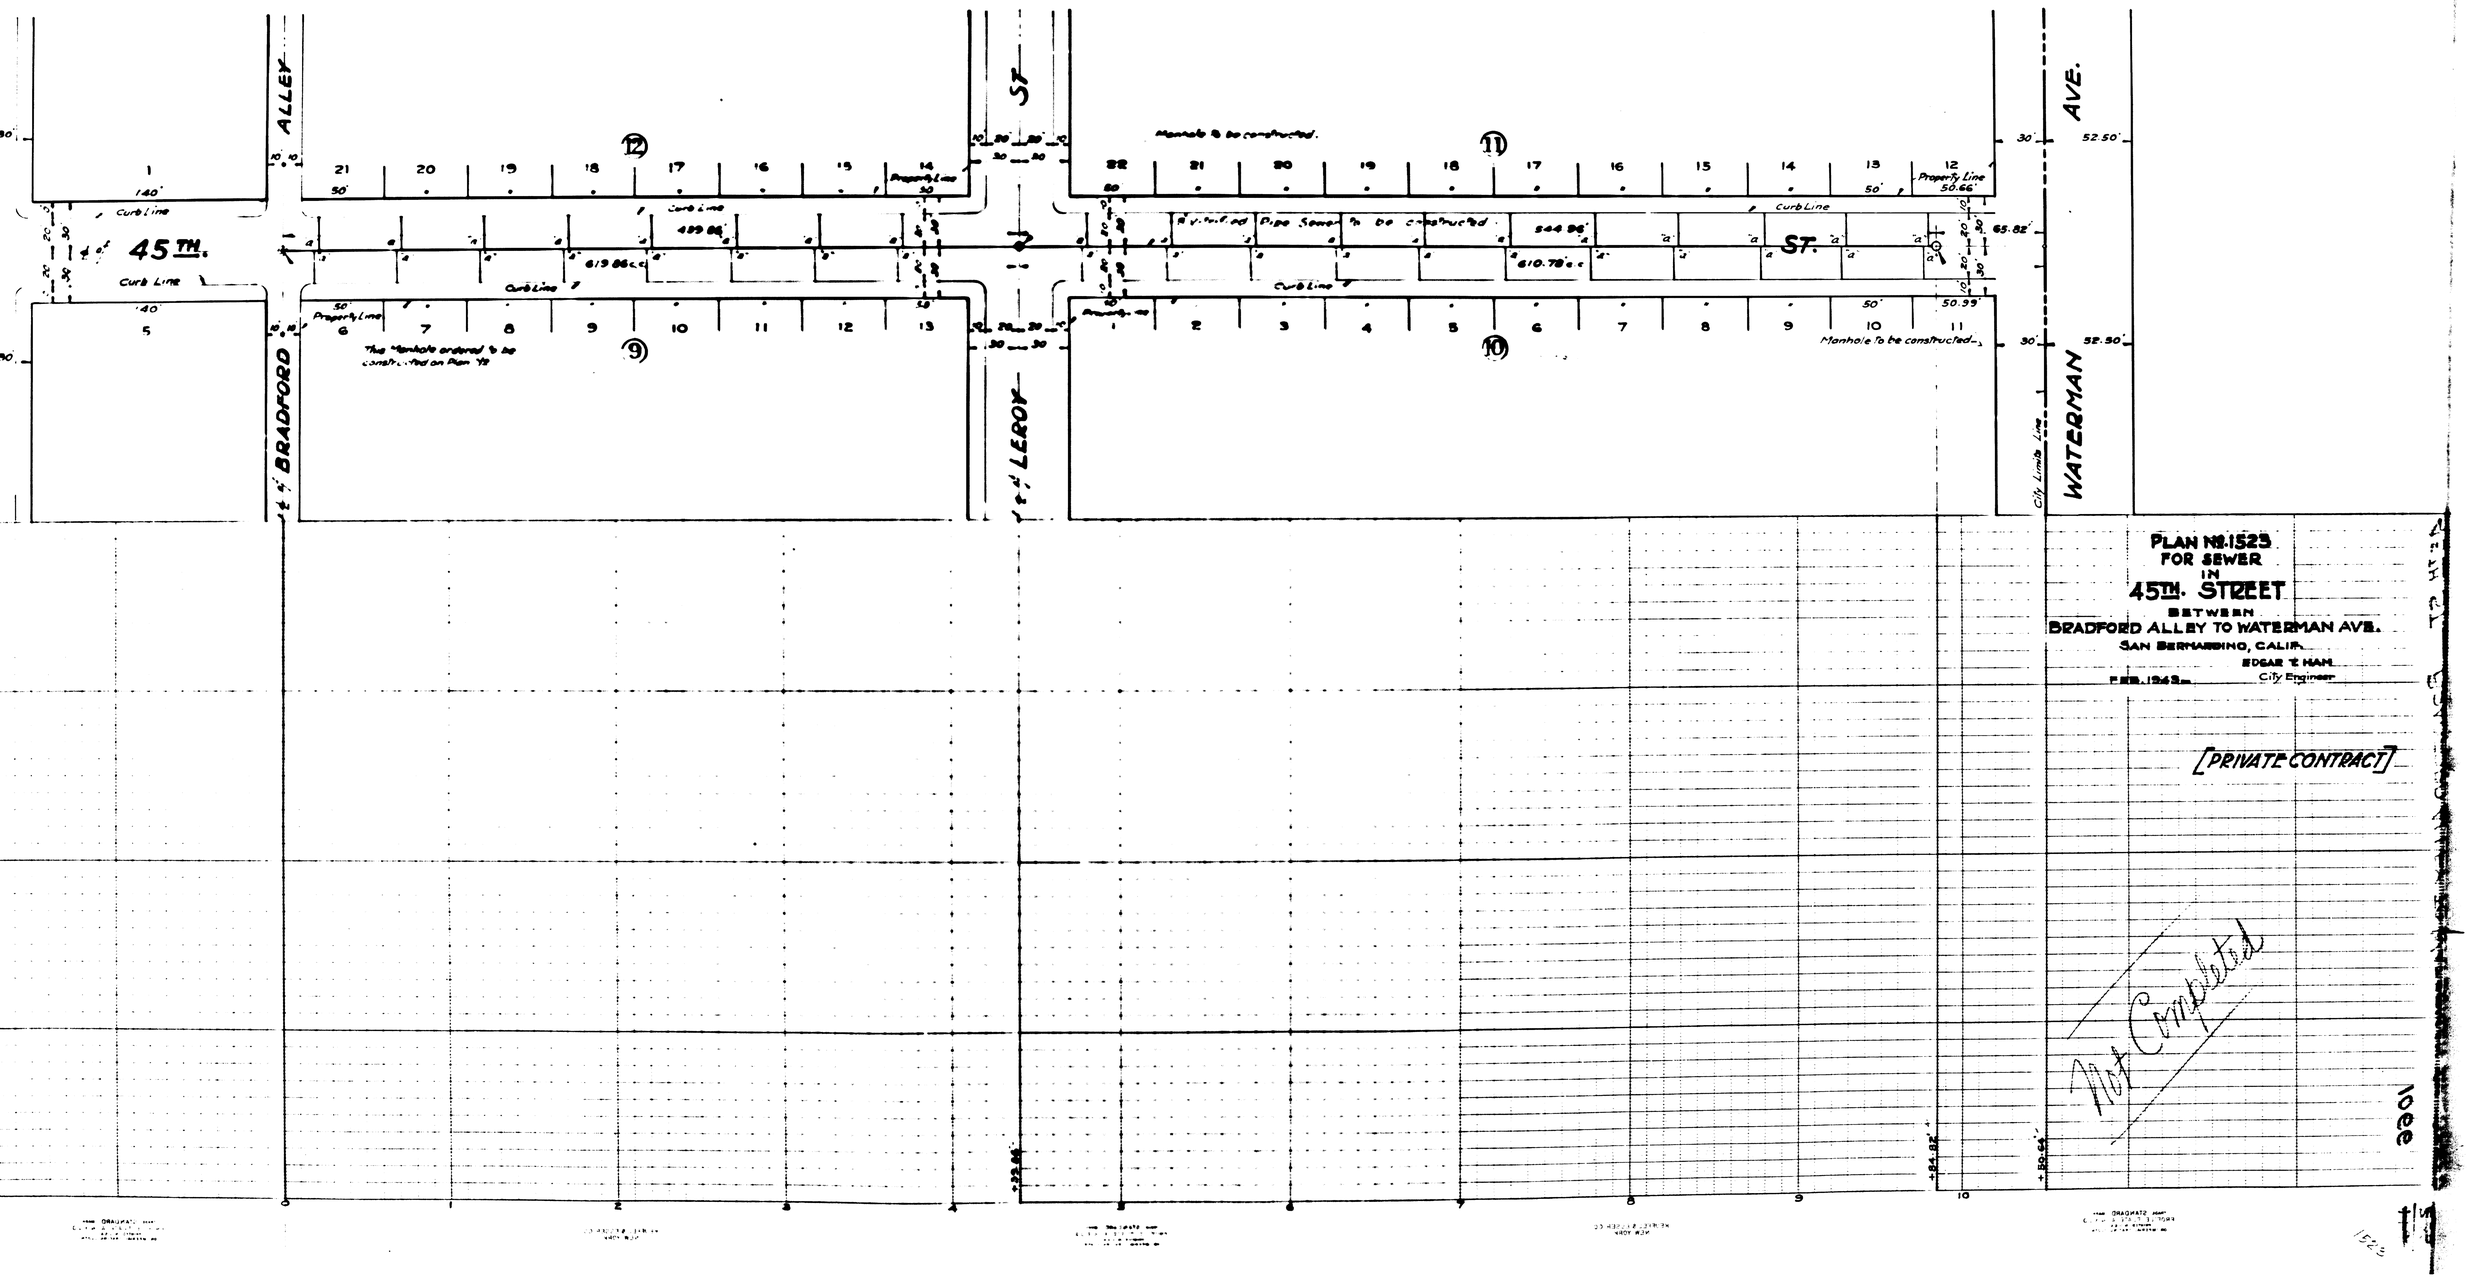
45TH. ST.
ALLEY
BRADFORD
LEROY
WATERMAN AVE.
Curb Line
Property Line
Manhole to be constructed.
City Limits Line
PLAN No. 1523
FOR SEWER
IN
45TH. STREET
BETWEEN
BRADFORD ALLEY TO WATERMAN AVE.
SAN BERNARDINO, CALIF.
EDGAR T. HAN
City Engineer
FEB. 1942
[PRIVATE CONTRACT]
Not Completed

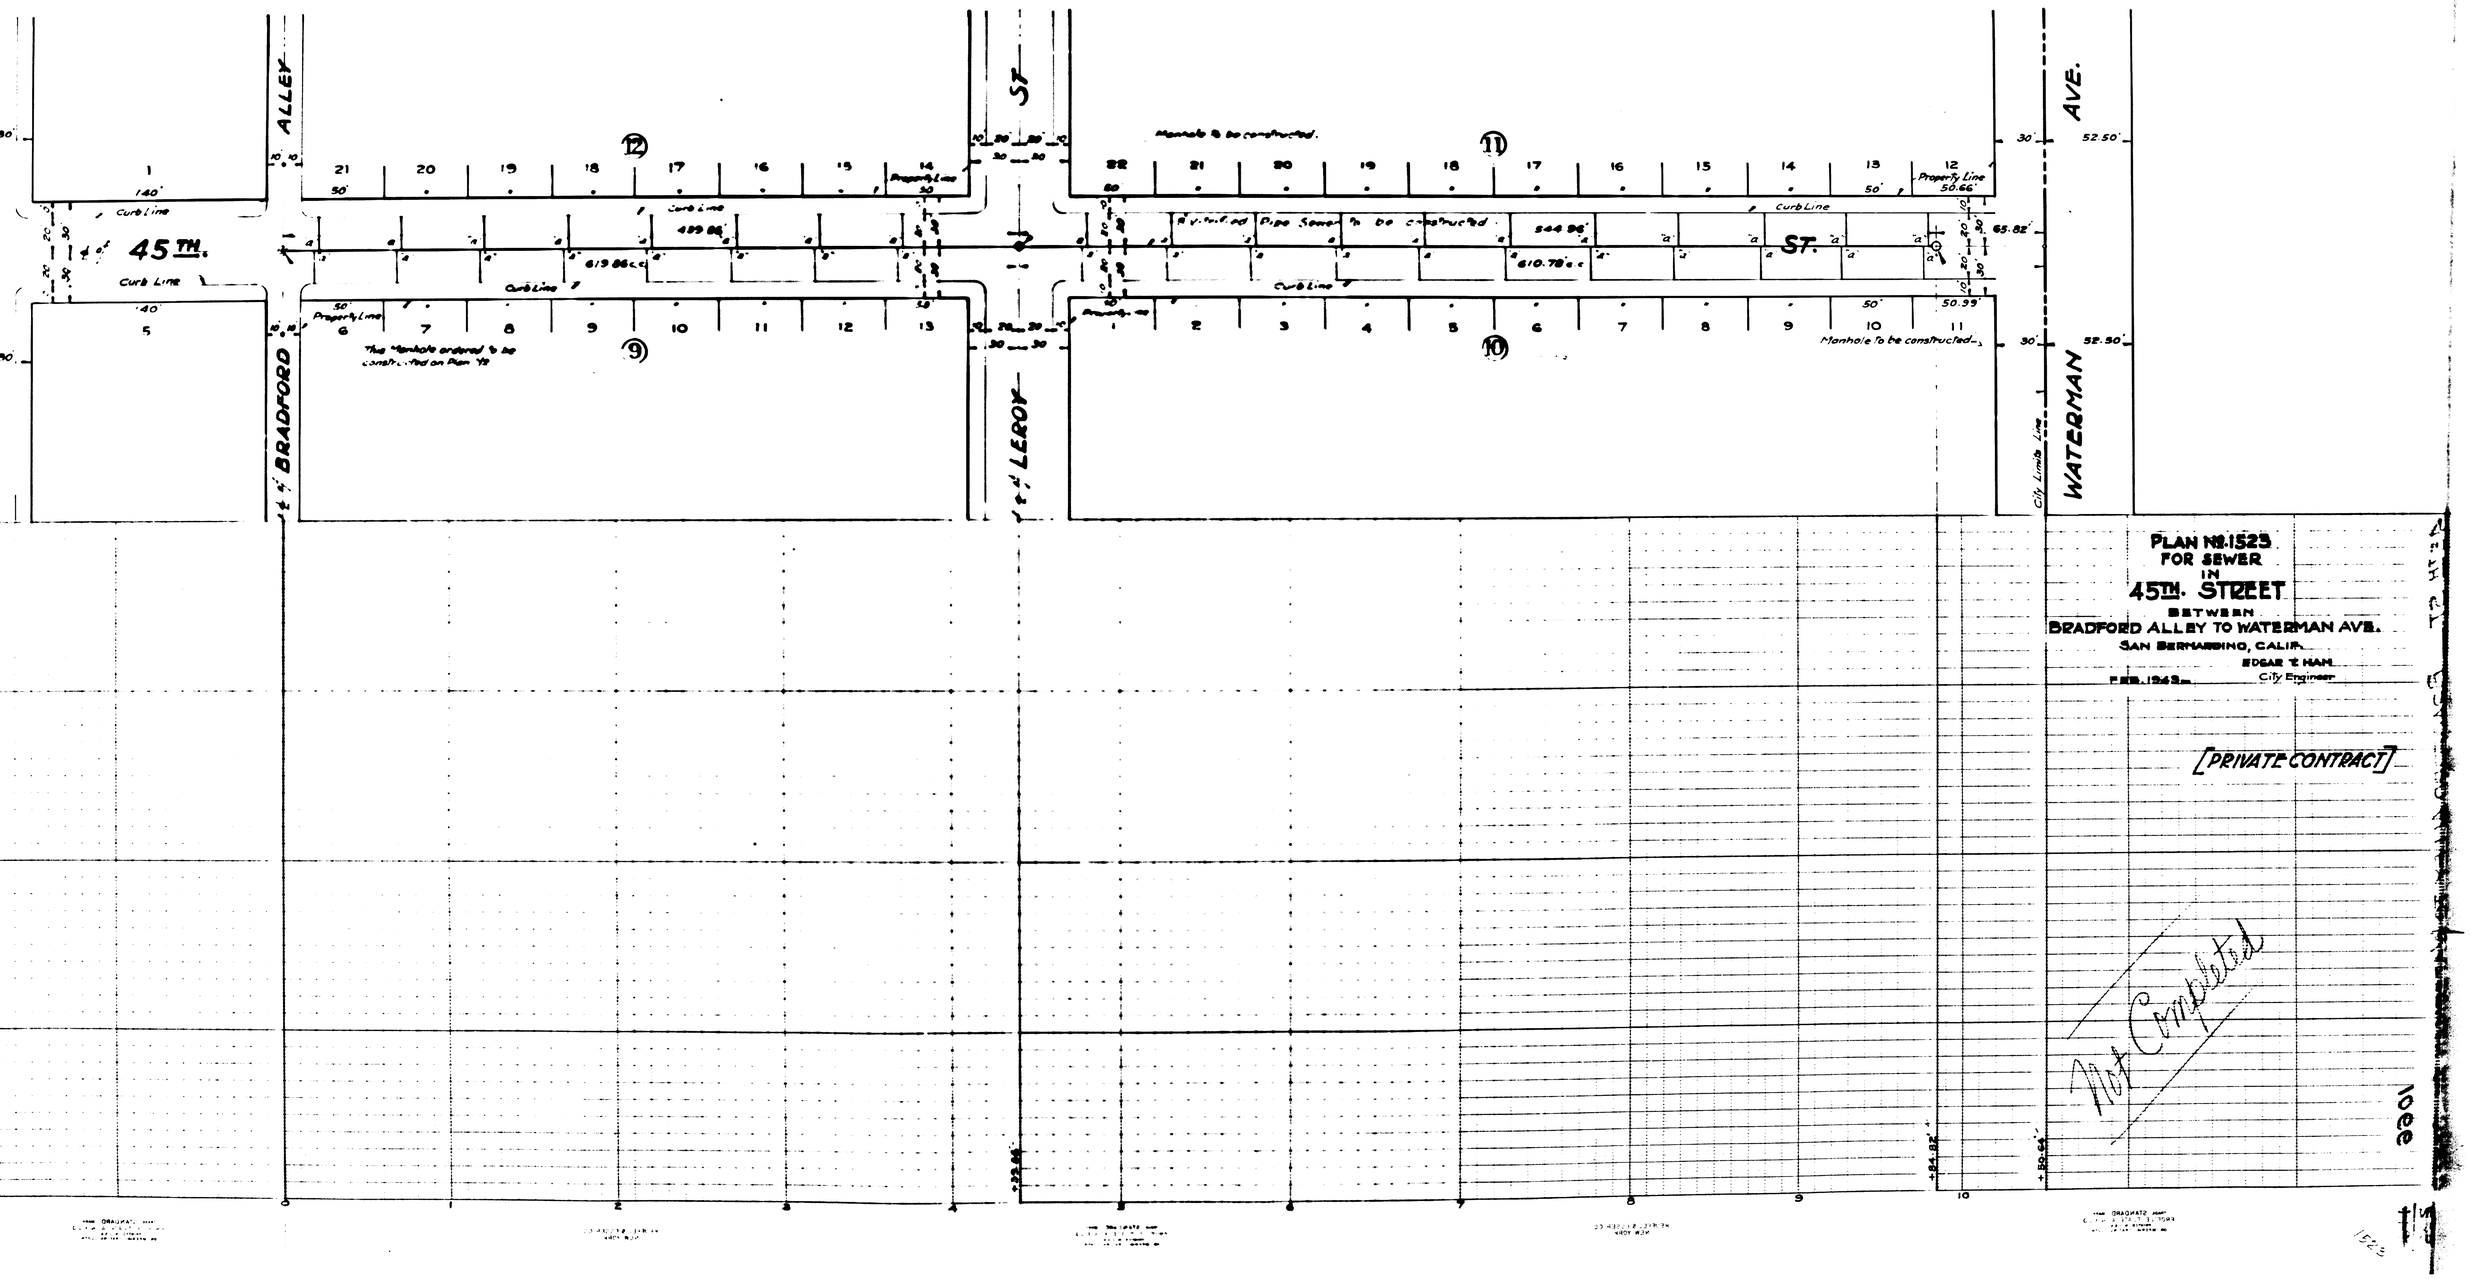
45TH. ST.
ALLEY
BRADFORD
LEROY
WATERMAN AVE.
Curb Line
Property Line
Manhole to be constructed.
City Limits Line
PLAN No. 1523
FOR SEWER
IN
45TH. STREET
BETWEEN
BRADFORD ALLEY TO WATERMAN AVE.
SAN BERNARDINO, CALIF.
EDGAR T. HAN
City Engineer
FEB. 1942
[PRIVATE CONTRACT]
Not Completed

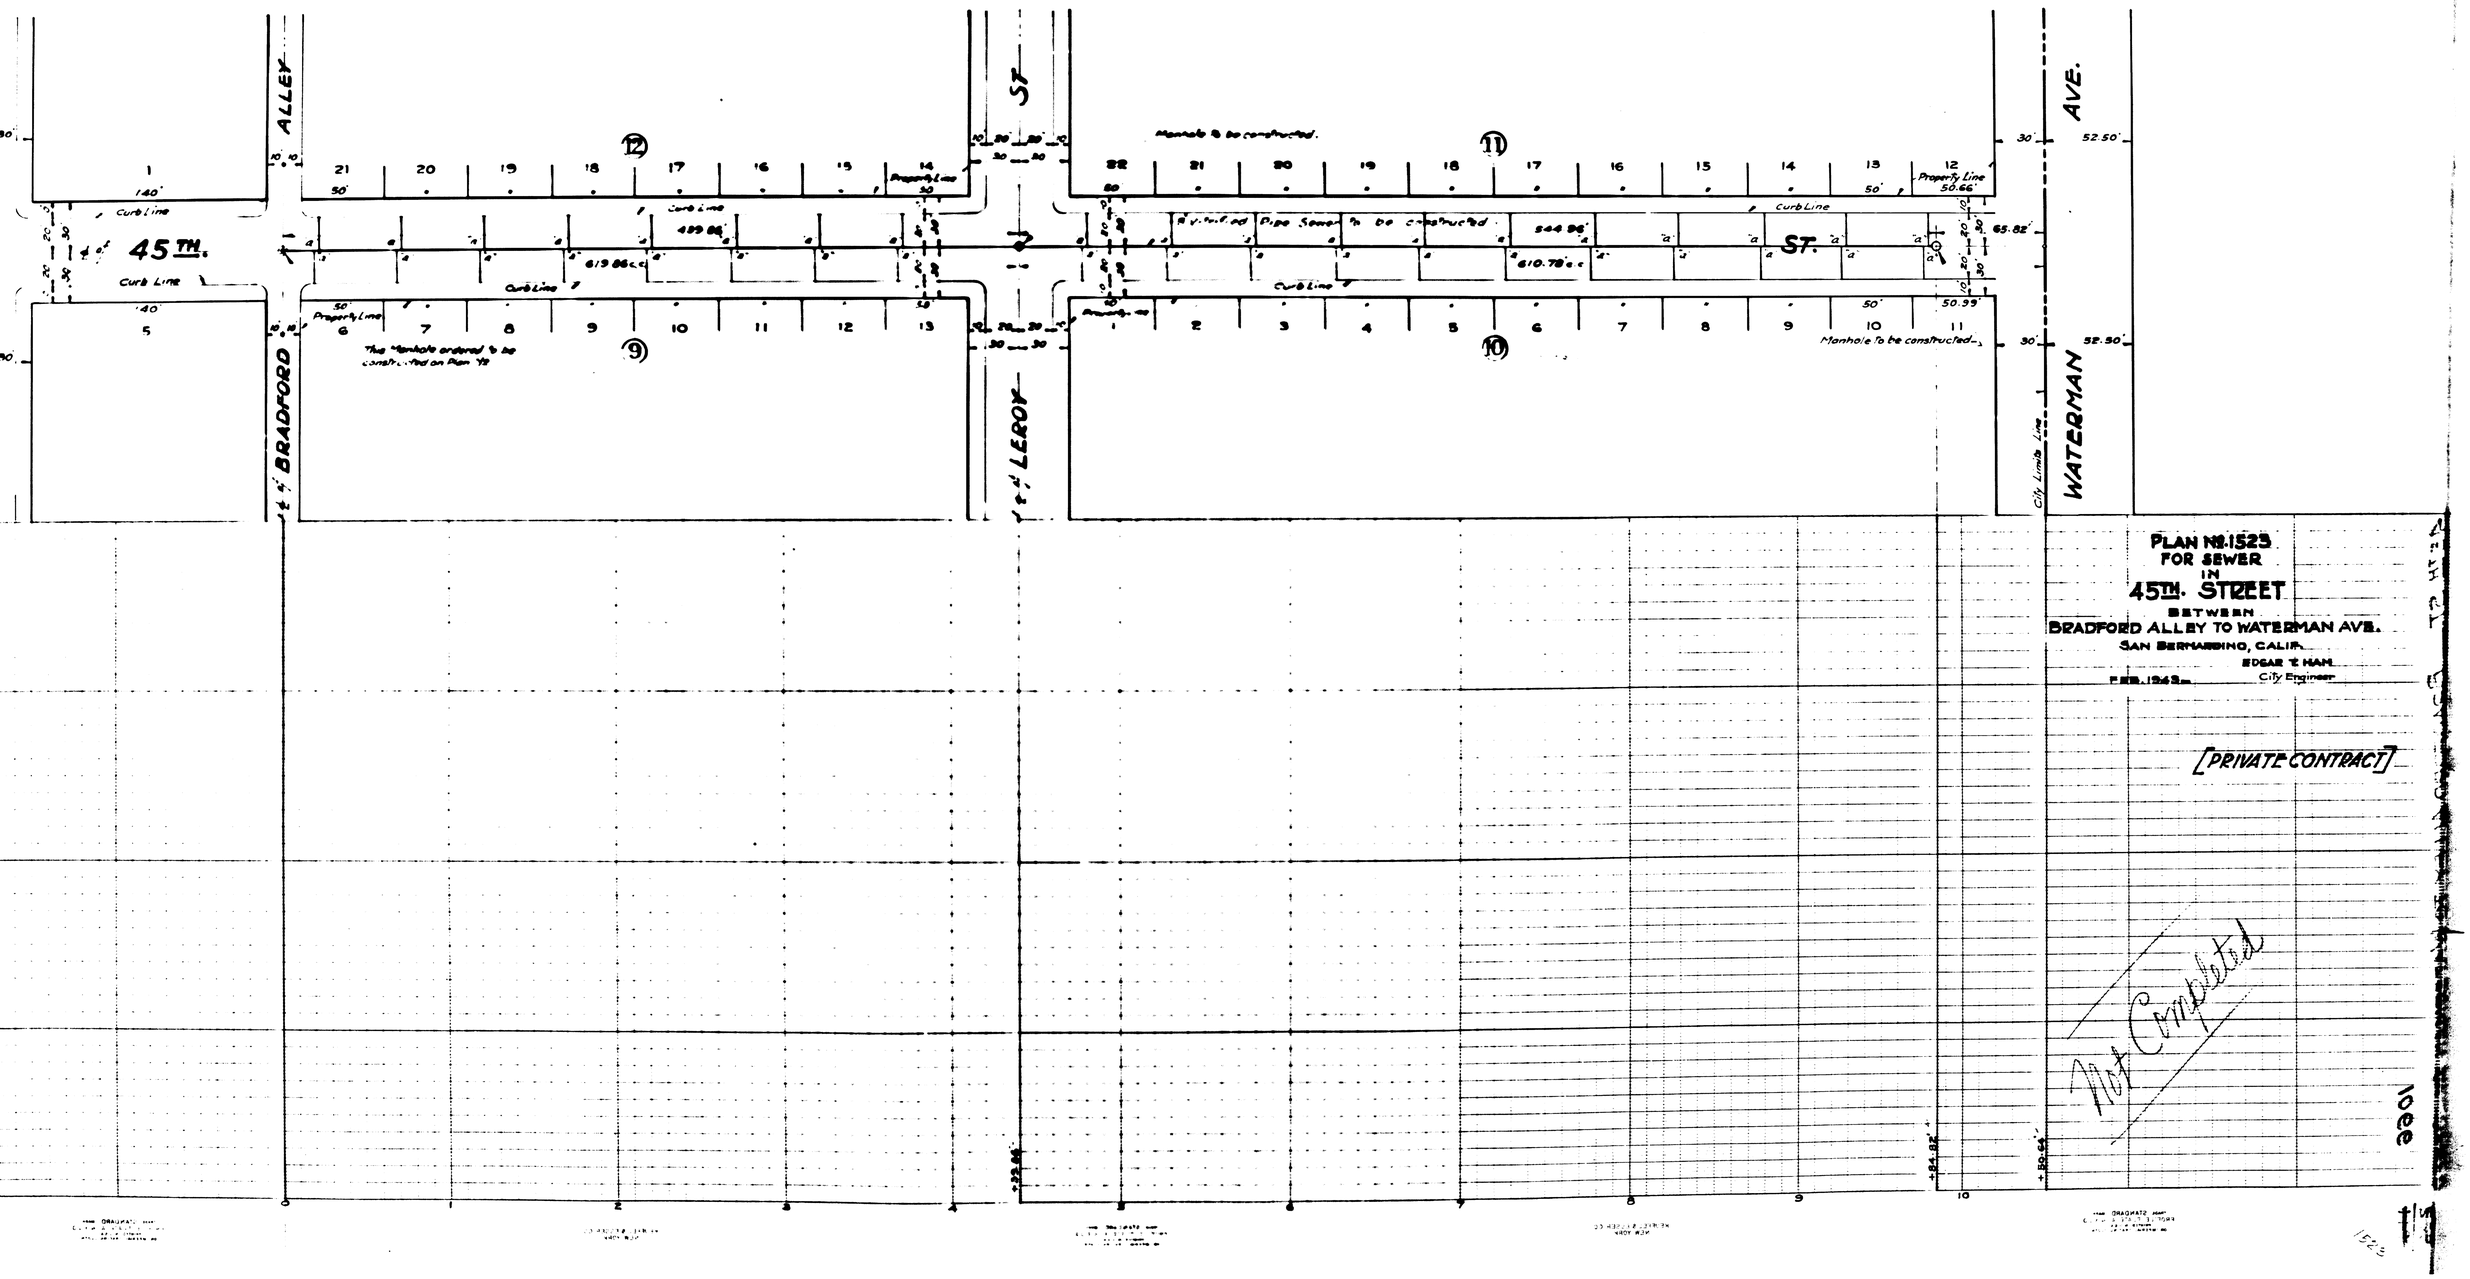
45TH. ST.
ALLEY
BRADFORD
LEROY
WATERMAN AVE.
Curb Line
Property Line
Manhole to be constructed.
City Limits Line
PLAN No. 1523
FOR SEWER
IN
45TH. STREET
BETWEEN
BRADFORD ALLEY TO WATERMAN AVE.
SAN BERNARDINO, CALIF.
EDGAR T. HAN
City Engineer
FEB. 1942
[PRIVATE CONTRACT]
Not Completed