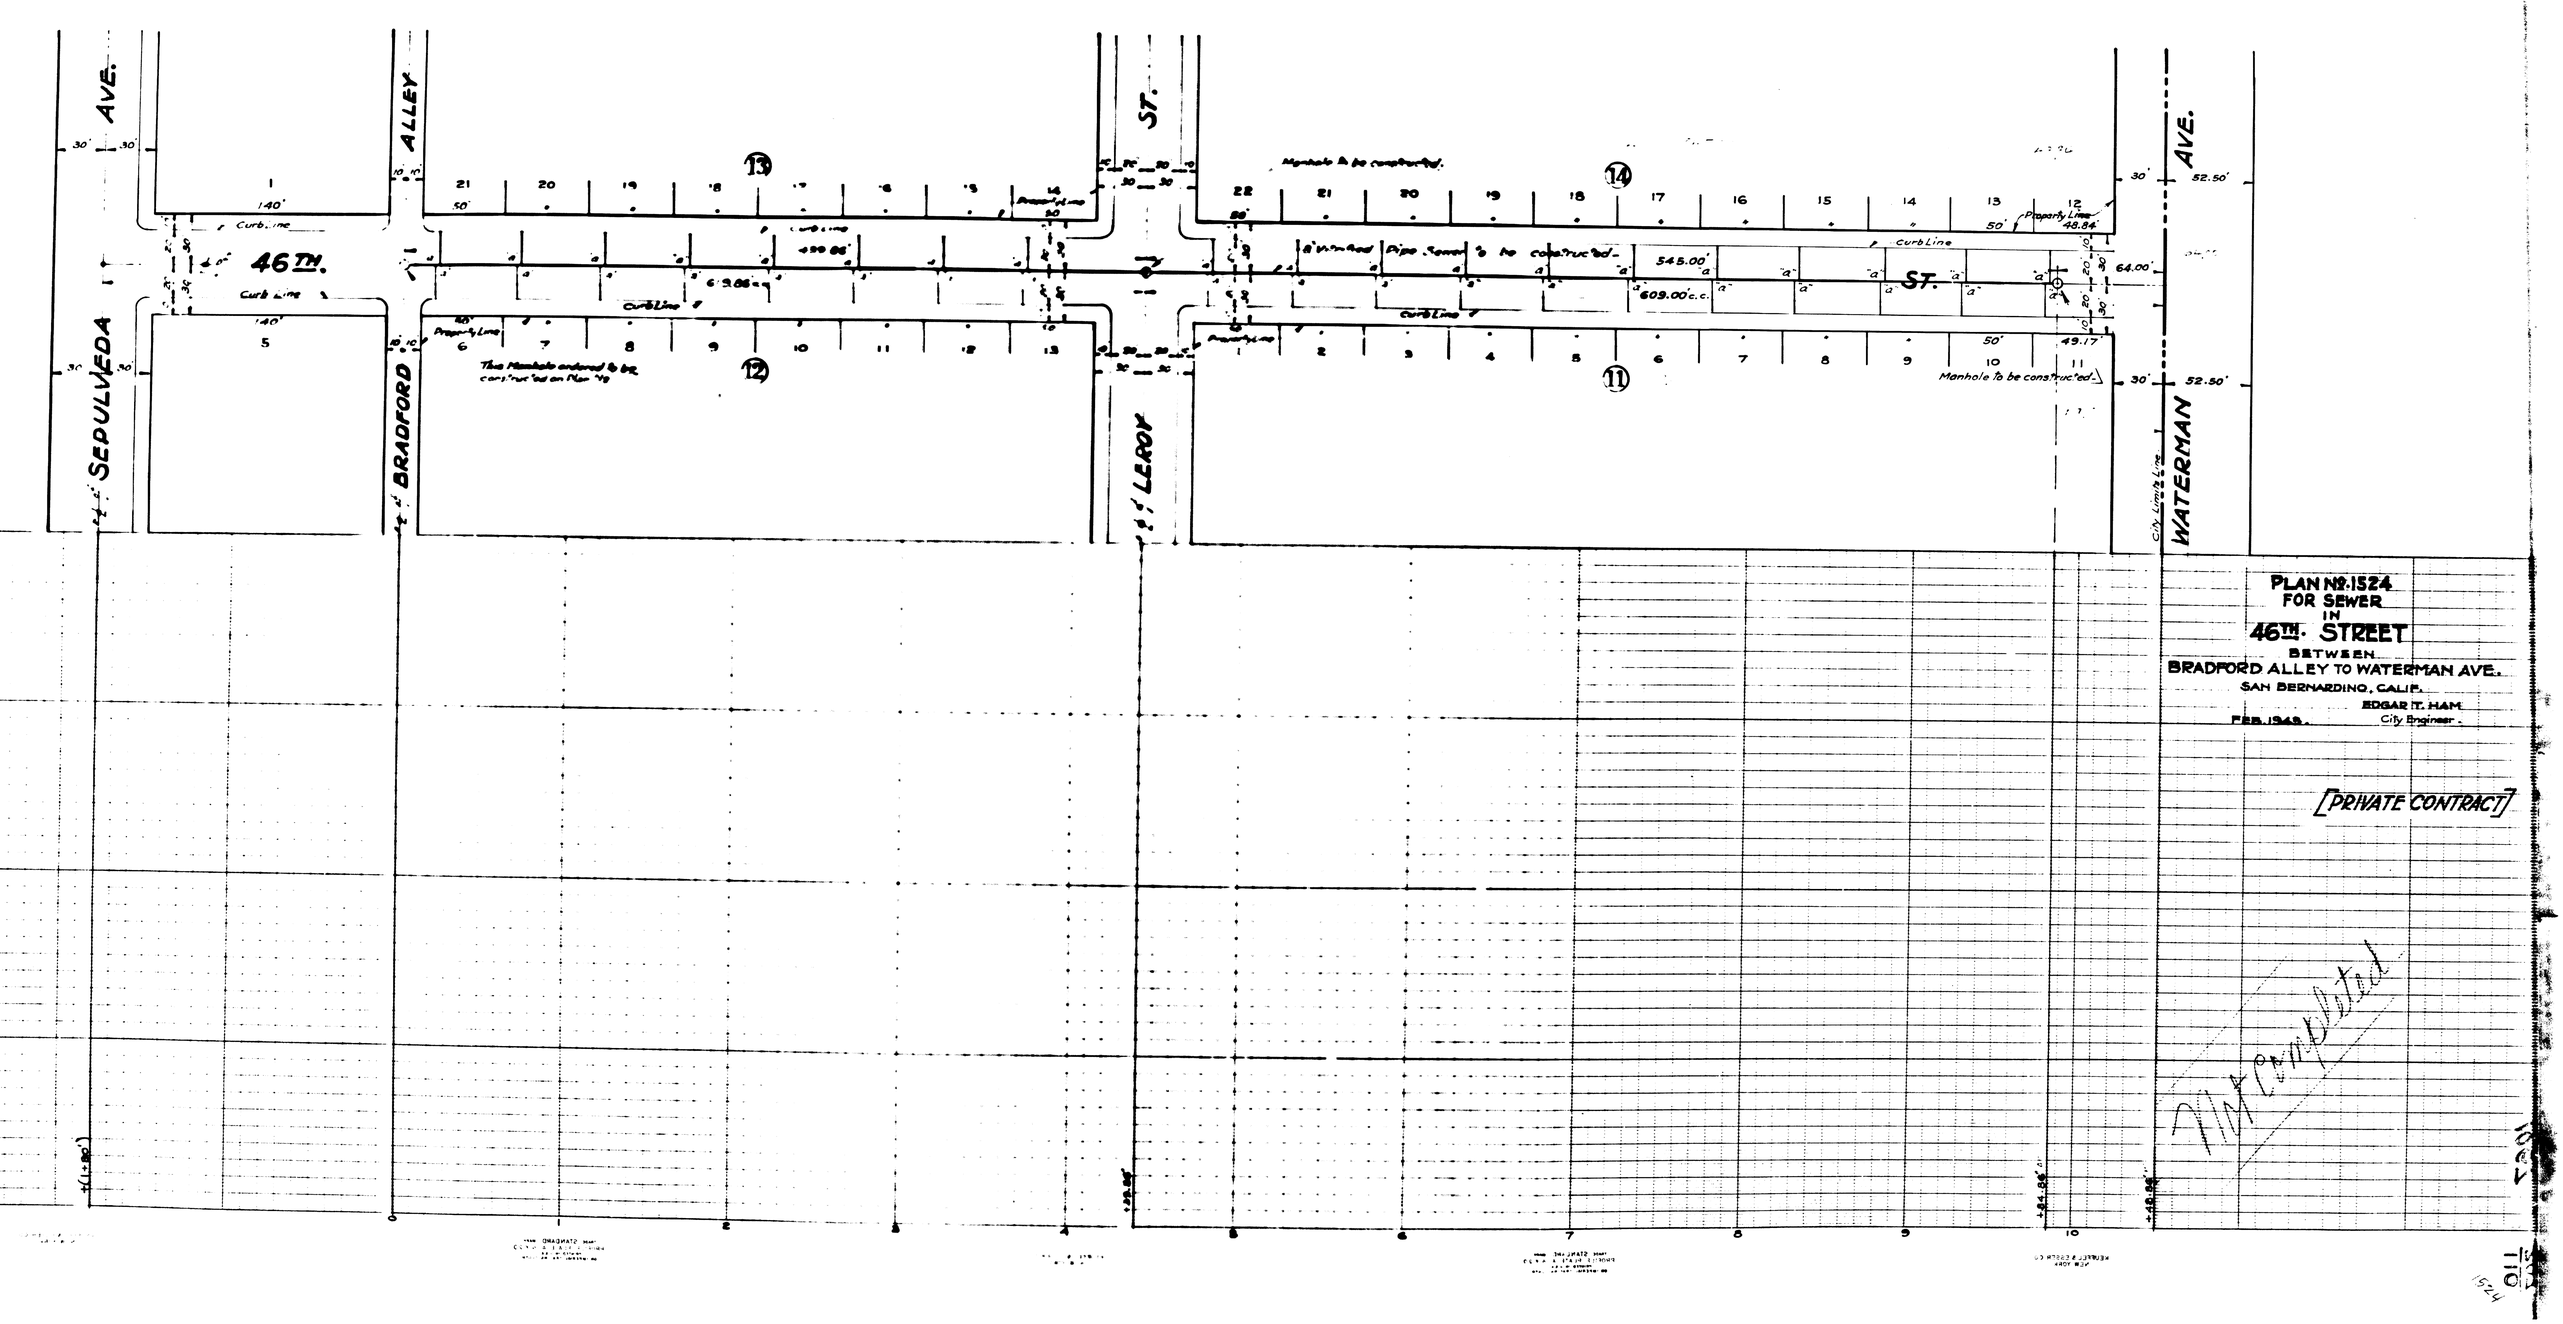
SEPULVEDA AVE.
BRADFORD ALLEY
LEROY ST.
WATERMAN AVE.
46TH.
ST.
Curb Line
Property Line
City Limits Line
Manhole to be constructed.
This Manhole ordered to be constructed on Plan 19
8" Vitrified Pipe Sewer to be constructed
545.00'
609.00' c.c.
48.84'
49.17'
52.50'
64.00'
140'
50'
30'
13
14
12
11
PLAN No. 1524
FOR SEWER
IN
46TH. STREET
BETWEEN
BRADFORD ALLEY TO WATERMAN AVE.
SAN BERNARDINO, CALIF.
EDGAR T. HAM
City Engineer.
FEB. 1948.
[PRIVATE CONTRACT]
Completed

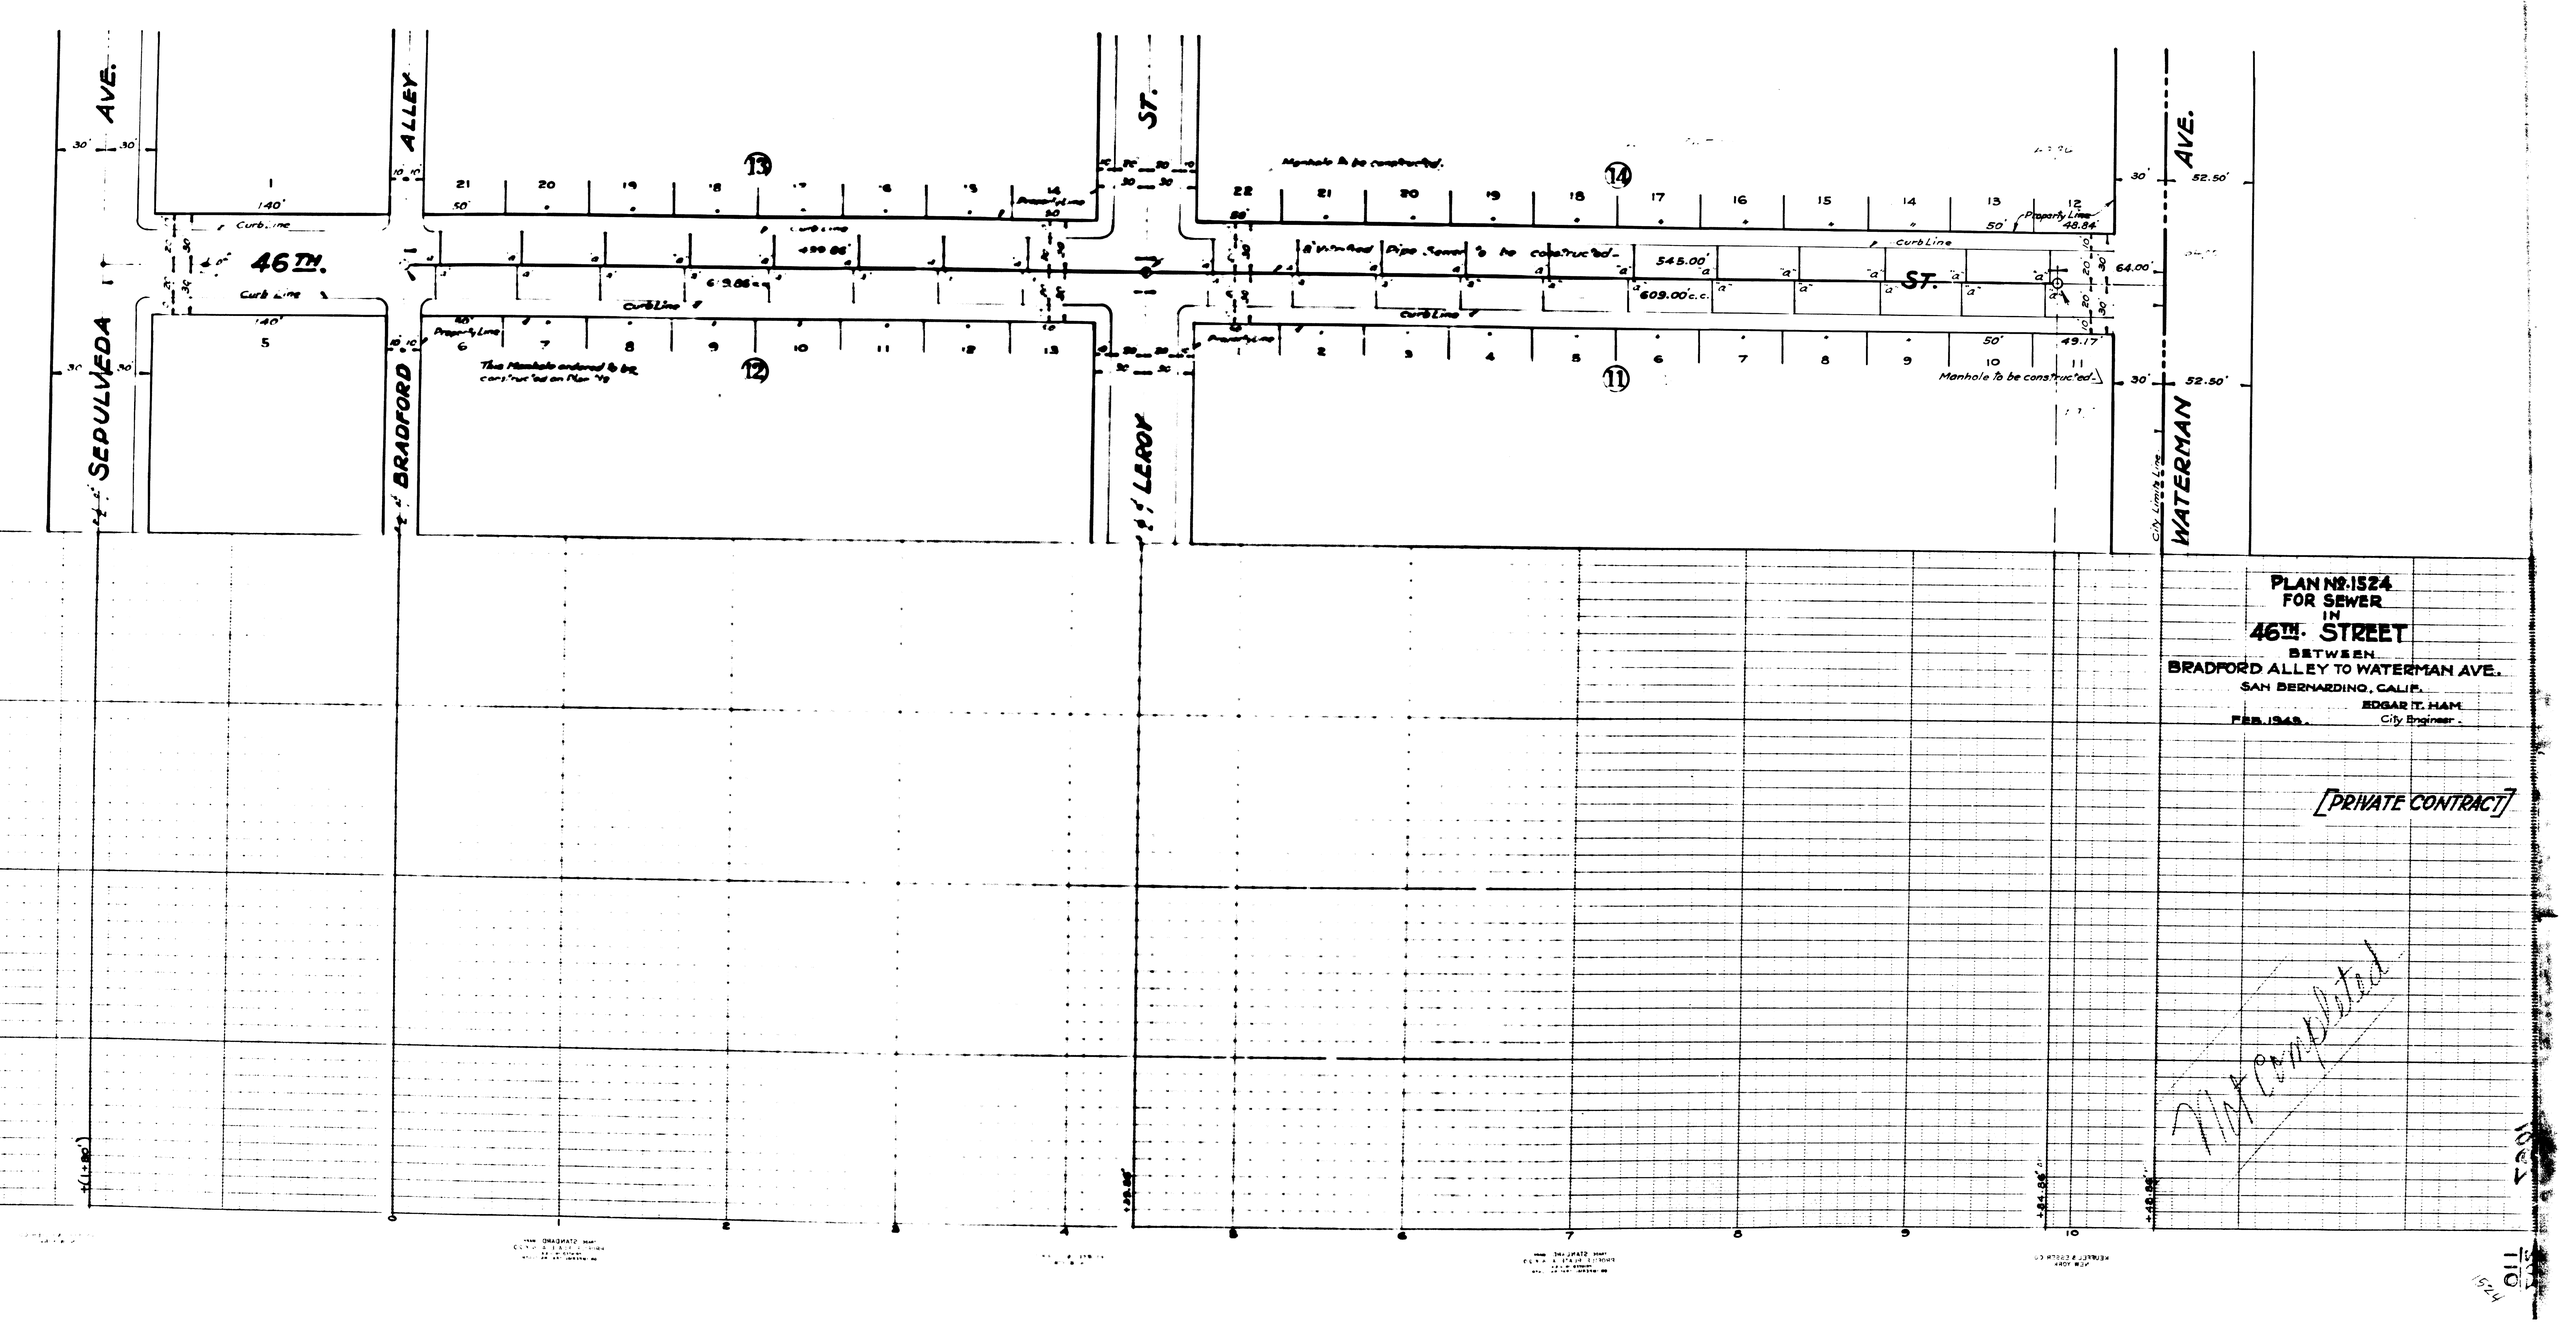
SEPULVEDA AVE.
BRADFORD ALLEY
LEROY ST.
WATERMAN AVE.
46TH.
ST.
Curb Line
Property Line
City Limits Line
Manhole to be constructed.
This Manhole ordered to be constructed on Plan 19
8" Vitrified Pipe Sewer to be constructed
545.00'
609.00' c.c.
48.84'
49.17'
52.50'
64.00'
140'
50'
30'
13
14
12
11
PLAN No. 1524
FOR SEWER
IN
46TH. STREET
BETWEEN
BRADFORD ALLEY TO WATERMAN AVE.
SAN BERNARDINO, CALIF.
EDGAR T. HAM
City Engineer.
FEB. 1948.
[PRIVATE CONTRACT]
Completed