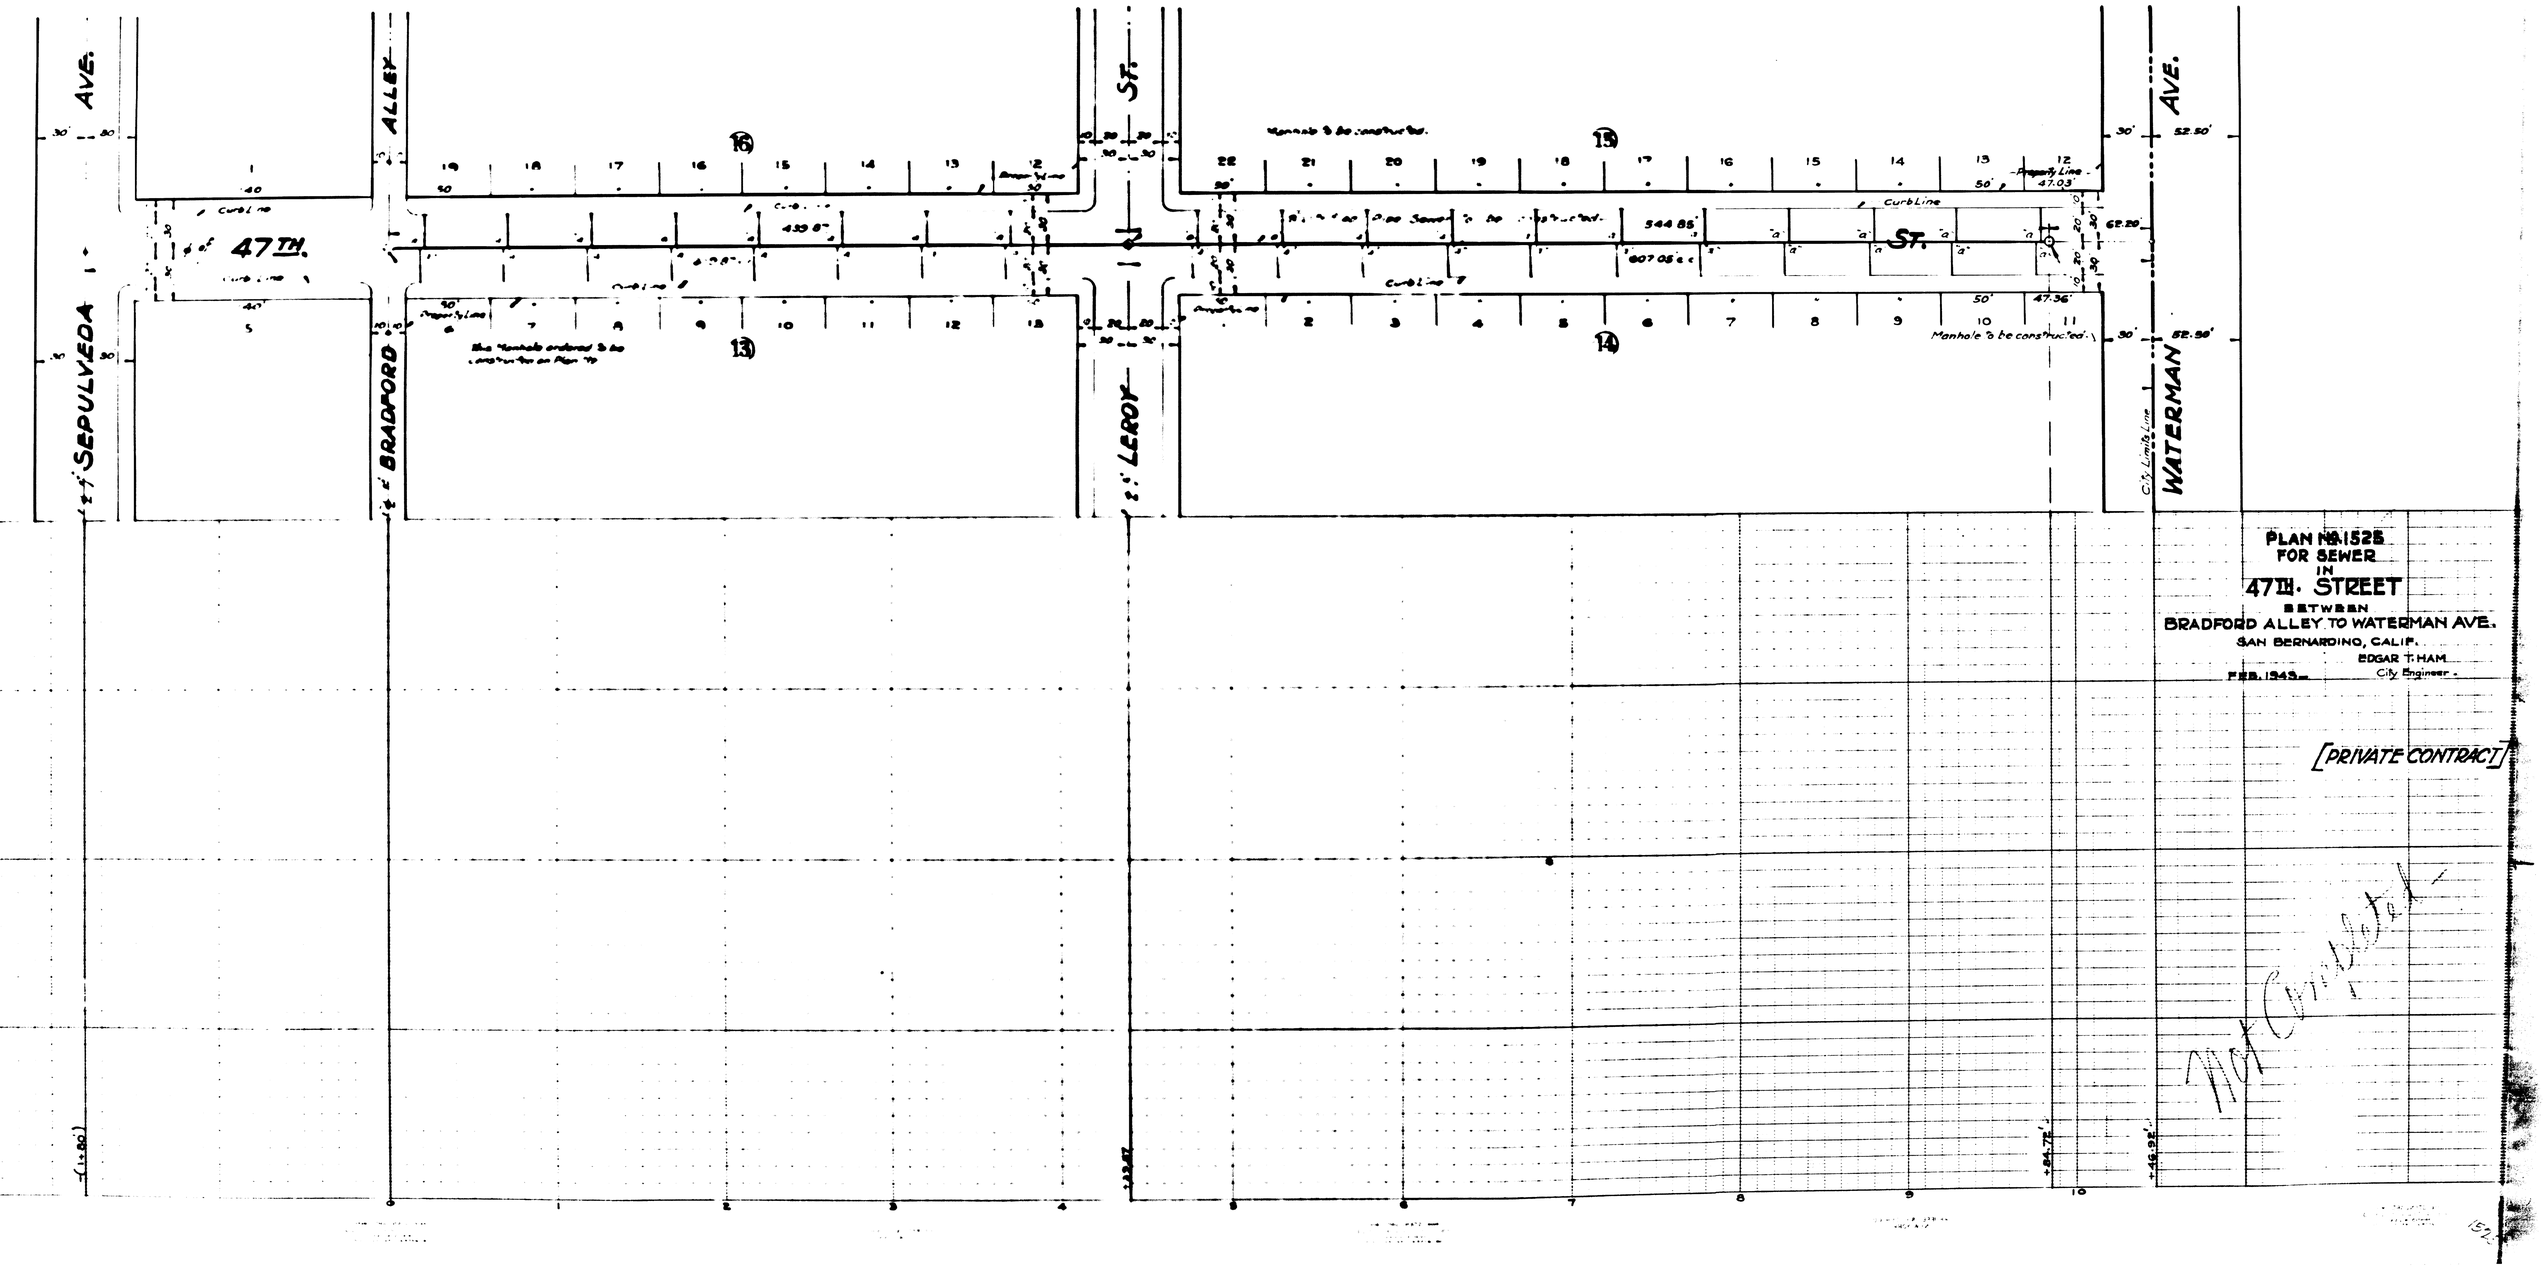
SEPULVEDA AVE.
BRADFORD ALLEY
LEROY ST.
WATERMAN AVE.
47TH. ST.
Curb Line
Property Line
Manhole to be constructed.
City Limits Line
544.85'
607.05'
439.8'
47.03'
47.36'
52.50'
62.20'
52.50'
PLAN No. 1525
FOR SEWER
IN
47TH. STREET
BETWEEN
BRADFORD ALLEY TO WATERMAN AVE.
SAN BERNARDINO, CALIF.
EDGAR T. HAM
City Engineer.
FEB. 1943
[PRIVATE CONTRACT]